


West Proposed
1 : 100



North Proposed
1 : 100



East Proposed
1 : 100

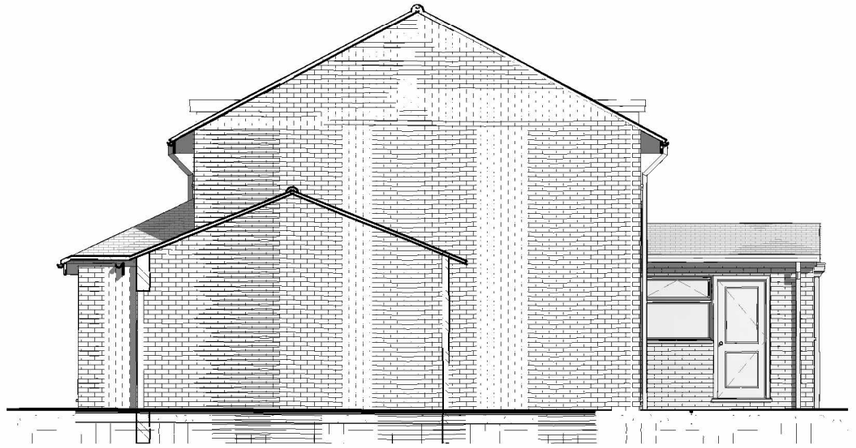

South Proposed
1 : 100

0m 2m 4m 6m 8m 10m

VISUAL SCALE 1:100 @ A3

Rev No.	Revision Note.	Date	Drawn	Checked

Project number 05810-01
Client Mr & Mrs Cullen
Project 41 Swan Meadow

Title Elevations - Proposed

Date 03.04.26
Sheet 04
Scale 1 : 100
Drawn by TJ
Checked by AW
Paper Size A3

BOURNE VALLEY ASSOCIATES
ANDOVER LANE FARM
FABERSTOWN
ANDOVER
HAMPSHIRE
SP11 9PE
Tel: 01264 850159
Email: info@bournevalley.co.uk