



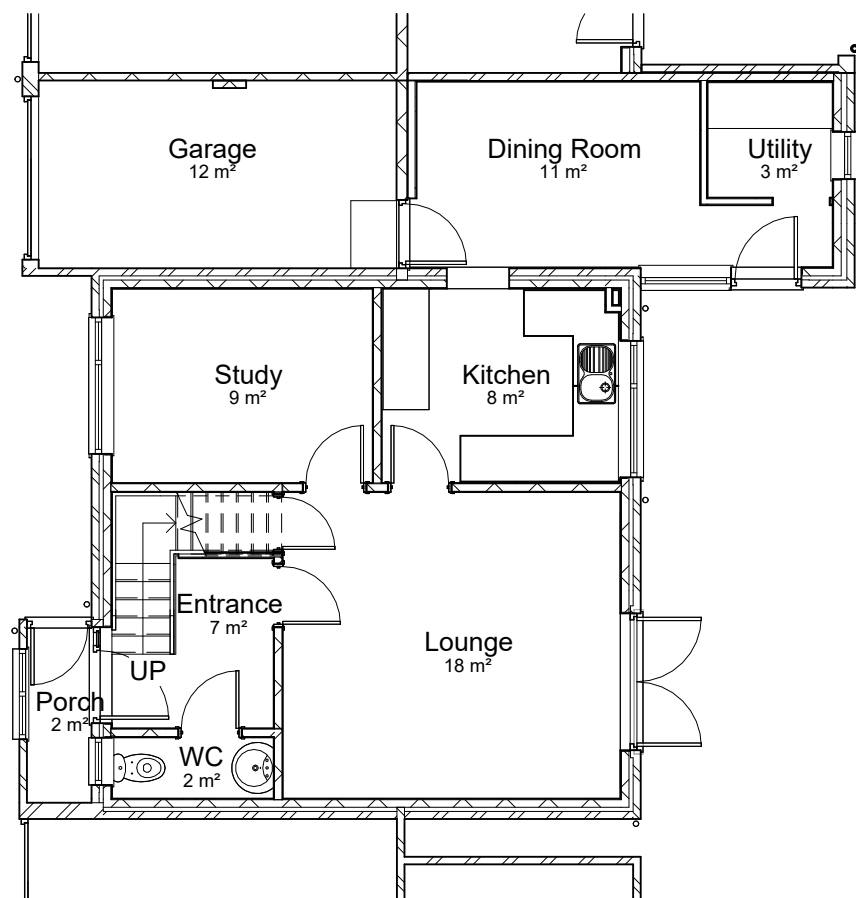


Level 1 - GF Existing

1 : 100

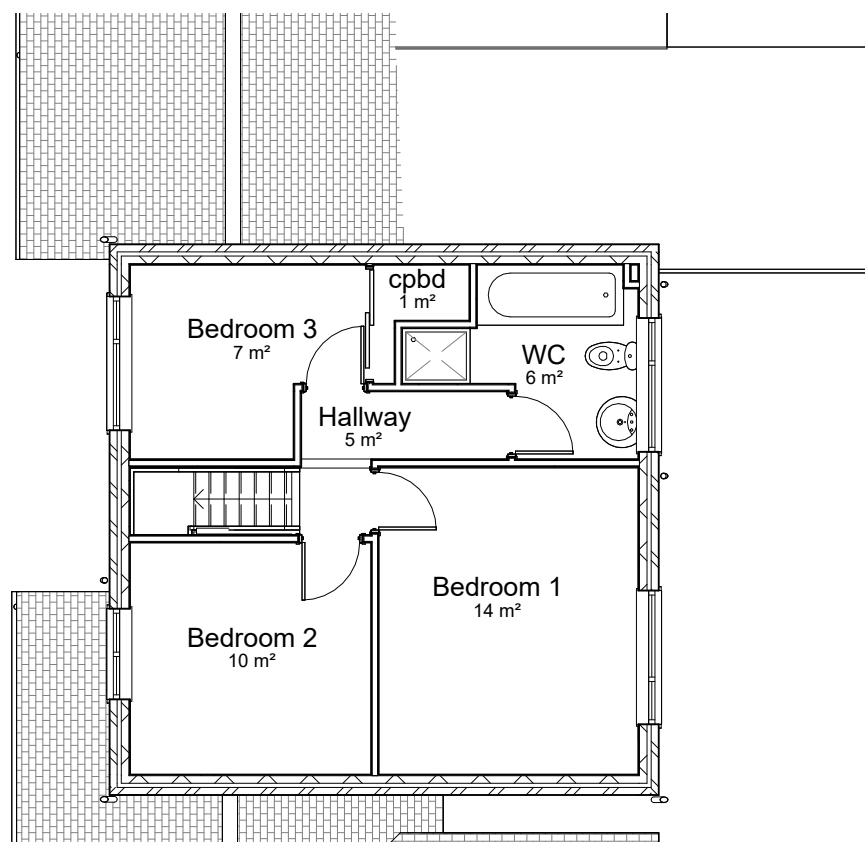

Level 2 - FF Existing

1 : 100

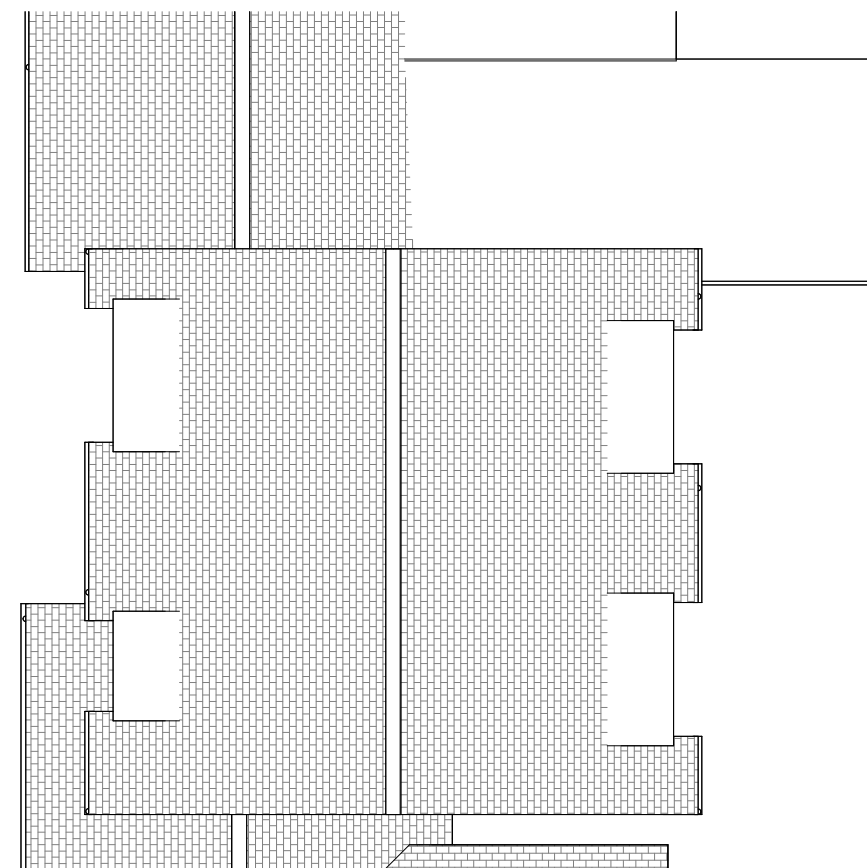

Level 3 - Roof Level Existing

1 : 100



VISUAL SCALE 1:100 @ A3

Rev No.	Revision Note.	Date	Drawn	Checked

Project number	Client	Project
05810-01	Mr & Mrs Cullen	41 Swan Meadow
Title	Plans - Existing	
Date	Sheet	Scale
03.04.26	01	1 : 100
Drawn by	Checked by	Paper Size
TJ	AW	A3
BOURNE VALLEY ASSOCIATES ANDOVER LANE FARM FABERSTOWN ANDOVER HAMPSHIRE SP11 9PE Tel: 01264 850159 Email: info@bournevalley.co.uk		

