




West Existing
1 : 100



North Existing
1 : 100



East Existing
1 : 100

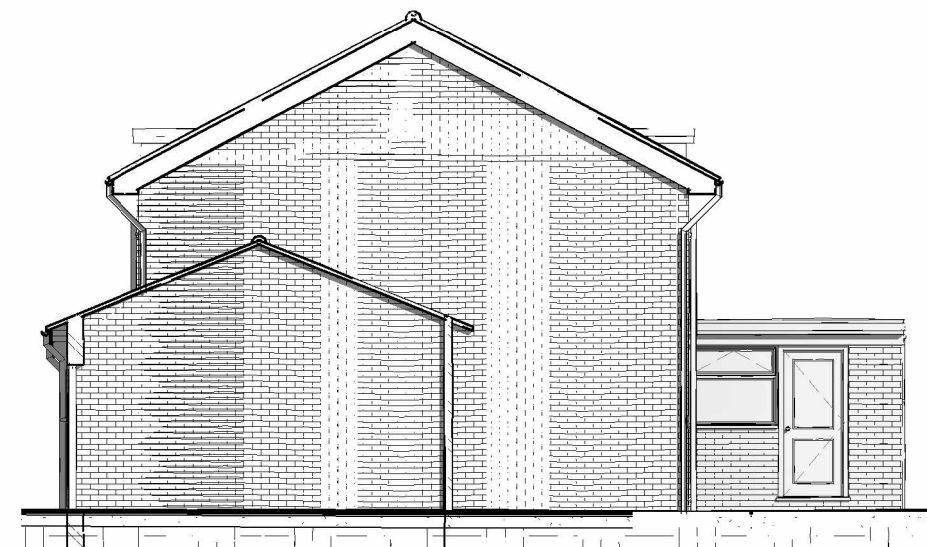

South Existing
1 : 100



VISUAL SCALE 1:100 @ A3

Rev No.	Revision Note.	Date	Drawn	Checked

Project number 05810-01	Client Mr & Mrs Cullen	Project 41 Swan Meadow
Title Elevations - Existing		BOURNE VALLEY ASSOCIATES
Date 03.04.26	Sheet 02	Scale 1 : 100
Drawn by TJ	Checked by AW	Paper Size A3
		ANDOVER LANE FARM FABERSTOWN ANDOVER HAMPSHIRE SP11 9PE Tel: 01264 850159 Email: info@bournevalley.co.uk

