



Contractors must check all dimensions on site. Only figured dimensions are to be worked from. Discrepancies must be reported before proceeding. This drawing is copyright. ©

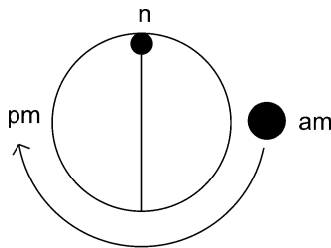

LEGEND

Application Site Boundary

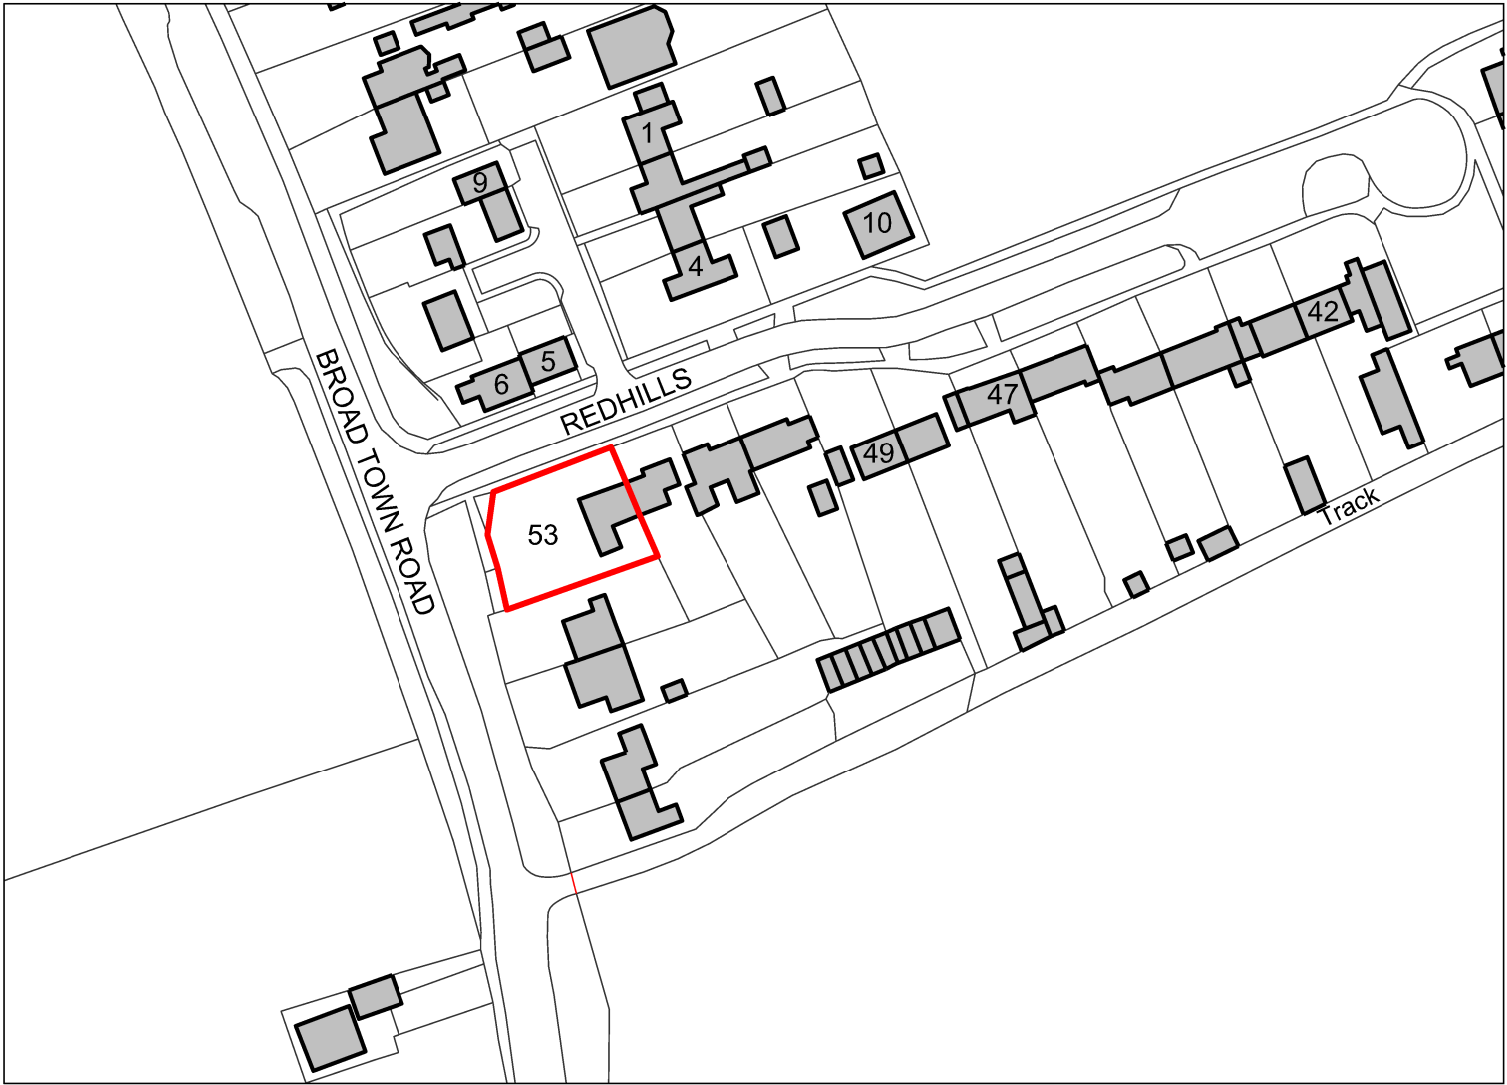

Ordnance Survey, (c) Crown Copyright 2026. All rights reserved. Licence number 100022432

Rev	Date		
Revision Details			

Project

Mr and Mrs C Potter;
Residential Extension

Drawing Title

Site Location Plan (As Existing)

Status

Planning

	Drawing Number	Revision
	P-Site-01	P01
Scale	Size	Date
1:1250	A3	04.05.26

