


## Location Plan No.1b - Fernfield, Bradford Road, Corsham, SN13 0NY

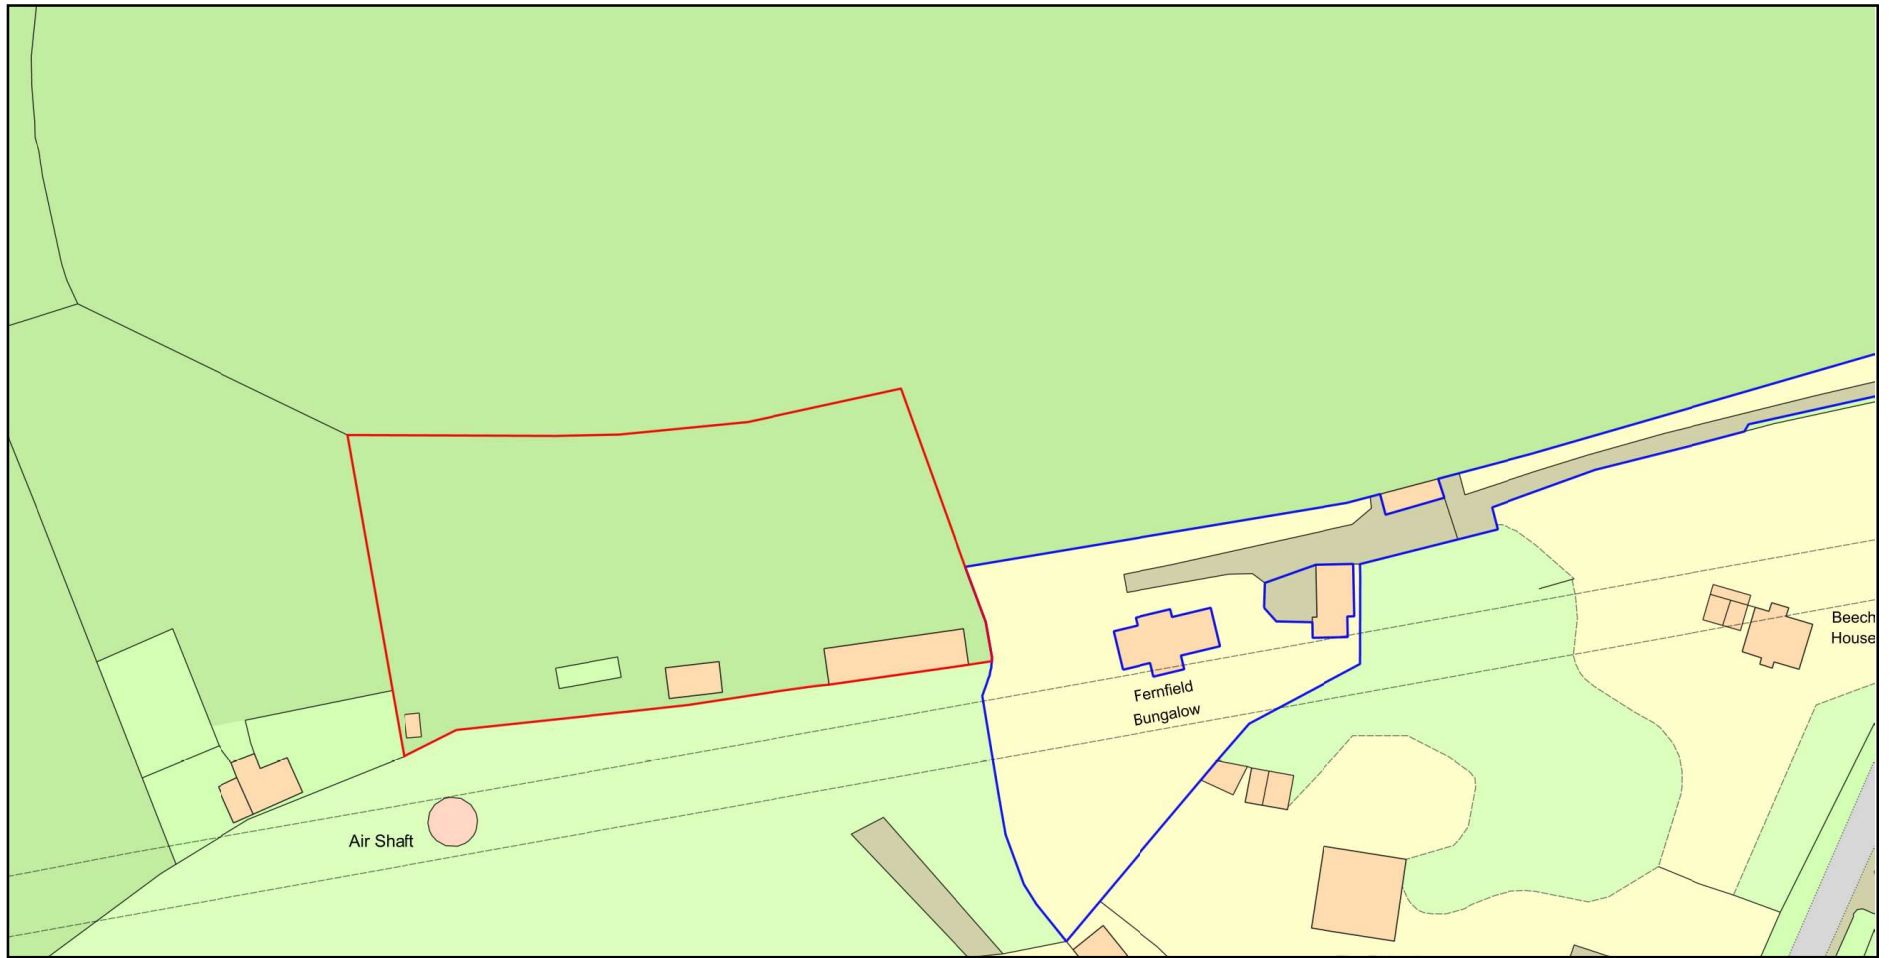

0 50  
Metres



Plan Produced for: Mr Paul Emerson

Date Produced: 04 May 2026

Plan Reference Number: TQRQM26124092140788

Scale: 1:1250 @ A4

© Crown copyright and database rights 2025 OS 100042766

