




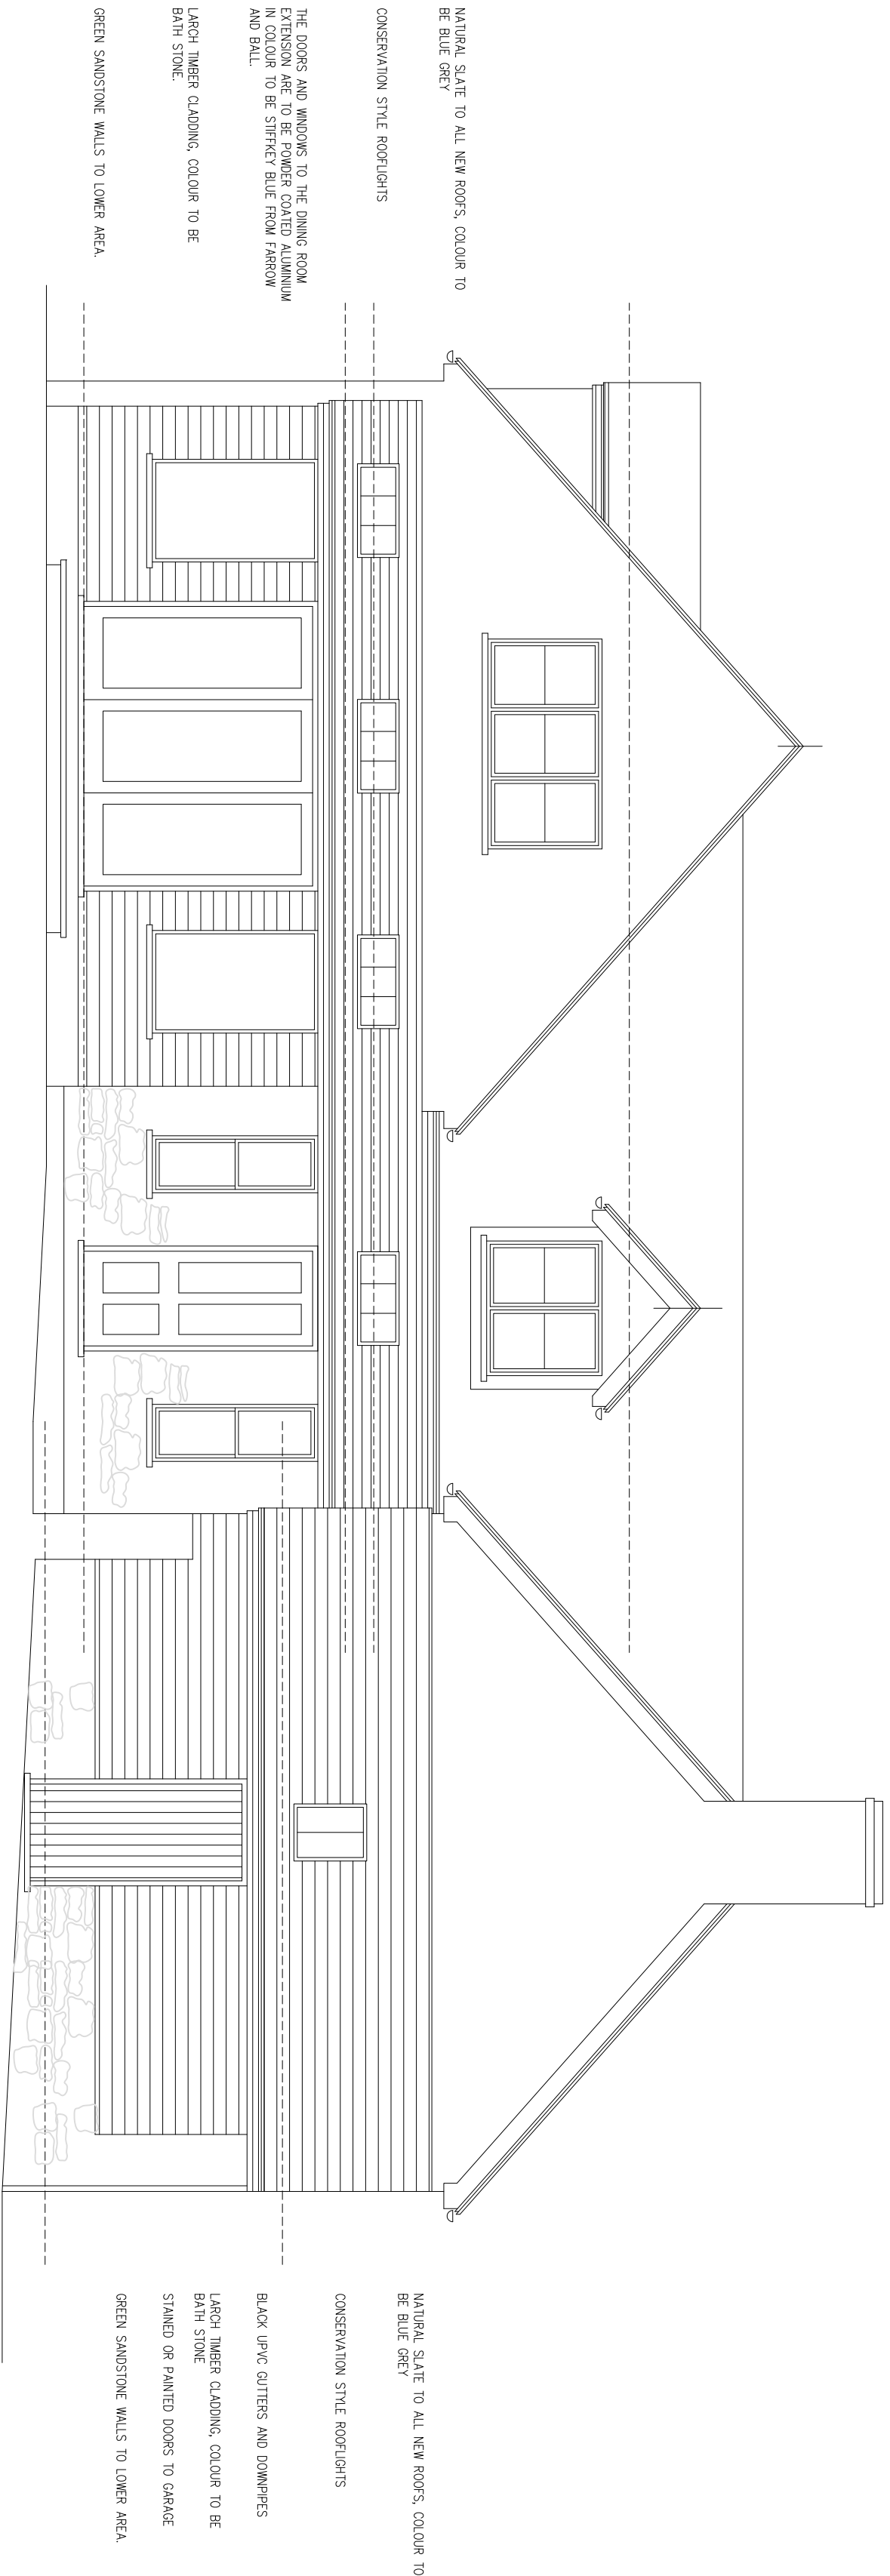


NORTH ELEVATION 1:50

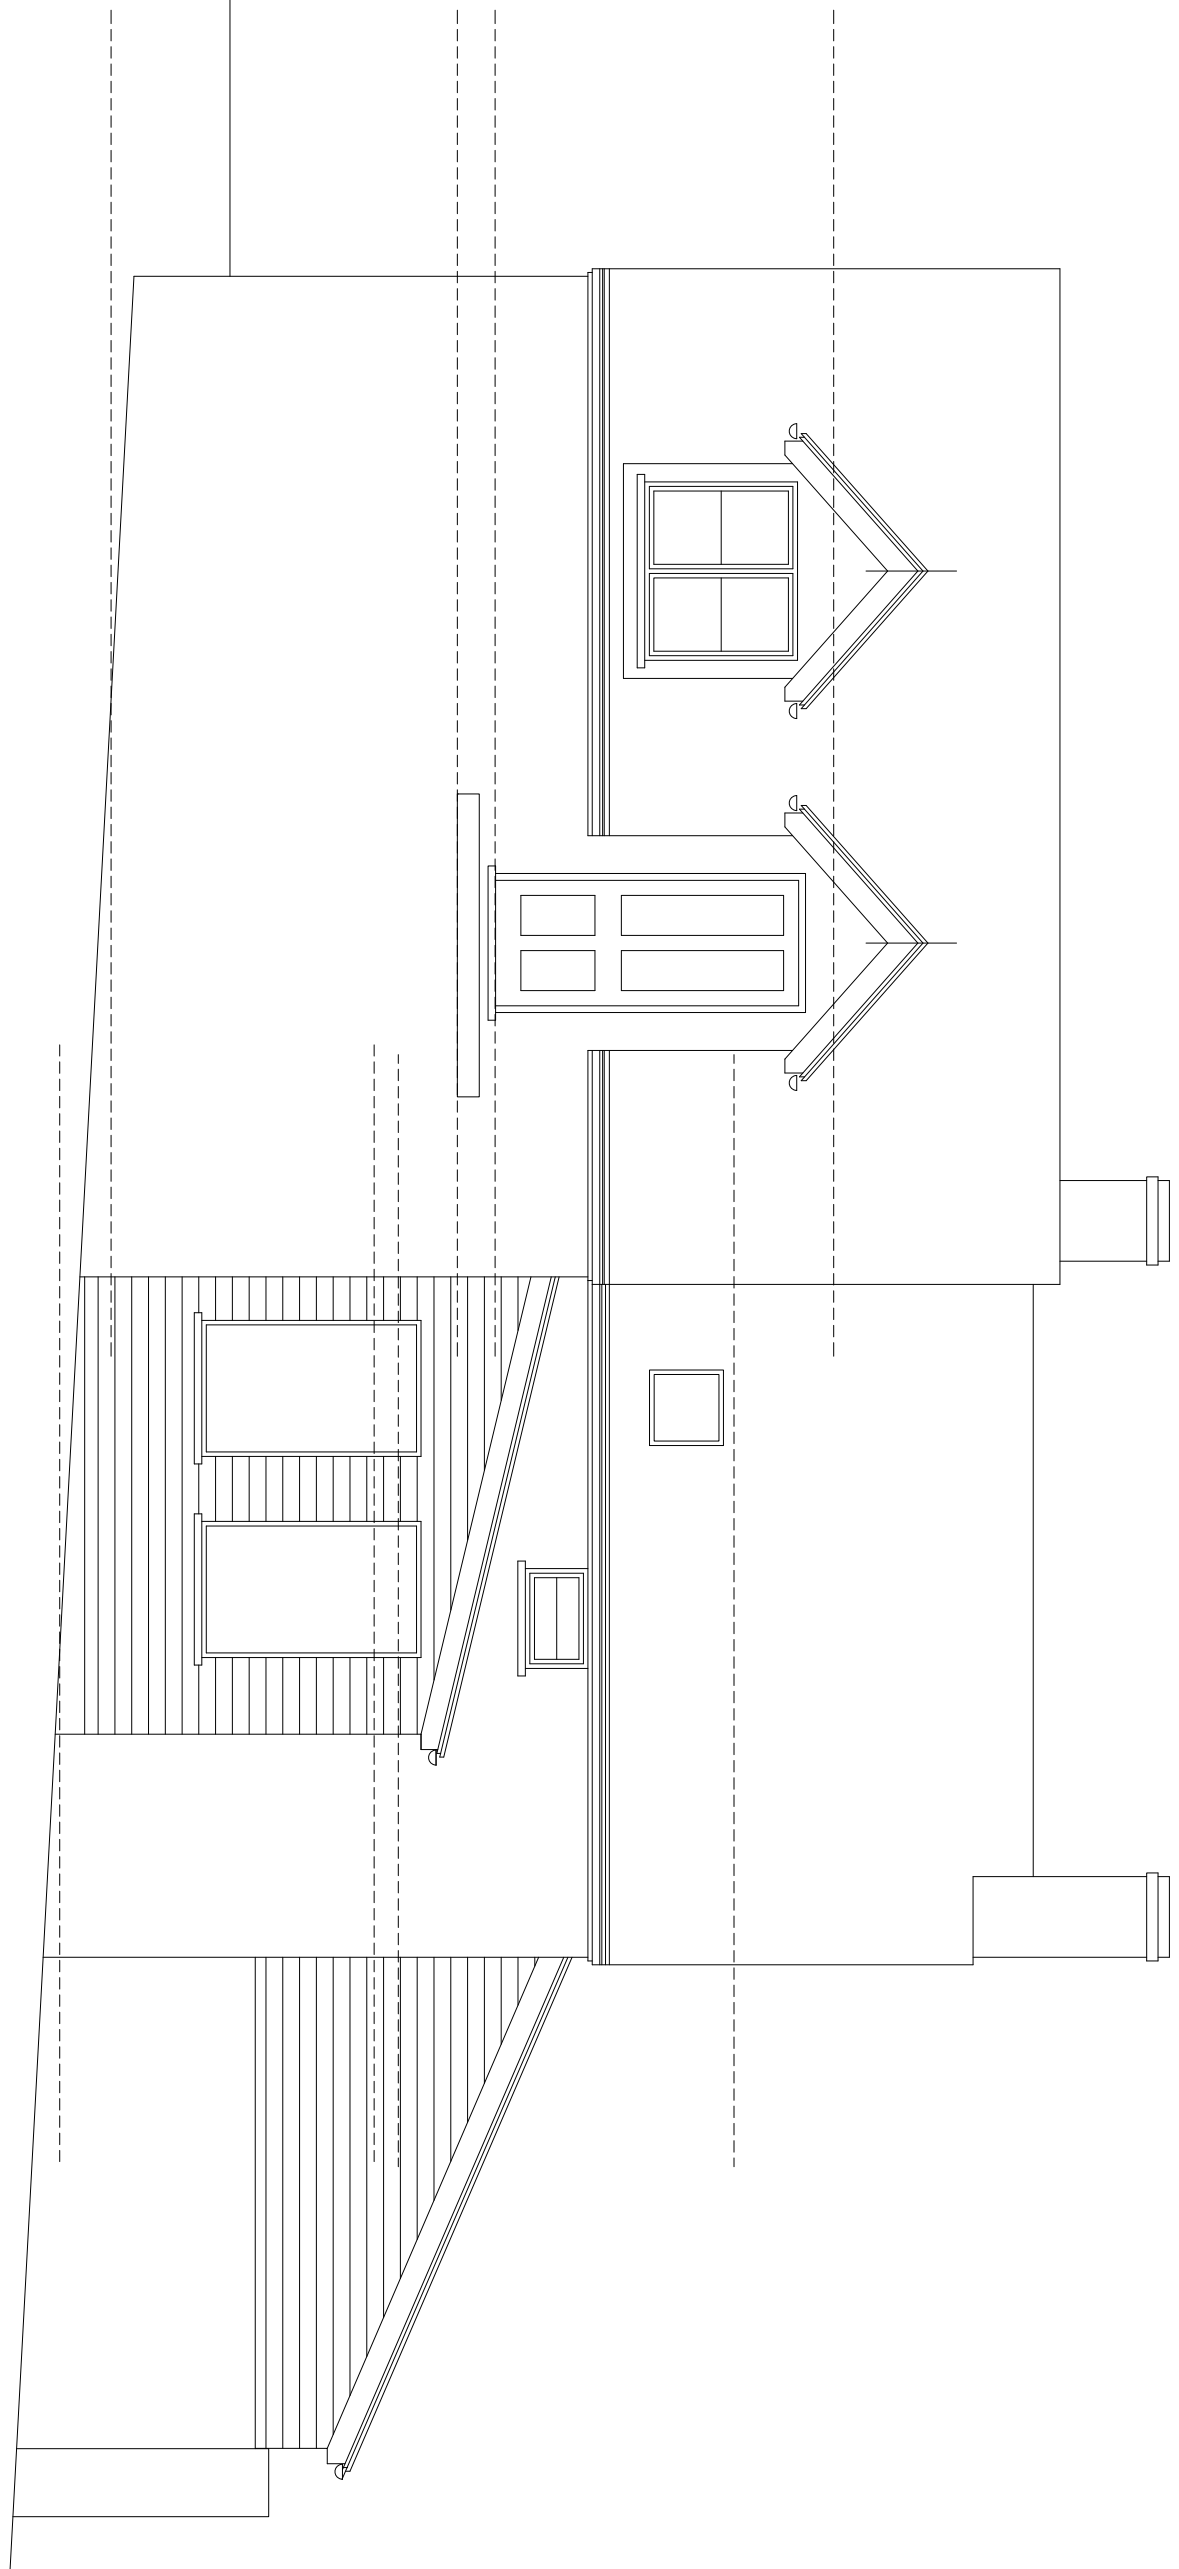


EAST

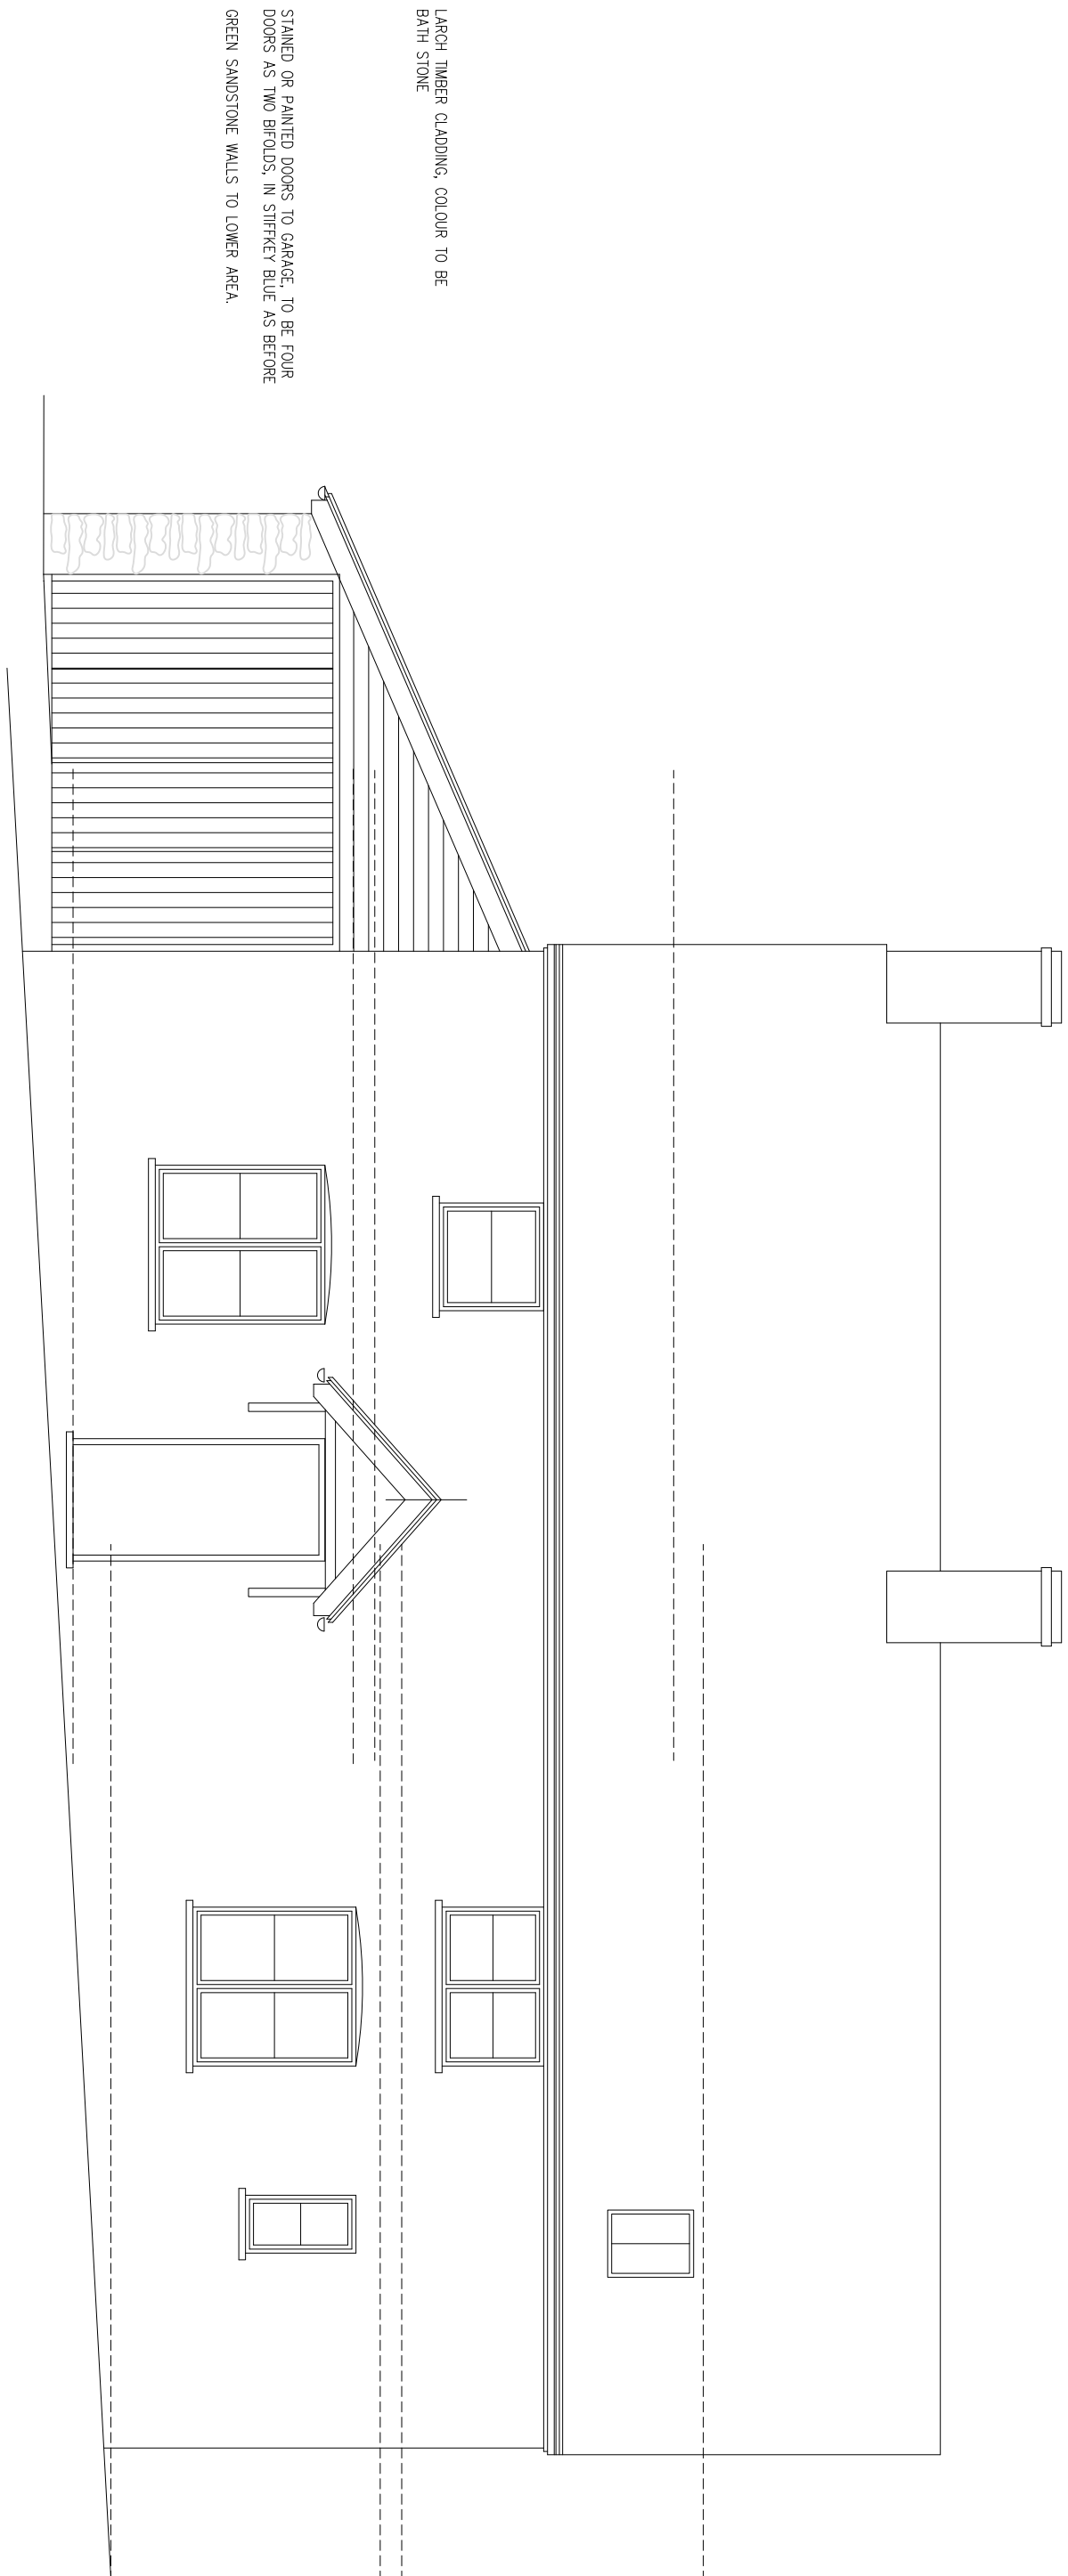

WEST

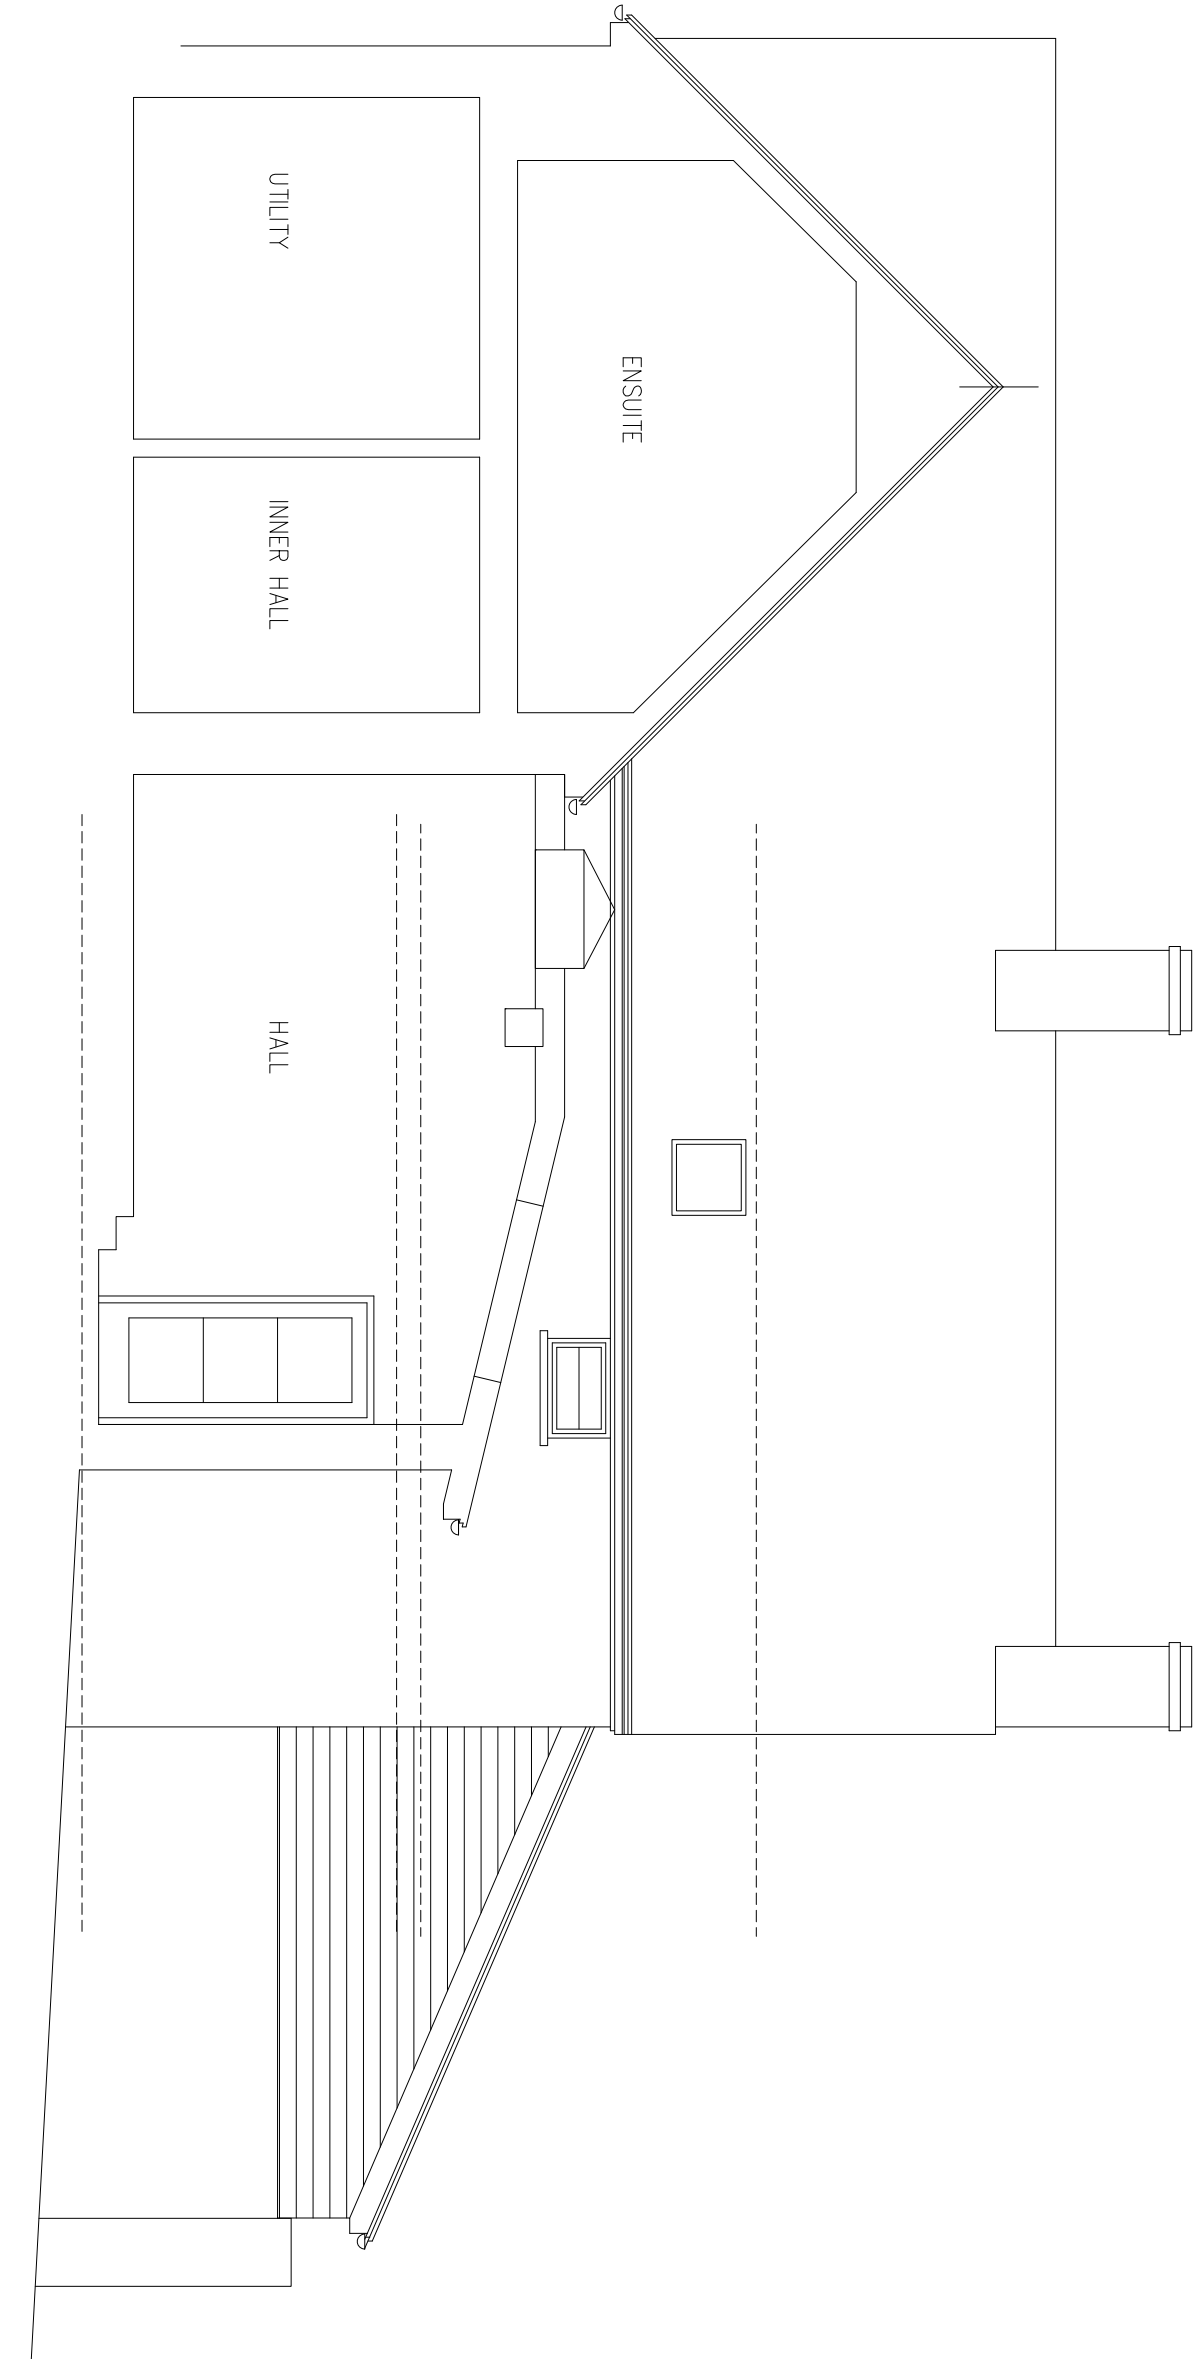

EAST/SECTION

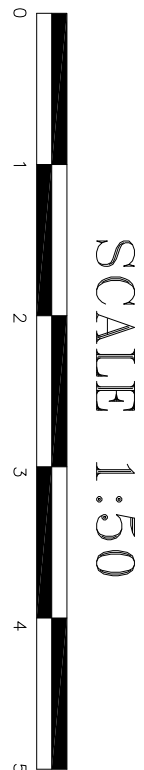

SCHEME
CLIFFSBROOK, MIDDLE COMBE
SALISBURY, WILTSHIRE, SP7 9LX
FOR MR & MRS C SYKES