


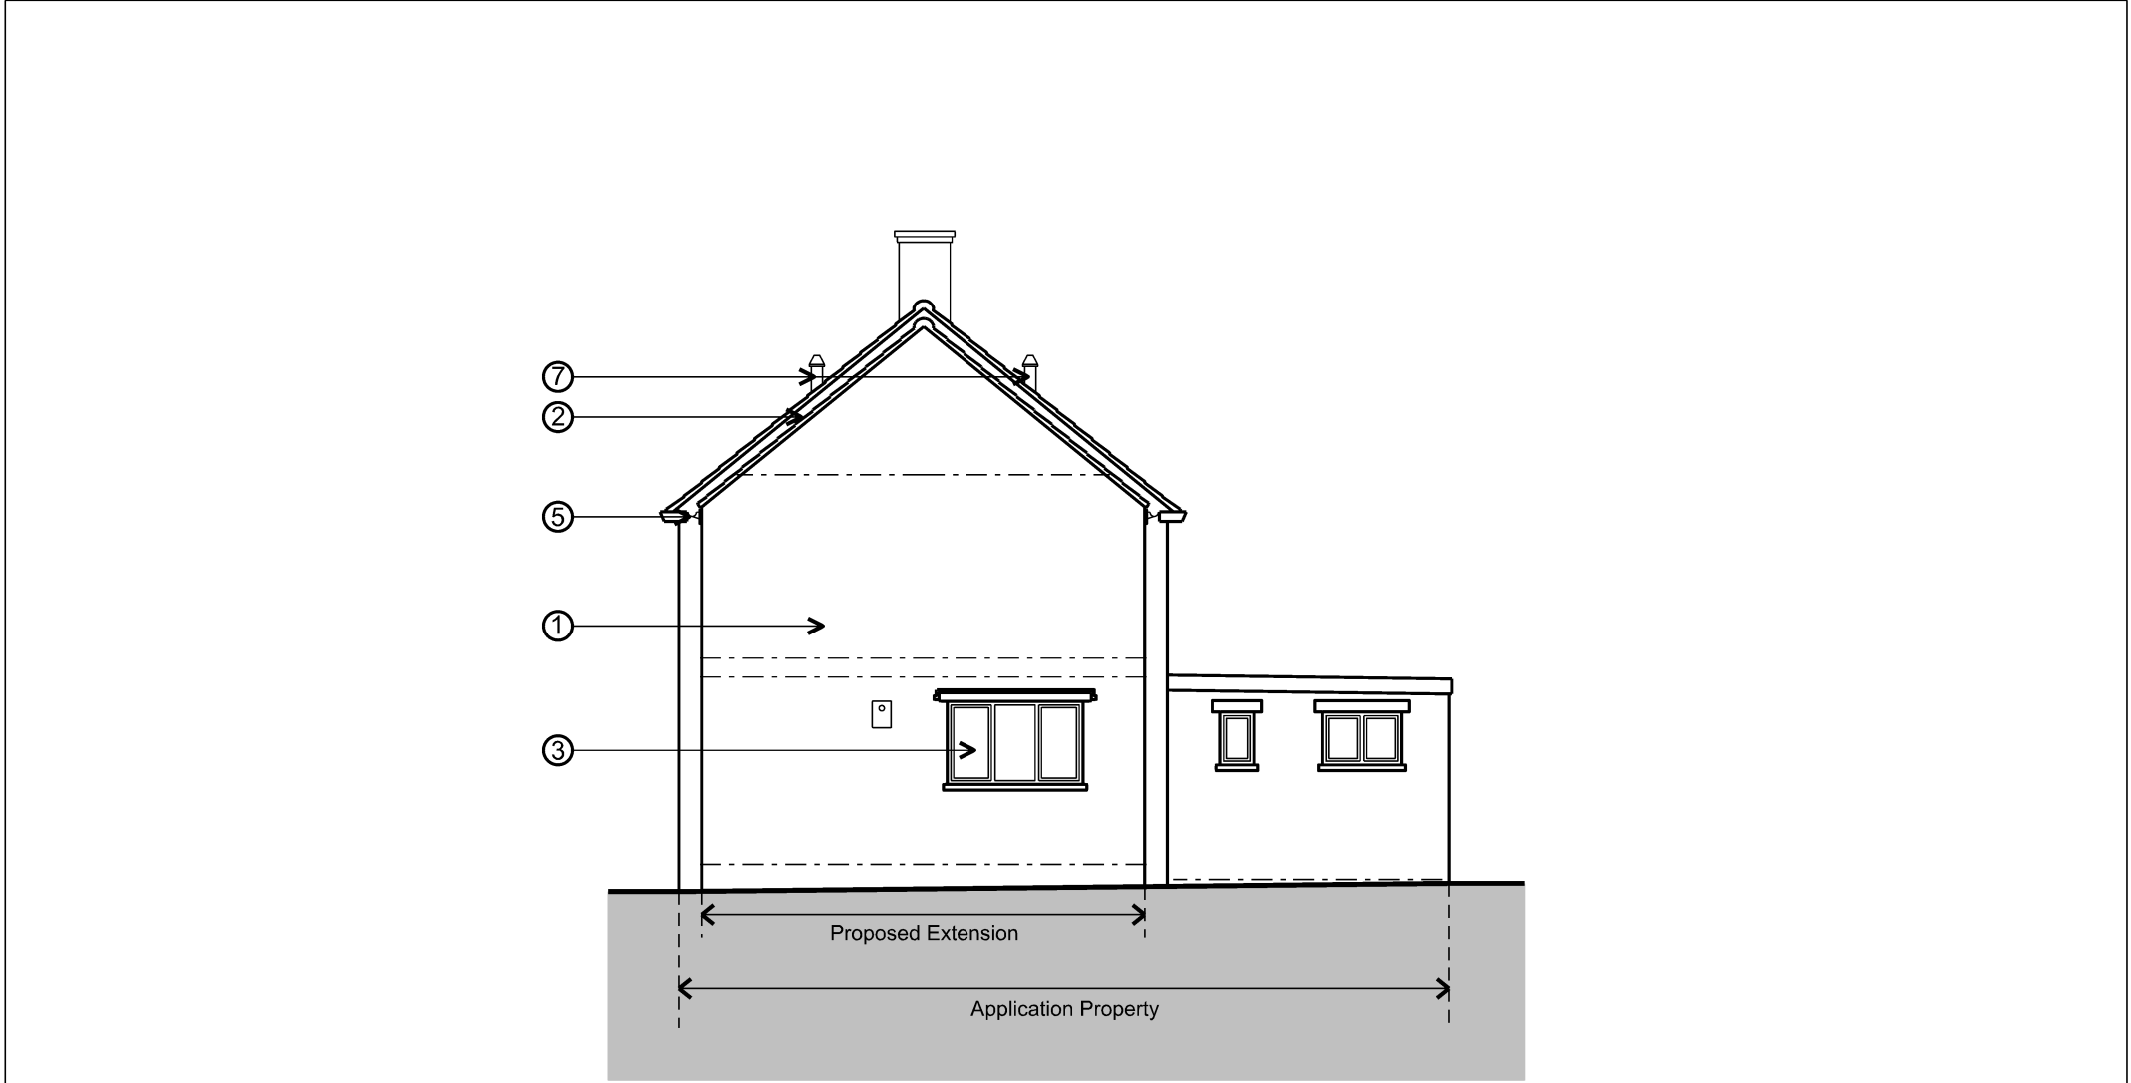

AS PROPOSED

LEGEND - EXISTING

- (A) Reconstituted Stone Facework
- (B) Interlocking Concrete Roof Tiles
- (C) Casement Windows; uPVC - White
- (D) Casement Door; uPVC - Brown
- (E) Cast Concrete Gutter
- (F) uPVC Downpipes - Black
- (G) Painted Timber Doors - White
- (H) Bitumen Felt Flat Roof

LEGEND - PROPOSED

- (1) Reconstituted Stone Facework (To match existing)
- (2) Interlocking Concrete Roof Tiles (To match existing)
- (3) Casement Windows (uPVC - White) with Reconstituted Stone Dressings to Match Existing
- (4) Polyester Powder Coated Aluminium Bi-fold Doors - Dark Grey
- (5) Timber Fascia's and uPVC Gutters (Black)
- (6) uPVC Downpipes - Black (To match existing)
- (7) Extract Fans / Service Installations as Typically Indicated



AS EXISTING