



BLOCK PLAN . SCALE 1:500 . JAN 2026 . DRAWING No 02



Original Paper Size A3

Rev A - 04 Feb 2026 - updated

Rev B- 09 April 2026 - updated

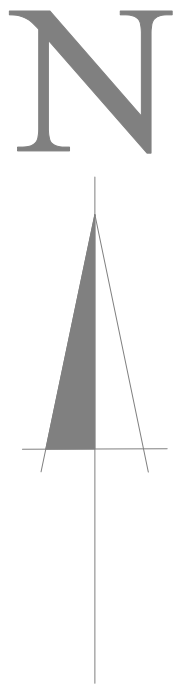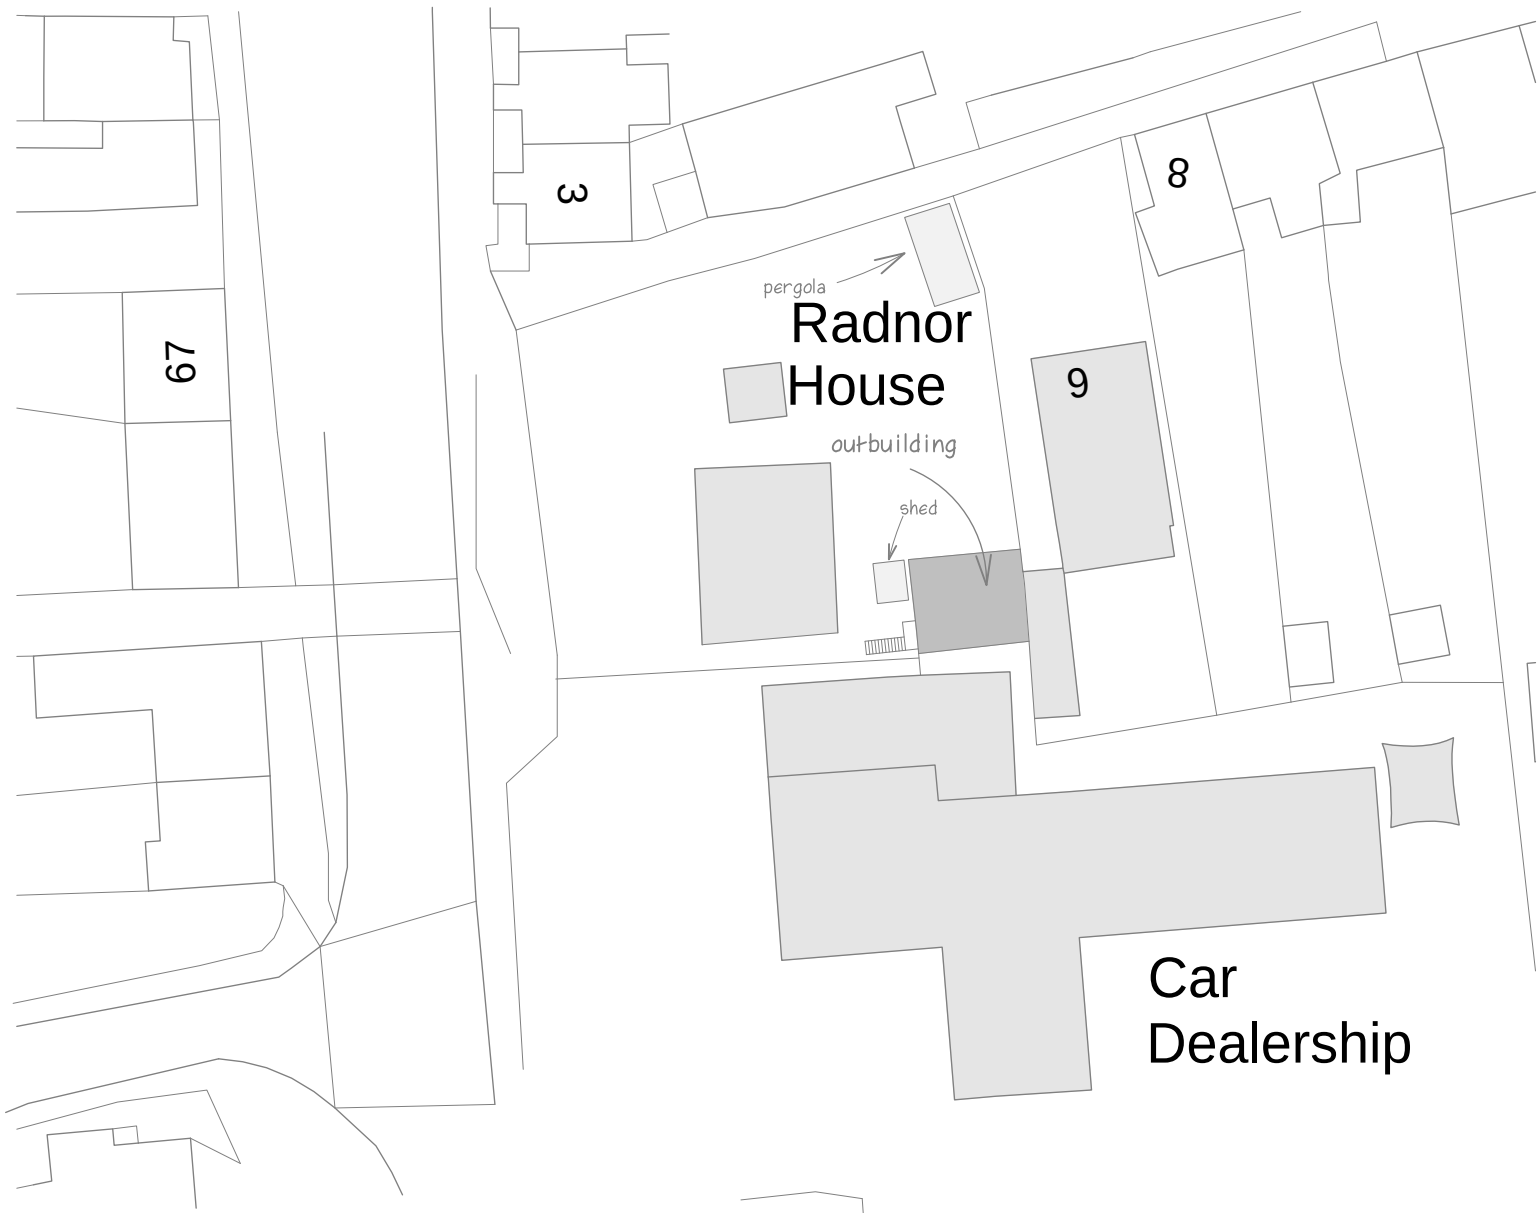

S J Egford BSc (Hons) BArch - A R C H I T E C T U R A L S E R V I C E S - Meadowside Barn - Slab Lane - Woodfalls - Salisbury - SP5 2NE - 01725 514718 - 07739090070

MR & MRS WRIGHT . RADNOR HOUSE THE HEADLANDS . DOWNTON . WILTSHIRE . SP5 3HJ