


Location Plan

Site Address: **Easting: 405138 Northing: 157303**

Date Produced: **05-May-2026**

Scale: **1:1250 @A4**

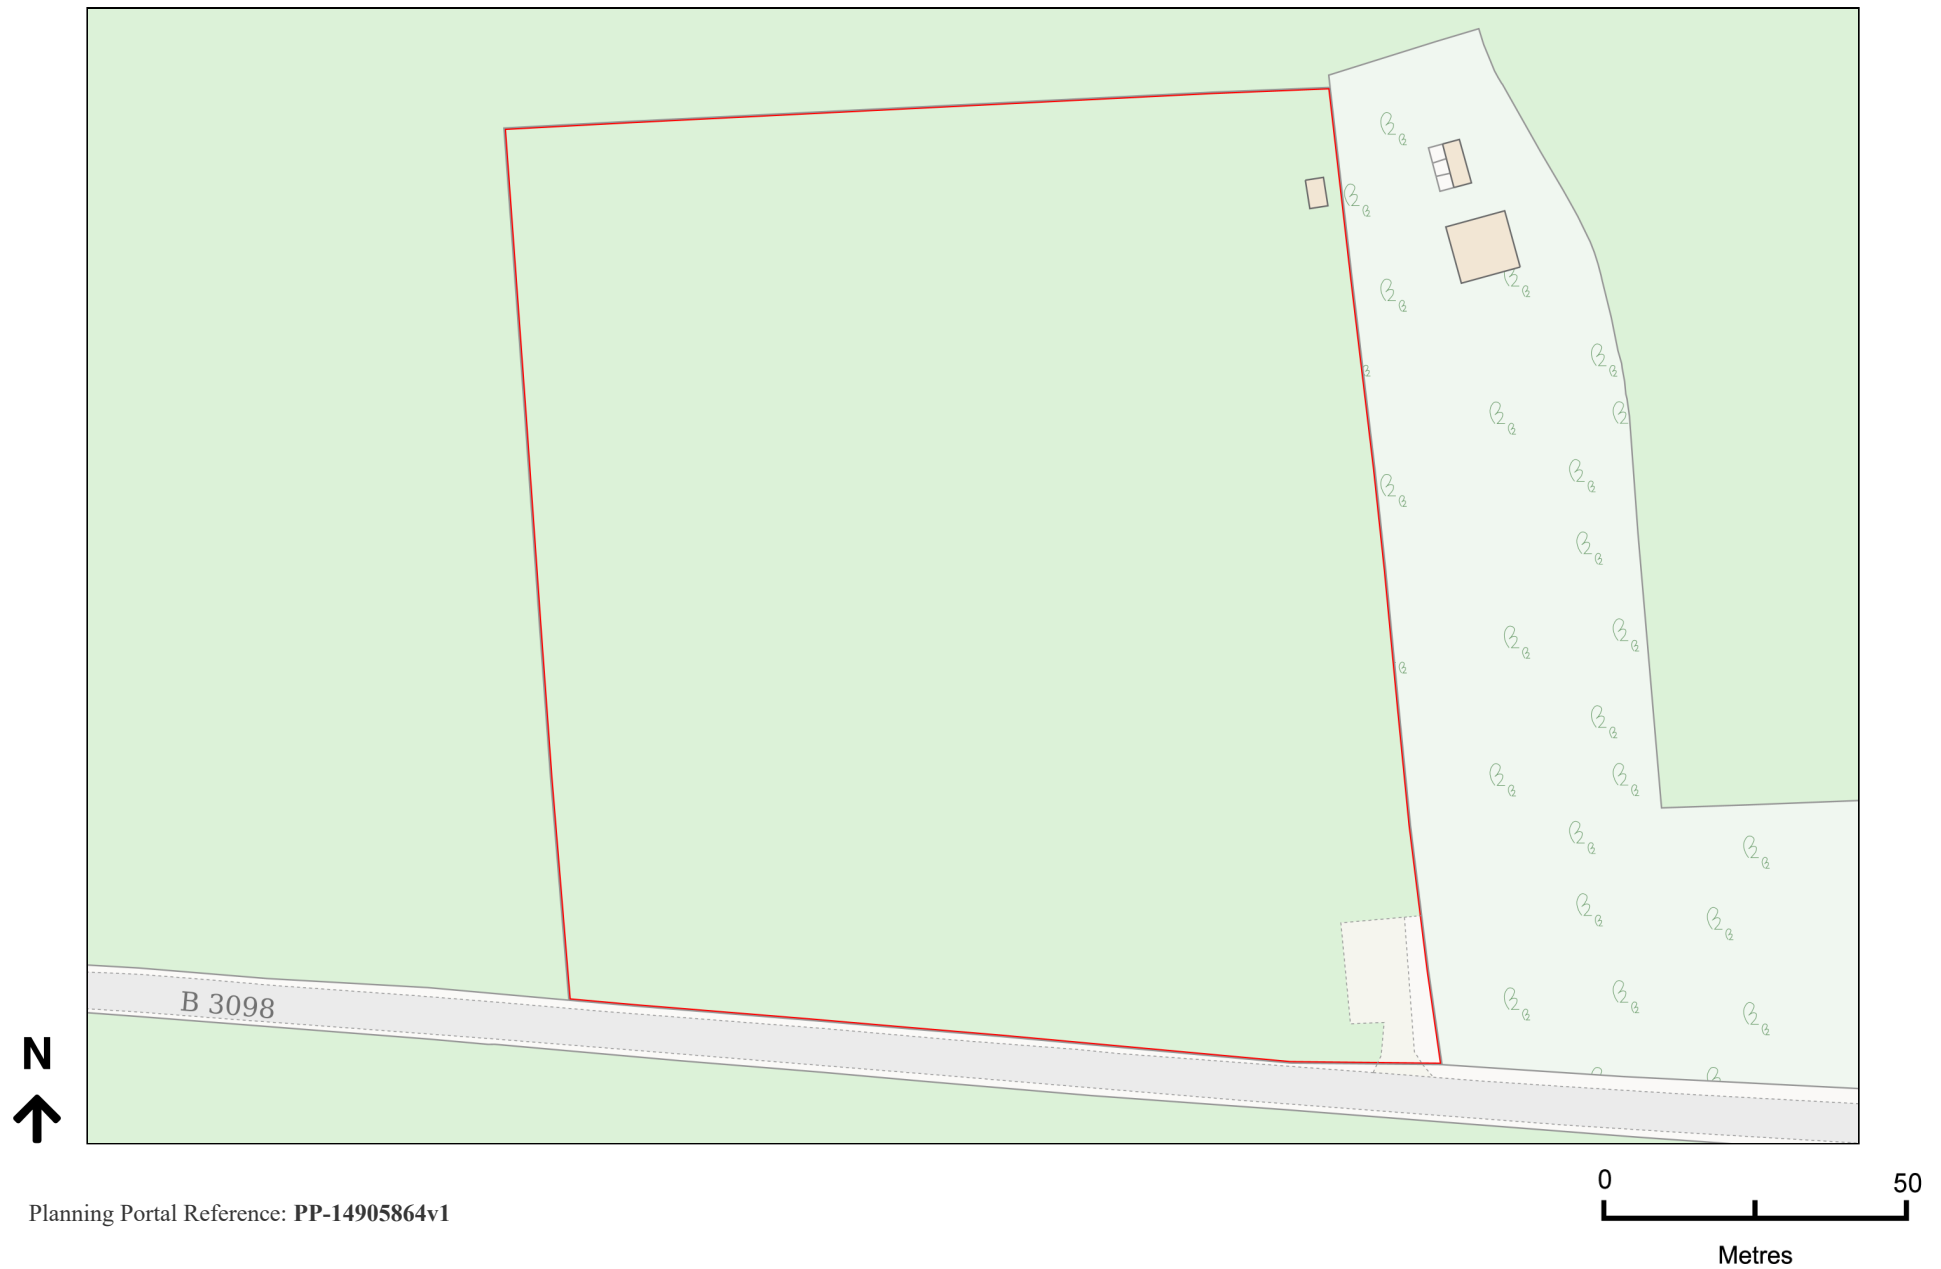

Planning Portal Reference: **PP-14905864v1**