


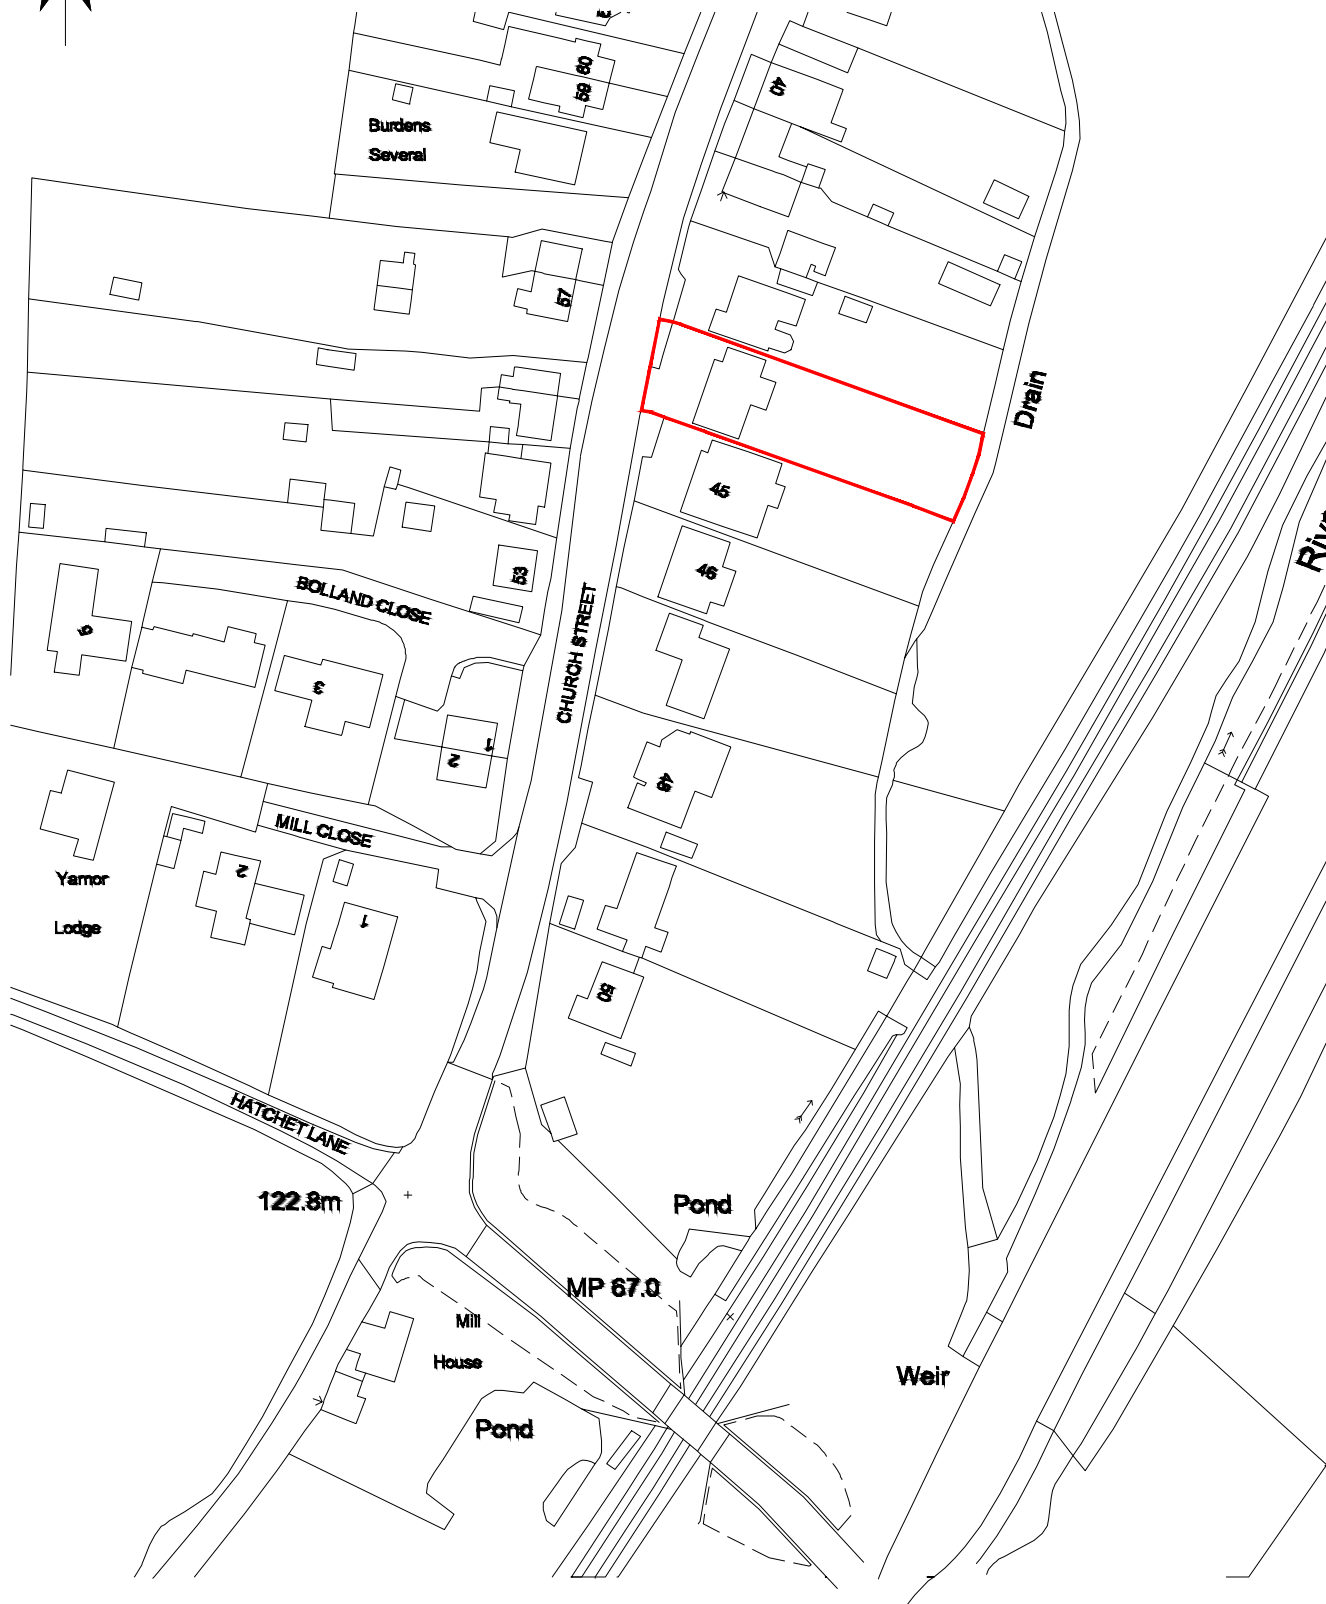

0 5 10 15 20 25
Scale - Metres



©Crown Copyright and database rights 2025 OS Licence no. AC0000849896



MJF CAD Solutions Ltd.
3asepoint Business Centre, Rivermead Drive
Swindon, SN5 7EX
Tel: 01793 407941 - Mob: 07783 226700
Email: mike@mjfcadsolutions.co.uk
Website: www.mjfcadsolutions.co.uk

NOTES:

1. This drawing is the property of MJF CAD Solutions and must not be copied or disclosed for any purpose except as authorised by MJF CAD Solutions or the client.

Rev	Date	By	Chk	Comment	



Client
Jackie Eastwood
44 Church Street
Great Bedwyn
SN8 3PQ

Project Title
Single Storey
Rear Extension

Drawing Title
Site Location Plan

Drawn by: MJF	Scale: 1:1250 @ A4	Date: Mar 2026
Drawing No. 1392_02		
Rev.		