



F&W

Forestry

Court Barn
Highfield Farm
Clyst Road
Topsham
Exeter EX3 0BY

Forest Track Proposal Plan

Chaldicotts Farm
Semley
Shaftesbury
Wiltshire
SP7 9AW

Grid Reference:
ST 881 272

Legend

 Watercourse


 Proposed Forest Tracks

 Compartment Boundary

Total length = 860 m

Date: (05/26)

Reproduced from Ordnance Survey
digital map data © Crown Copyright 2026.
All rights reserved Ordnance Survey Ltd:
100010059.

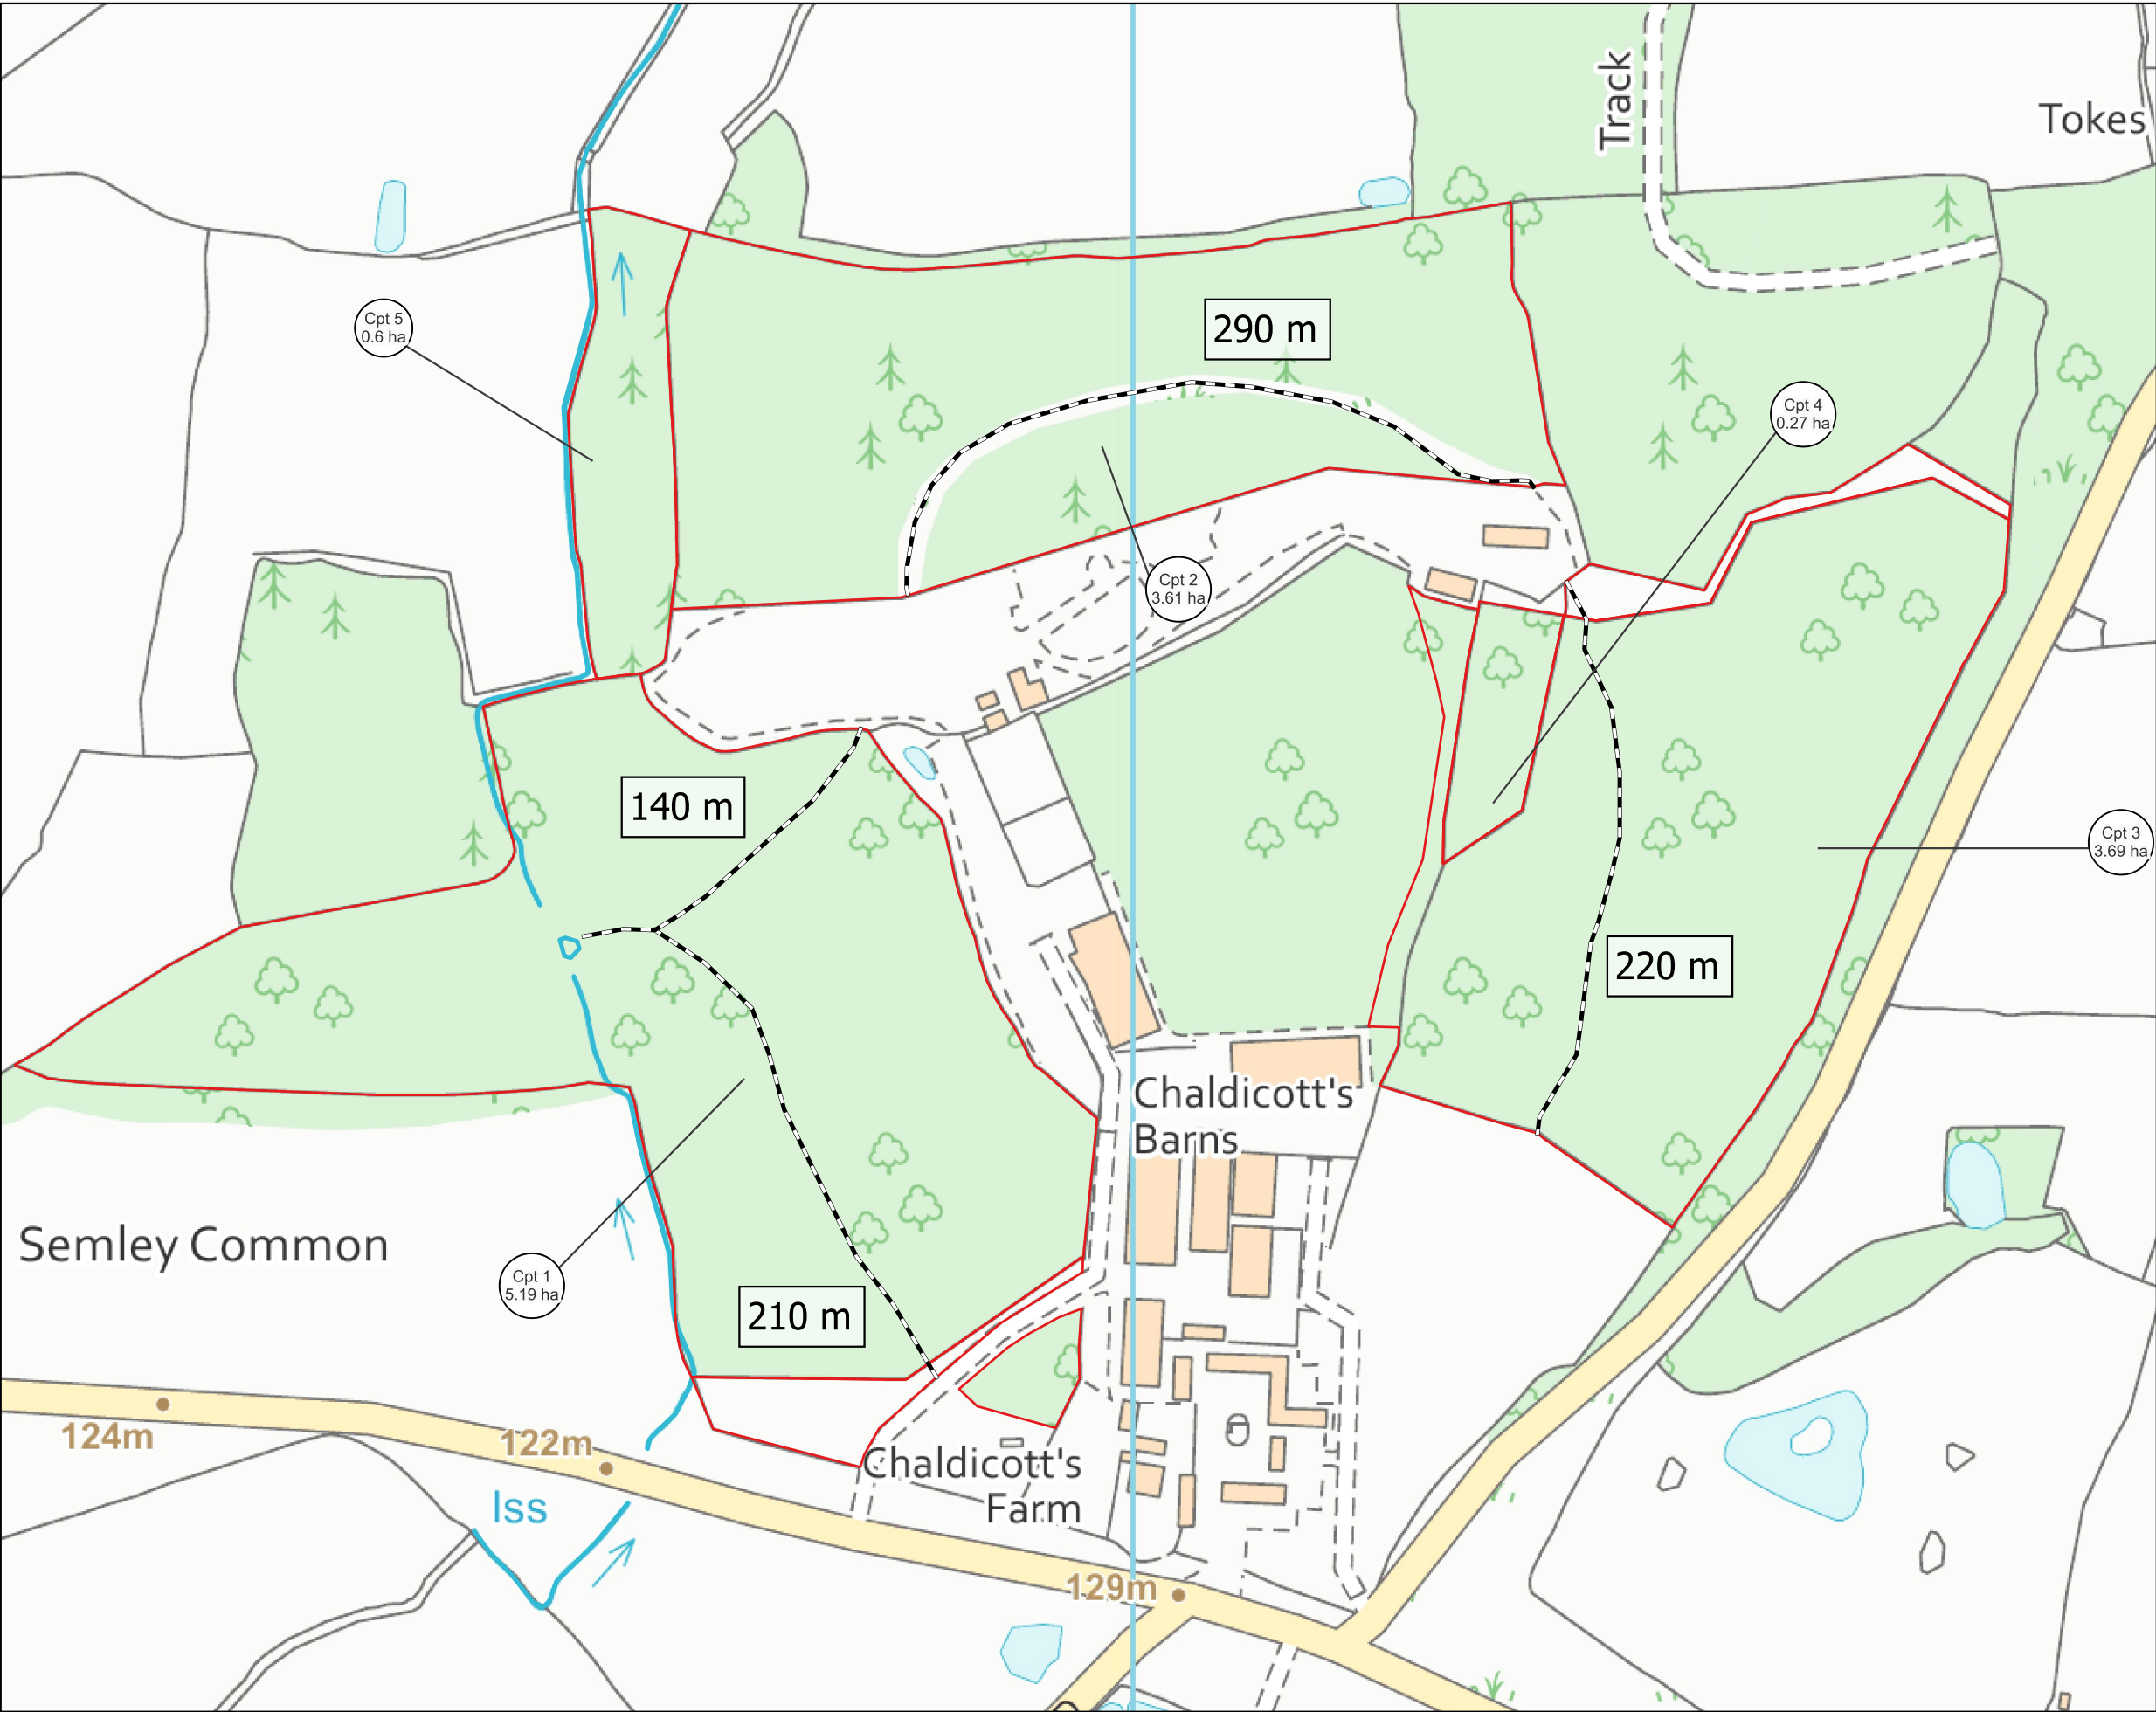

1:2,500
METRES @ A3

