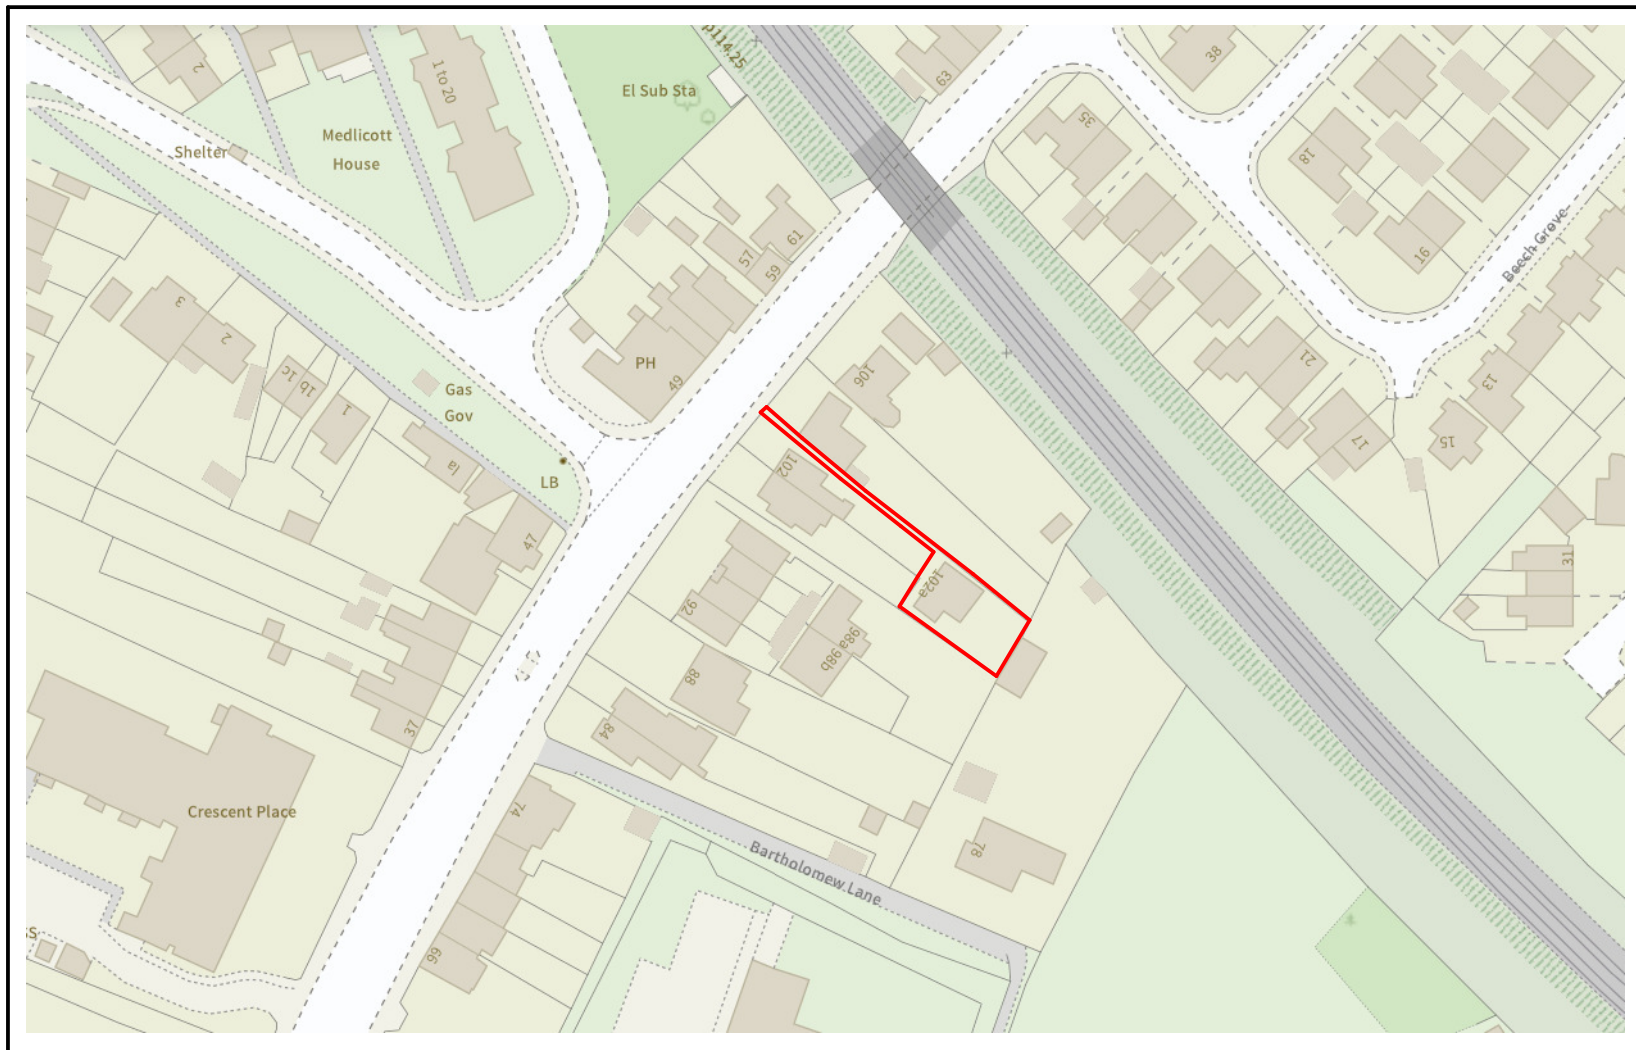


Spudivor
designs.LTD

Email: spudivordesignltd@gmail.com
Telephone: 07968 739168 or 01747 833721

Single Storey
Rear Extension

102A Portway
Warminster
Wiltshire
BA12 8QF

Scale 1:1250 at A4

Location Plan

Drawing No. 26/020/01
Drawn

Date April 2026