


Copyright 2024

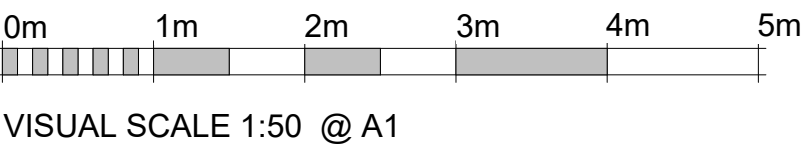

EXISTING HOUSE MATERIALS:

Windows & Doors:
Doors - White & Olive UPVC
Windows - White & Olive UPVC

Walls External:
Main House - Stonework and Render
Splash Course - Stonework

Walls Internal:
12.5mm Plasterboard on 75mm Studwork
100mm Blockwork with Skim Over

Roofing:
Pitched Roofs - Concrete/Clay and Glass

Fascia & Guttering:
Guttering - White
Fascia - White



Health and Safety Notice
Client and contractor to be aware:


- 1. The design has elements of working at height
- 2. The design has drainage elements
- 3. The design includes demolition tasks
- 4. The design has trenching works at various depths
- 5. The design has manual handling tasks
- 6. The design requires vehicle movements and crane lifts



A1

PLEASE NOTE:
All drawings are for the purposes of planning only unless marked for construction.
All builders to site measure to confirm measurements and layout for setting out, especially door and window positions.
Report all discrepancies to the person named below, do not proceed without instruction.
BRO take no responsibility should any drawing/s unless specified are used for building purposes and measurements should be checked on site.
All drawings remain the property of BRO Architecture

Wall Structure Key:

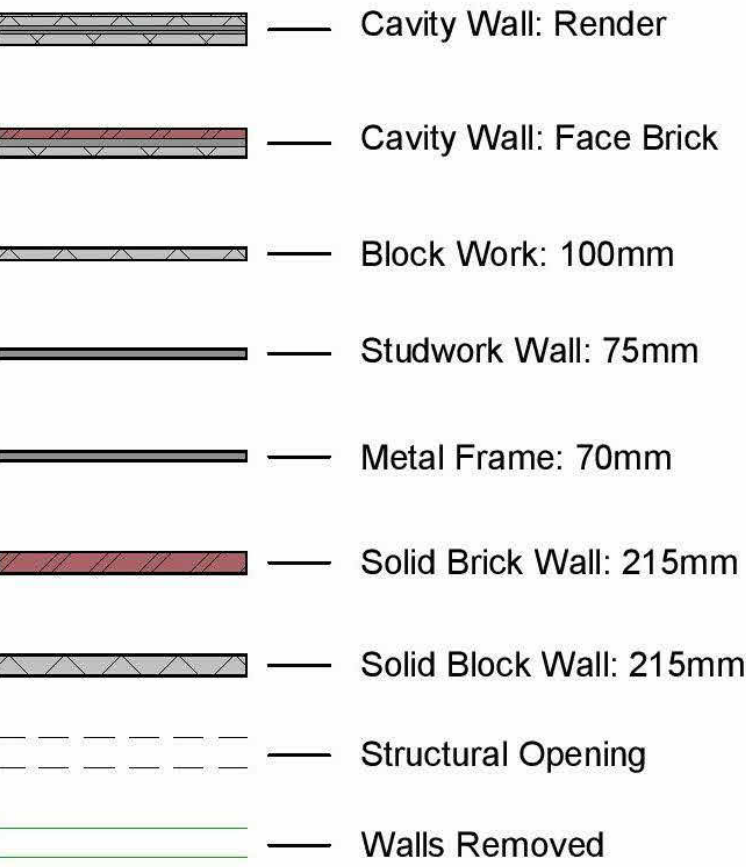


Ducting Colour & Use

Red	Electric cable
Yellow	Gas Pipe
Blue	Water pipes
Green	Data/Comms
Grey	BT
Purple	Security - Cameras
Orange	Garden Lighting non Security



Drainage Key

S	Storm Drainage
MH	Manhole
FD	Foul Drainage
SVP	Soil Vent Pipe
GP	Gulley Pot
RWP	Rainwater Pipe
AD	ACO Drain

Streetwise

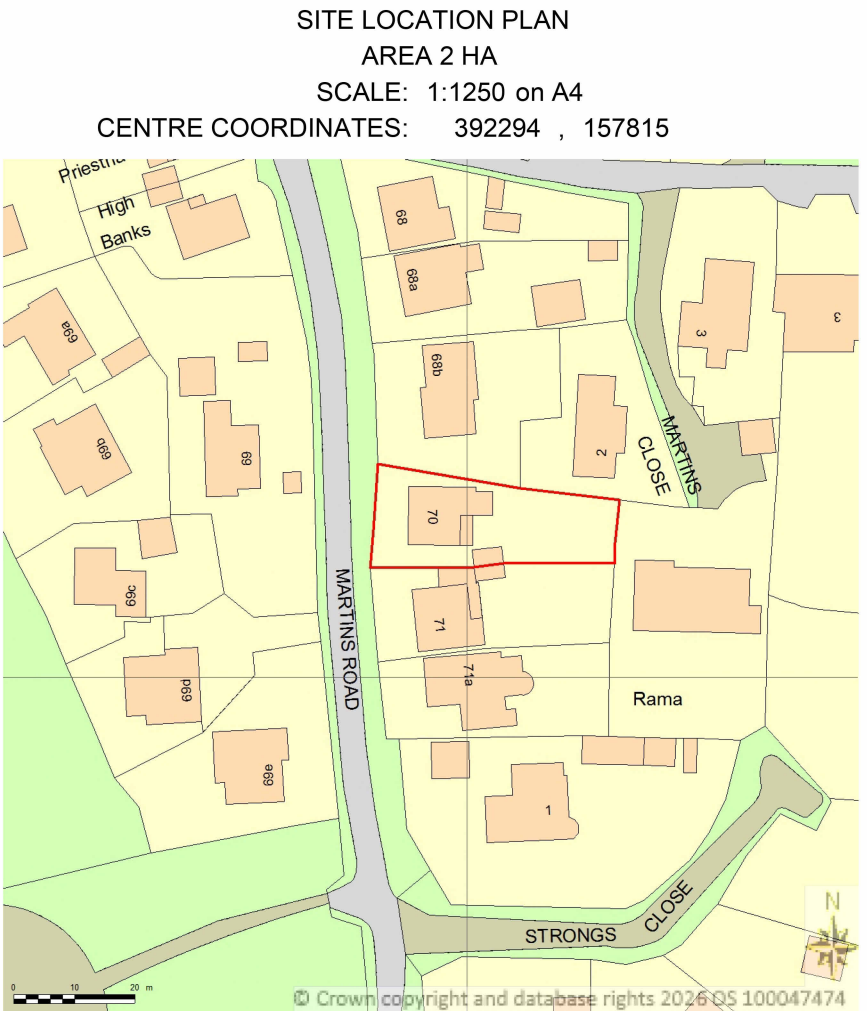

Supplied by Streetwise Maps Ltd
www.streetwise.net
Licence No: 100047474
18:49:07 29/04/2026

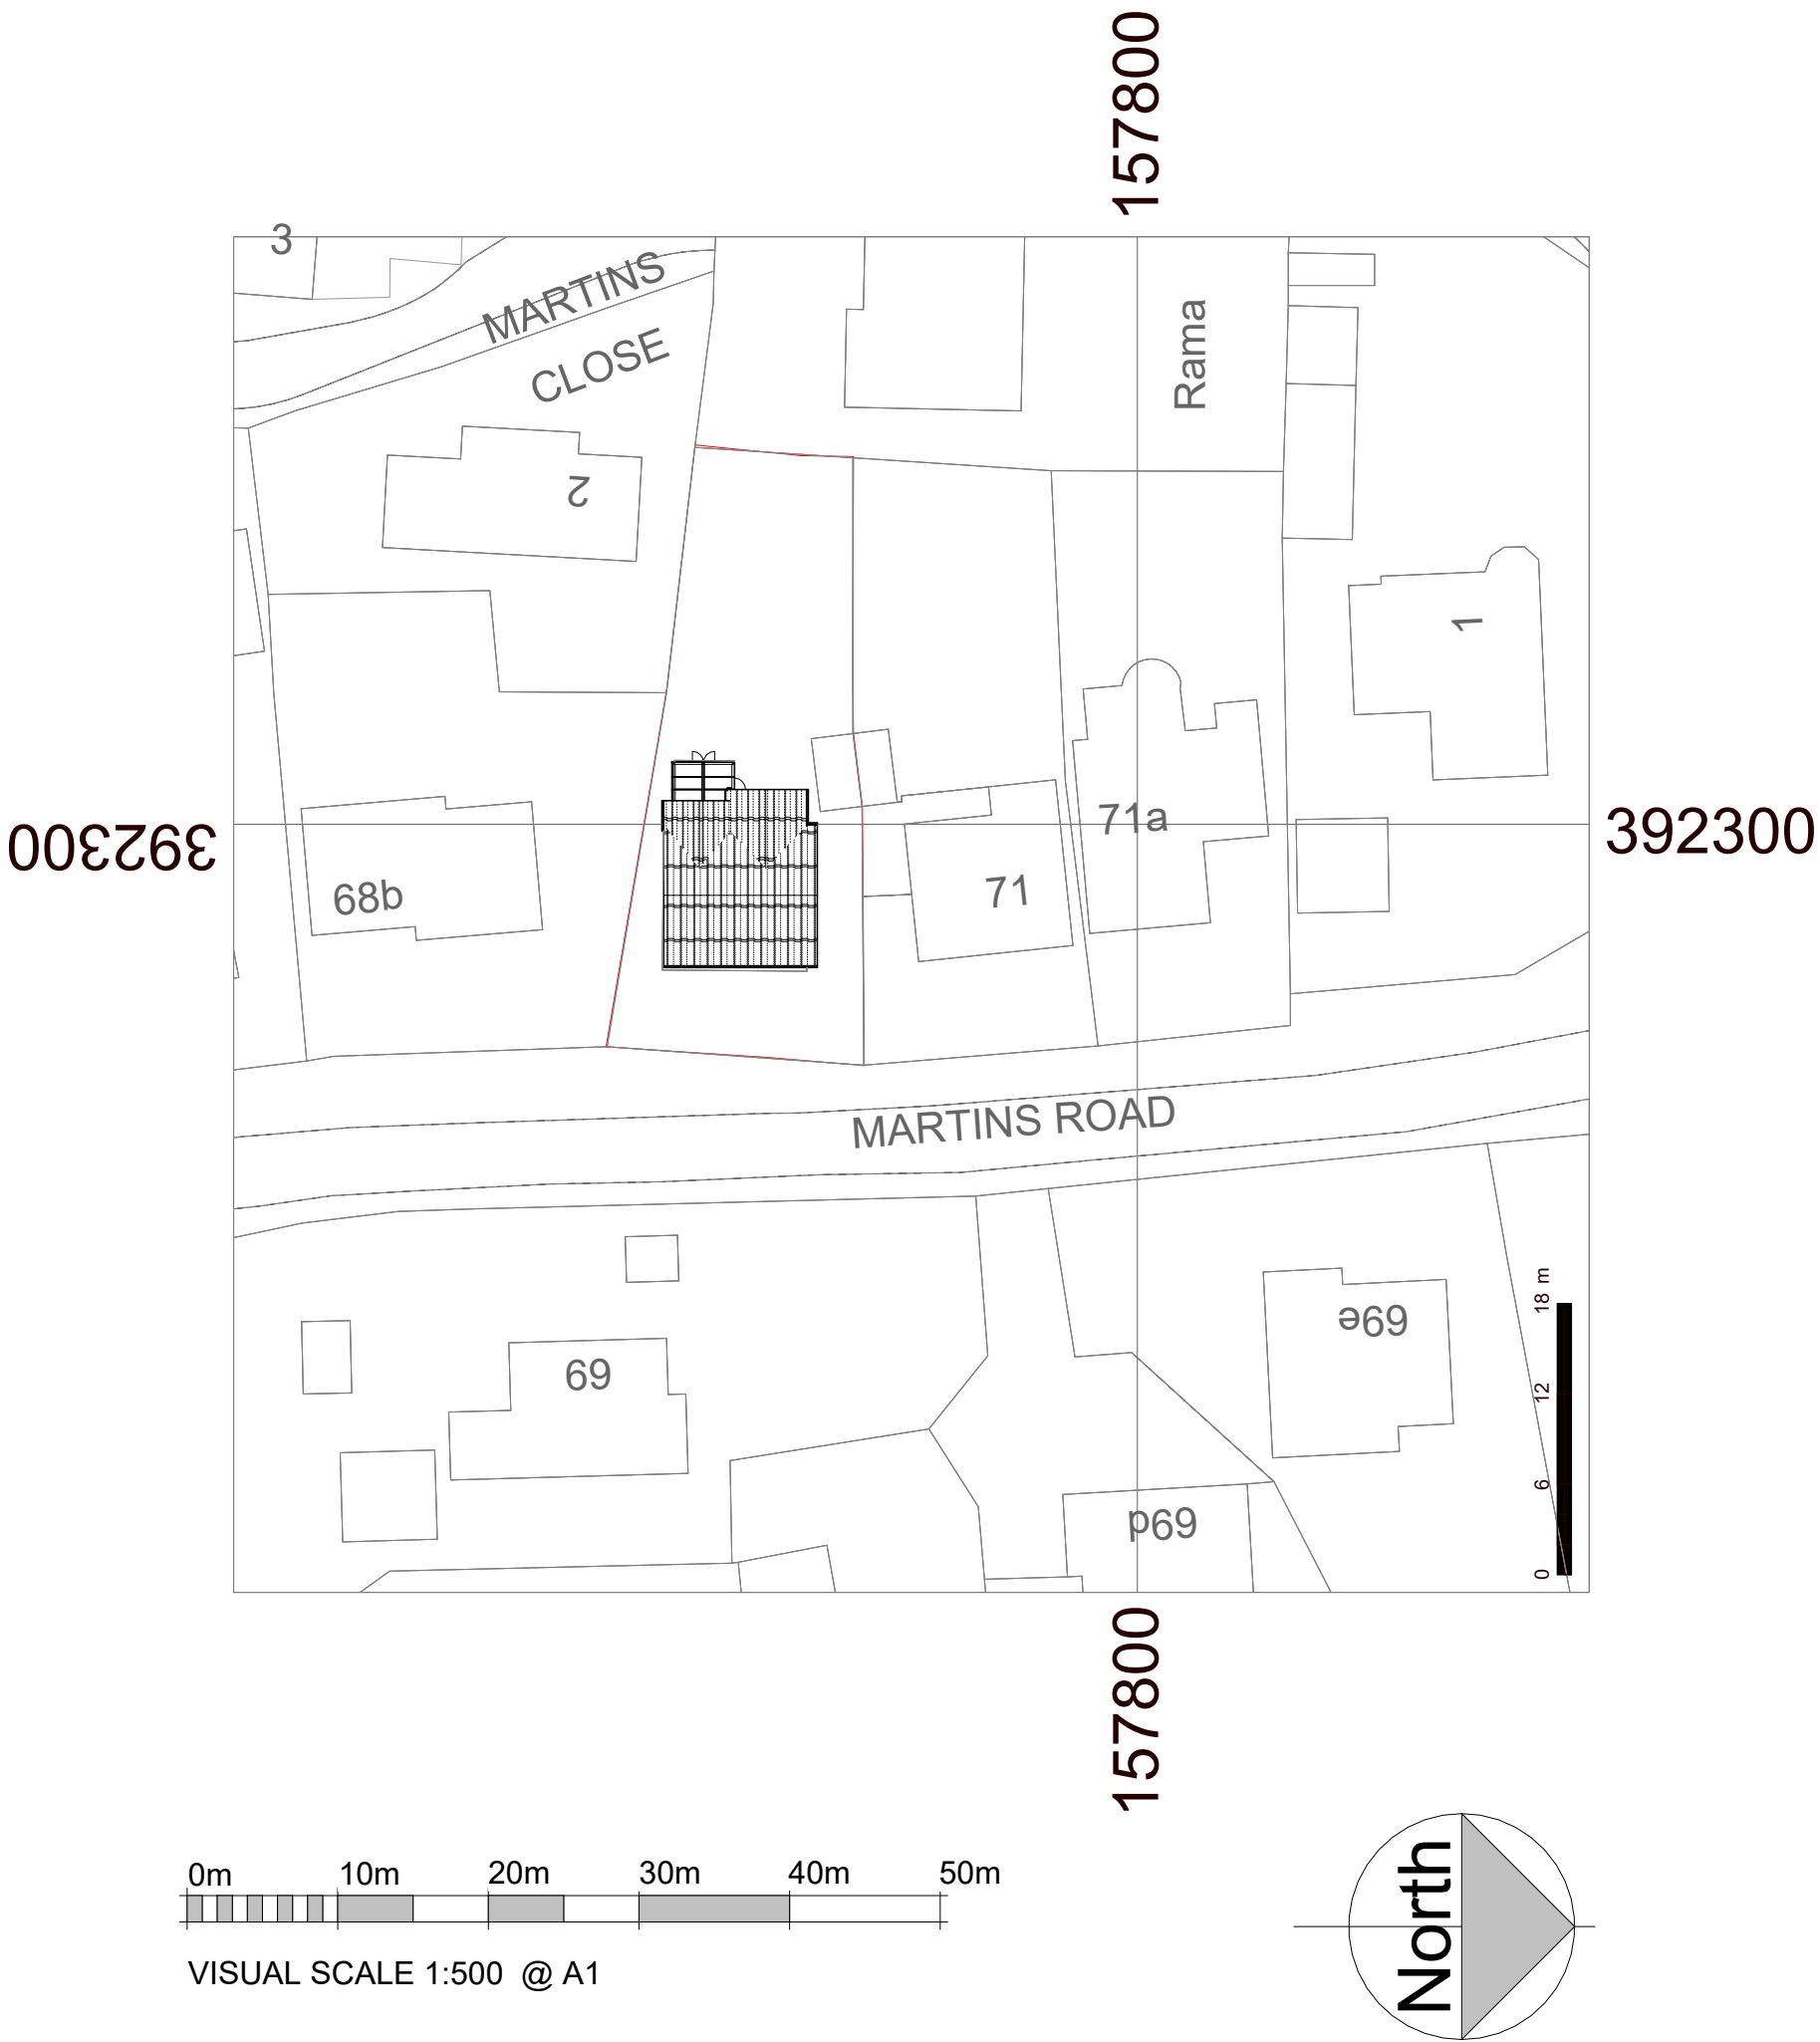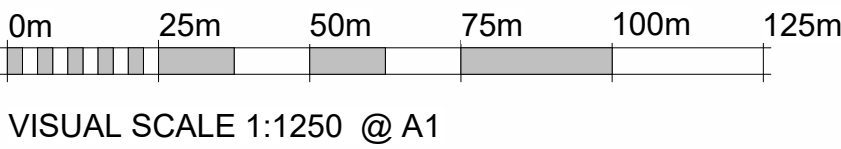


1 Block Plan
1 : 500

1 Single Power Socket	FIRE Fire Alarm Panel	DB Distribution Board
2 Double Power Socket	SS Shaver Socket	SD Smoke Detector
C Cooker Point	SP Speaker Point	H Heat Detector
Unswitched Fused Spur	TV TV Aerial Point	C Carbon Monoxide Detector
External Power Socket	FB Floor Box	X Extract fan
Telephone Point	FS-2 Floor Socket	Underfloor heating control
Cat 6 Data Point	PE Passive Extract	
Extract Vent	M Mechanical Extract	

DRAWING NUMBER

E1-3

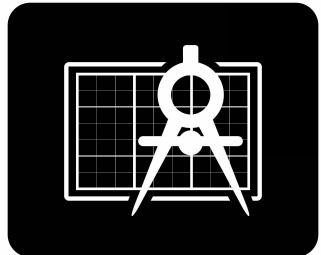

BRO ARCHITECTURE
DESIGNING YOUR DREAMS

Mobile: 07508 856621
Website: www.broarchitecture.co.uk
E-mail: info@broarchitecture.co.uk

CLIENT

Mike Swanson

SITE ADDRESS

70 Martins Road Keevil
BA14 6NA

PROJECT NAME

Proposed Rear Extension

DRAWING NAME

Existing Block Plans

DATE
29th April 26

REV

DRAWN BY
SH
CHECKED BY
Client

SCALE (@ A1)
1 : 500

PROJECT NUMBER
SH/BRO/280426-MS