



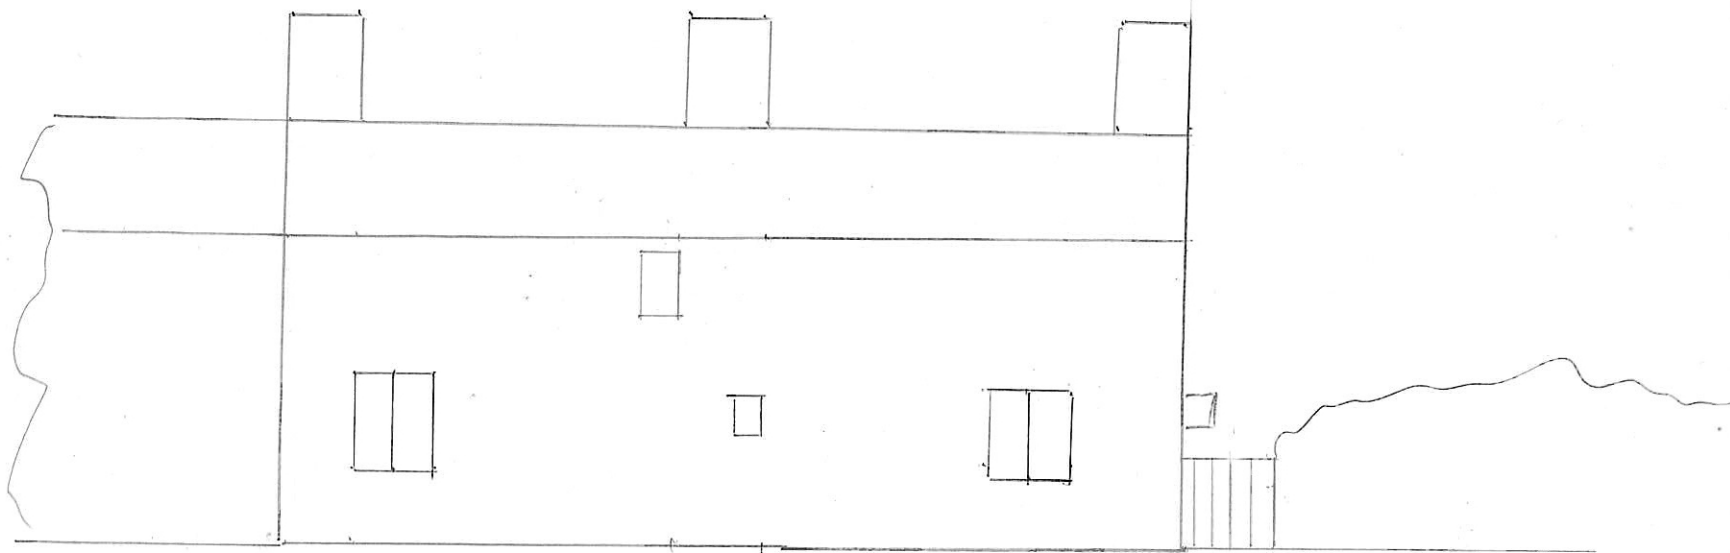

scale @ 1:100

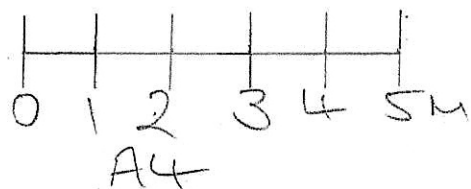

Existing rear elevation - SMGRE01

May 2026

Sam McGuire

The Buildings
North Warrall
SW14 7AA