



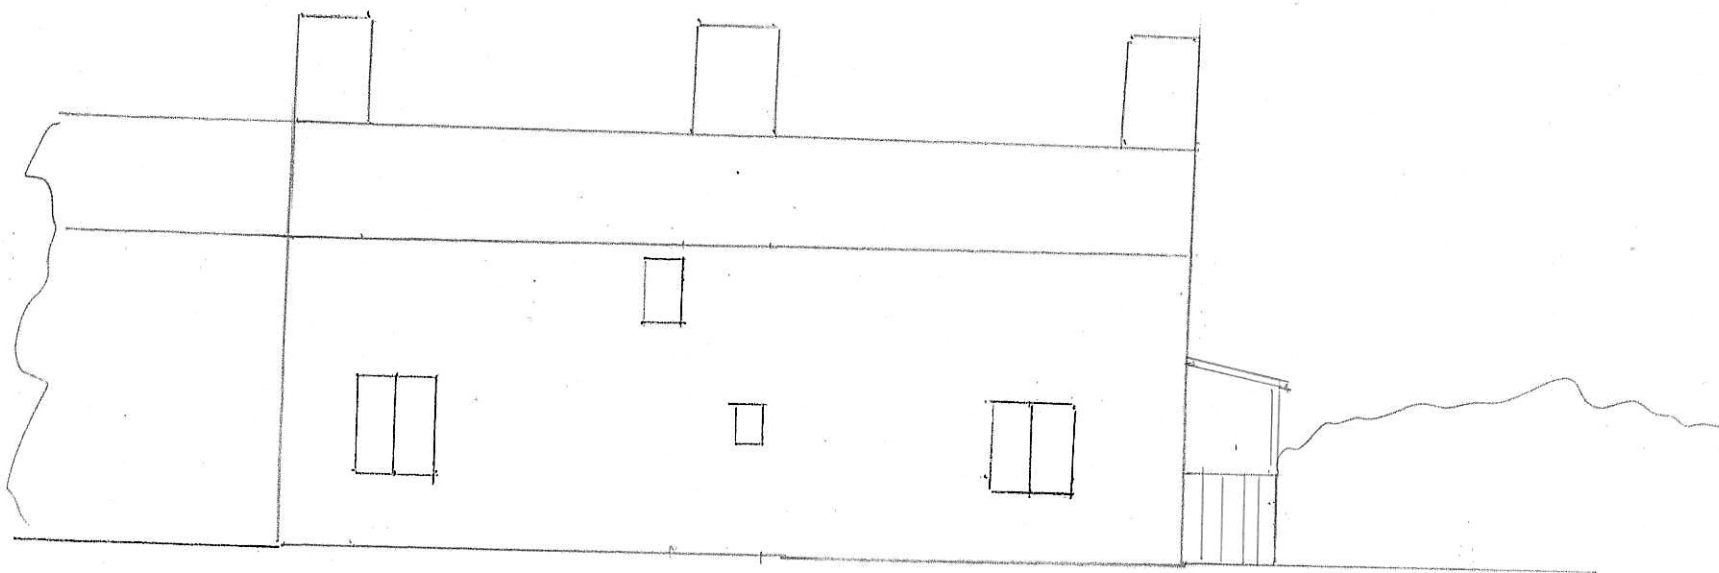

scale @ 1:100

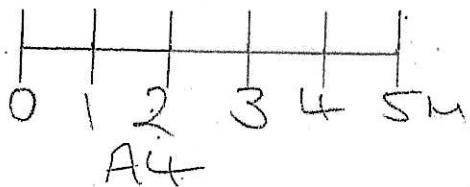

Proposed near elevation - SMGRE02

May 2026

Sam McGuire

The Buildings
North Wardall
SW14 7AA