
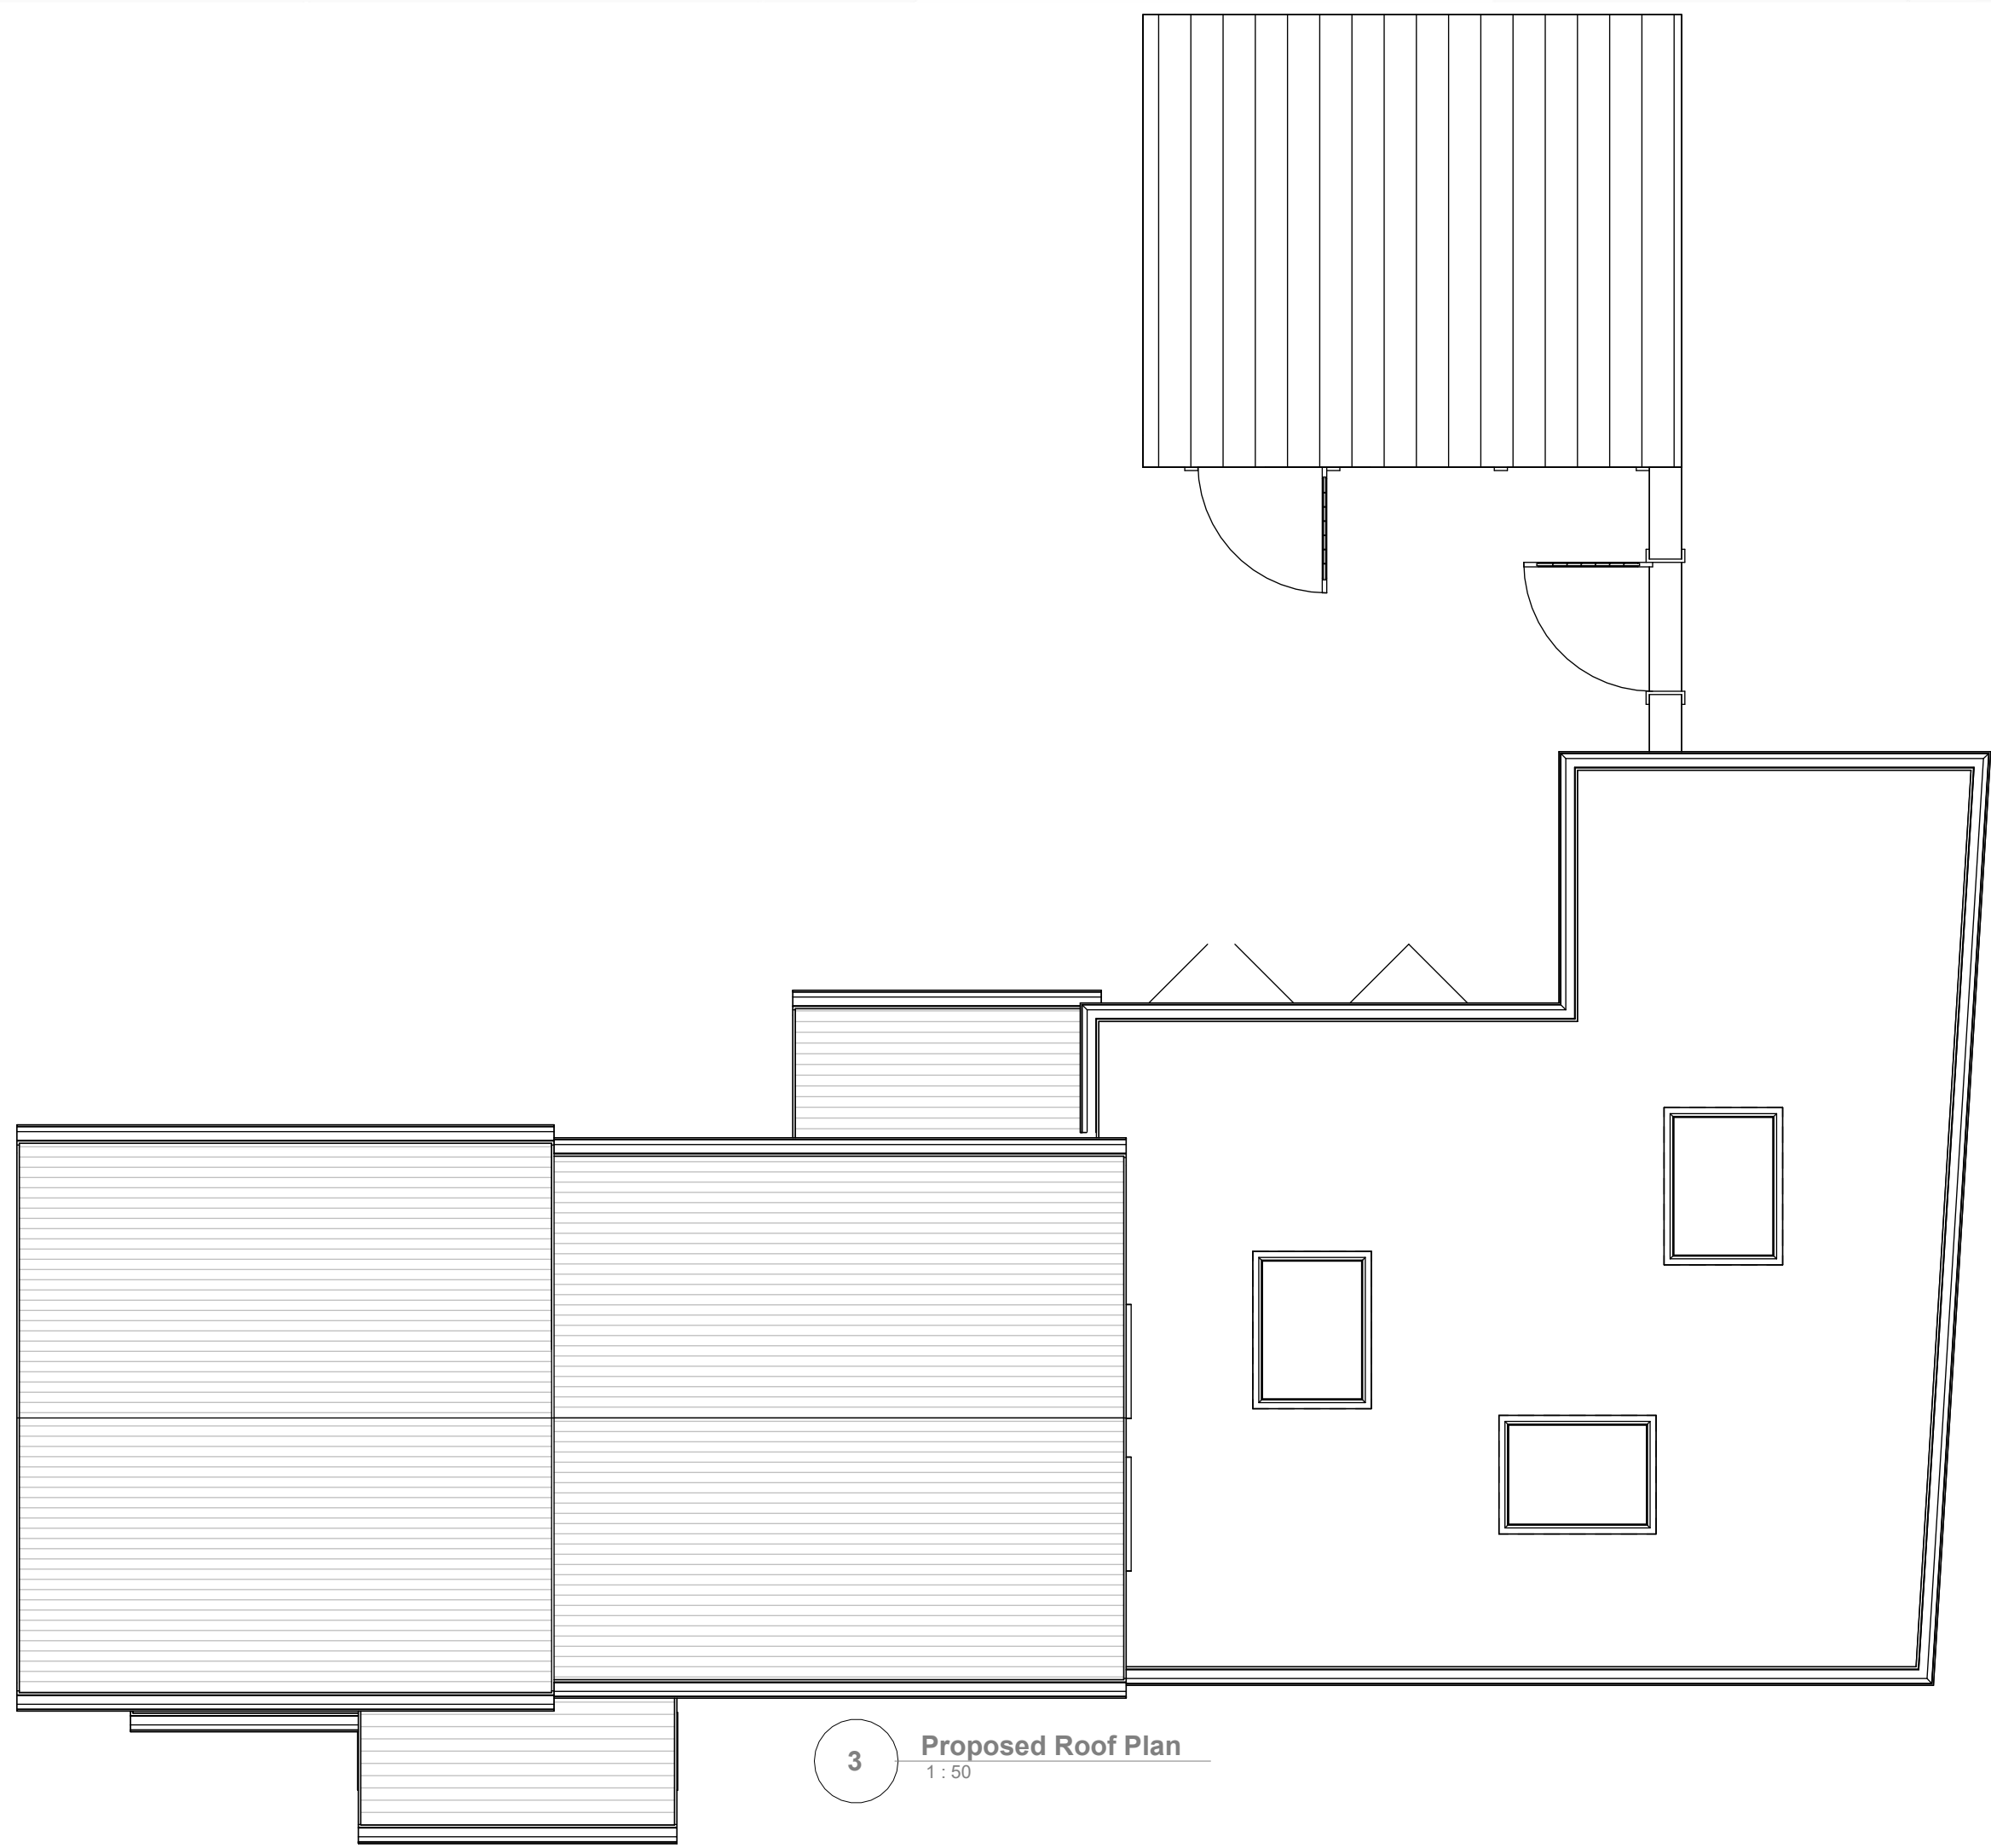


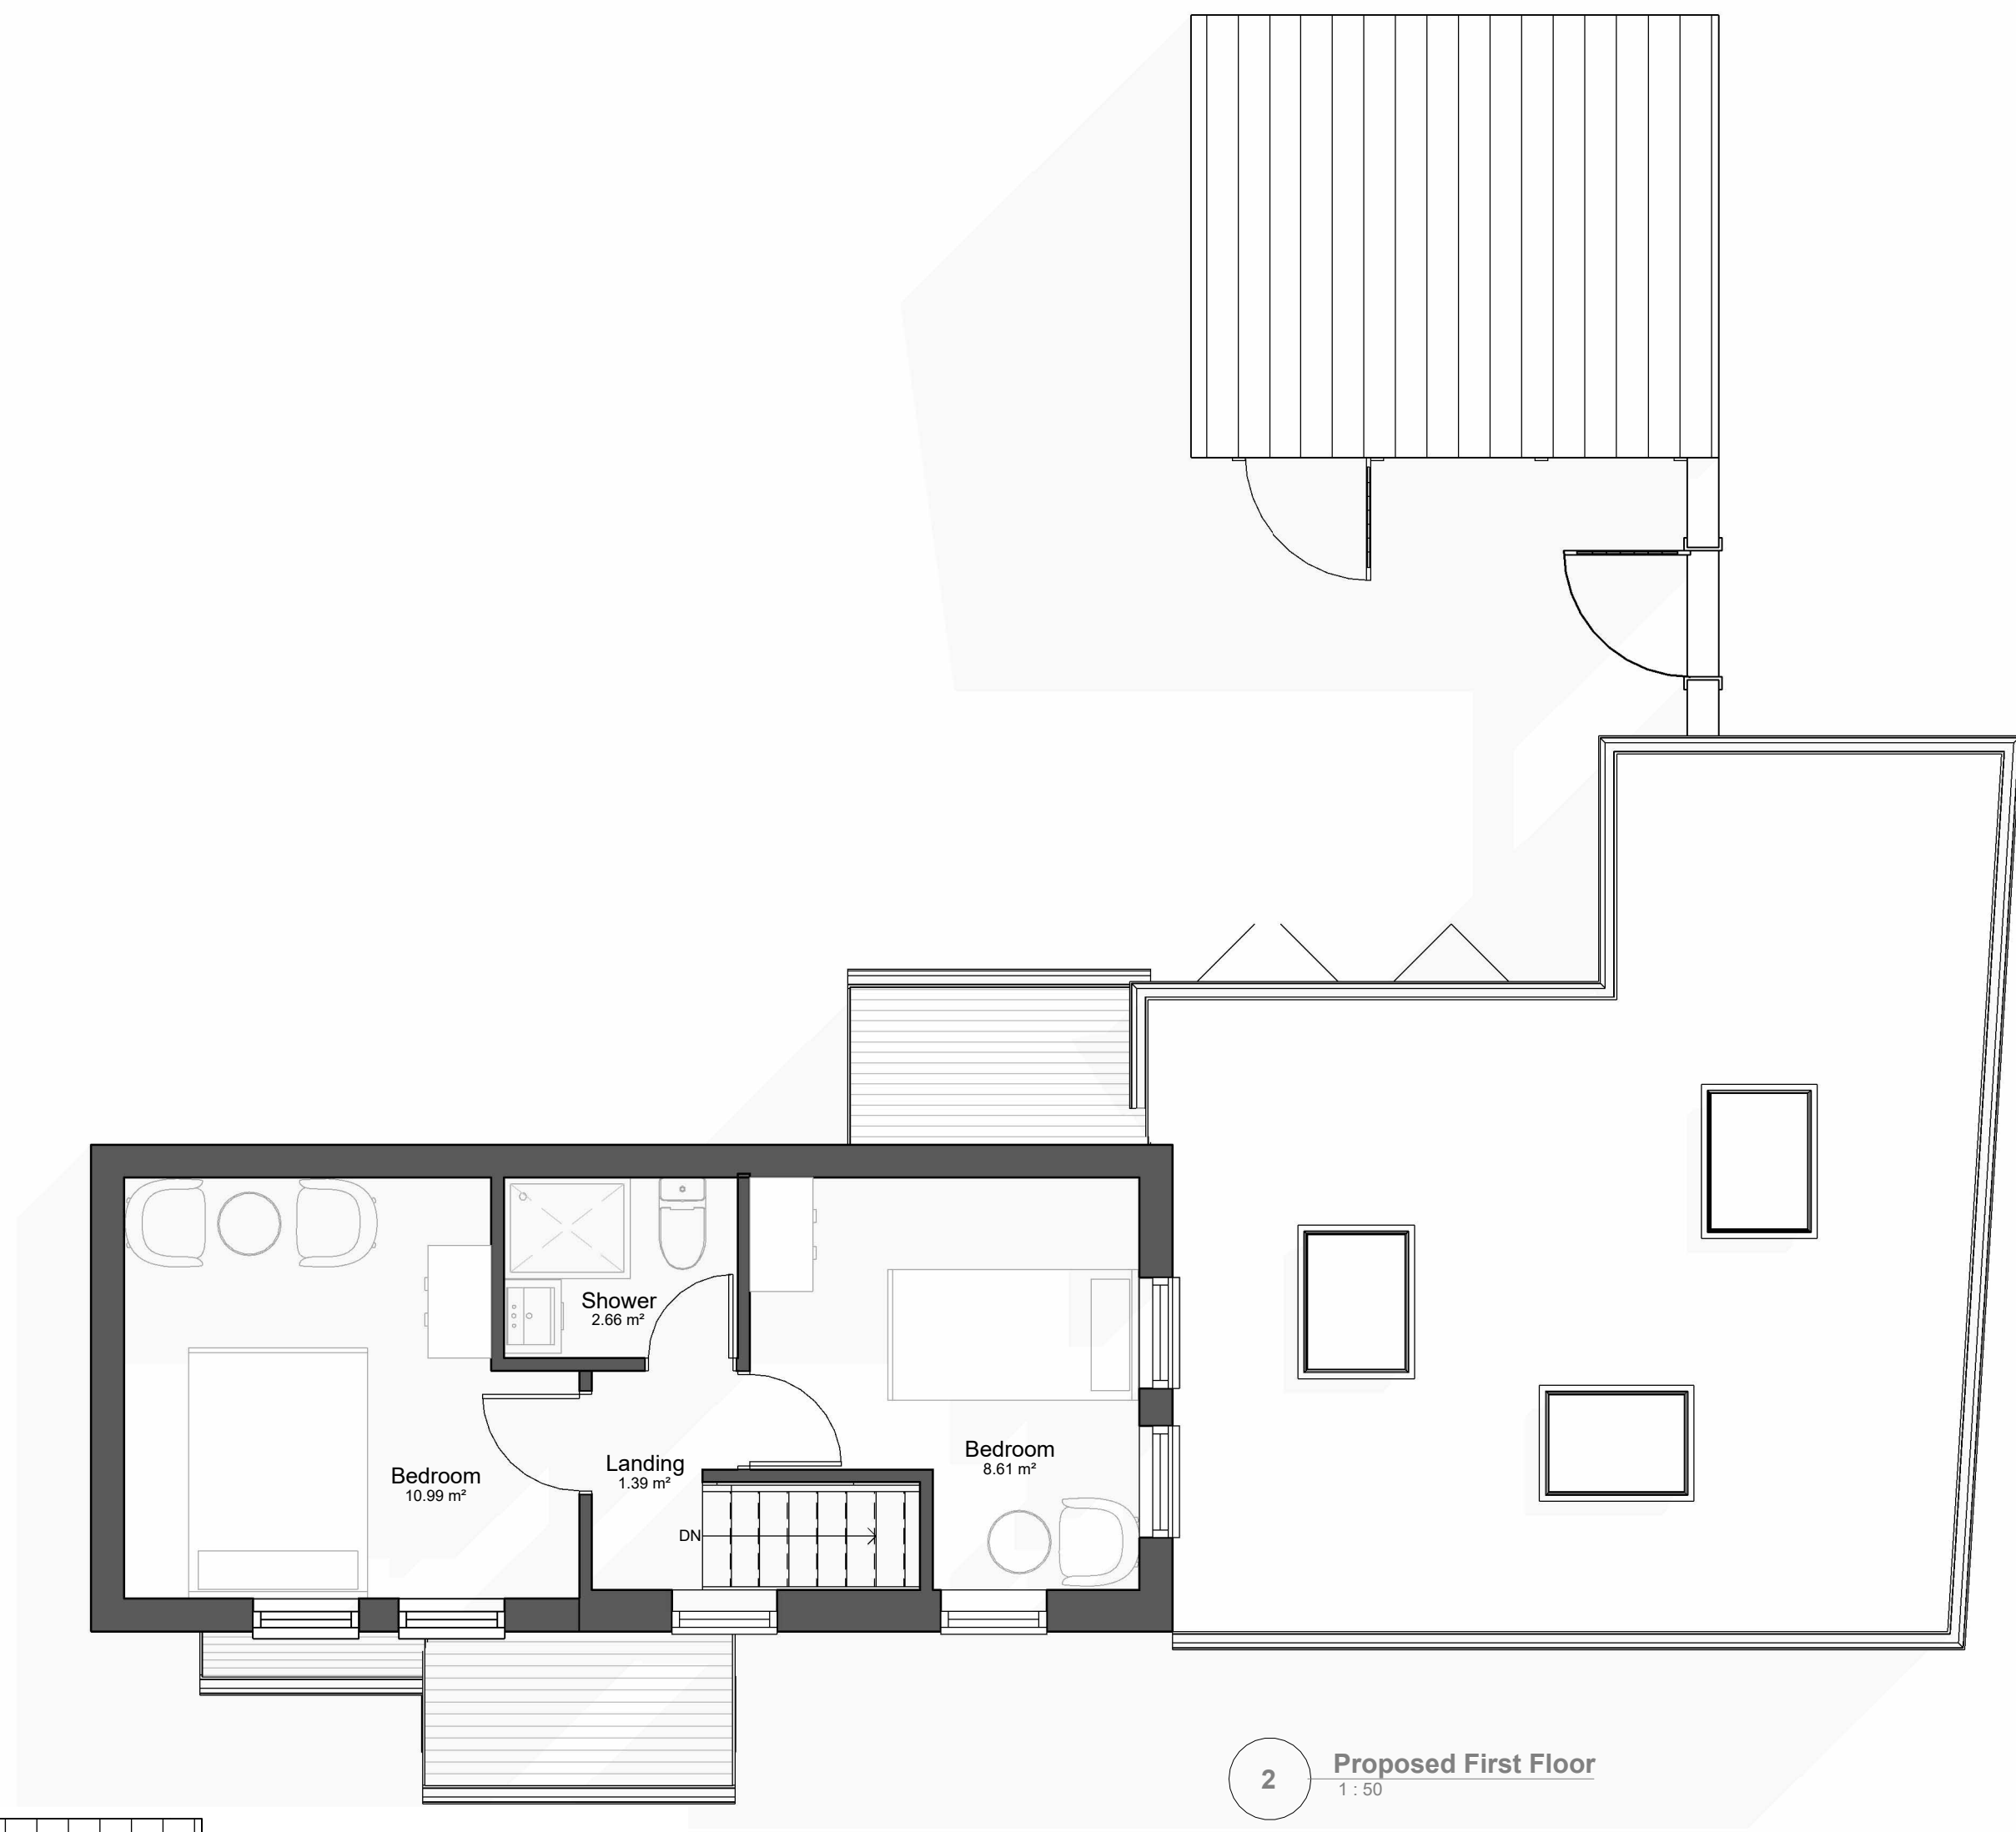

CODE	SUITABILITY DESCRIPTION		
STATUS	PURPOSE OF ISSUE Planning Permission		
	Tel:07506795182 Info:info@iamarchitecture.co.uk		
PROJECT	Reconstruction of existing single-storey rear outbuildings to form habitable accommodation, part two-storey front/side extension, erection of a front porch, and internal alterations.		
TITLE	Proposed Plans		
CLIENT	3 Coburg Square		
DRAWN BY MF	CHECKED BY MF	DATE 04/28/26	
SCALE (@ A1) 1 : 50	SCALE (@ A3)	PROJECT NUMBER 100107	
DRAWING NUMBER CS 03			REV