



Solar panels

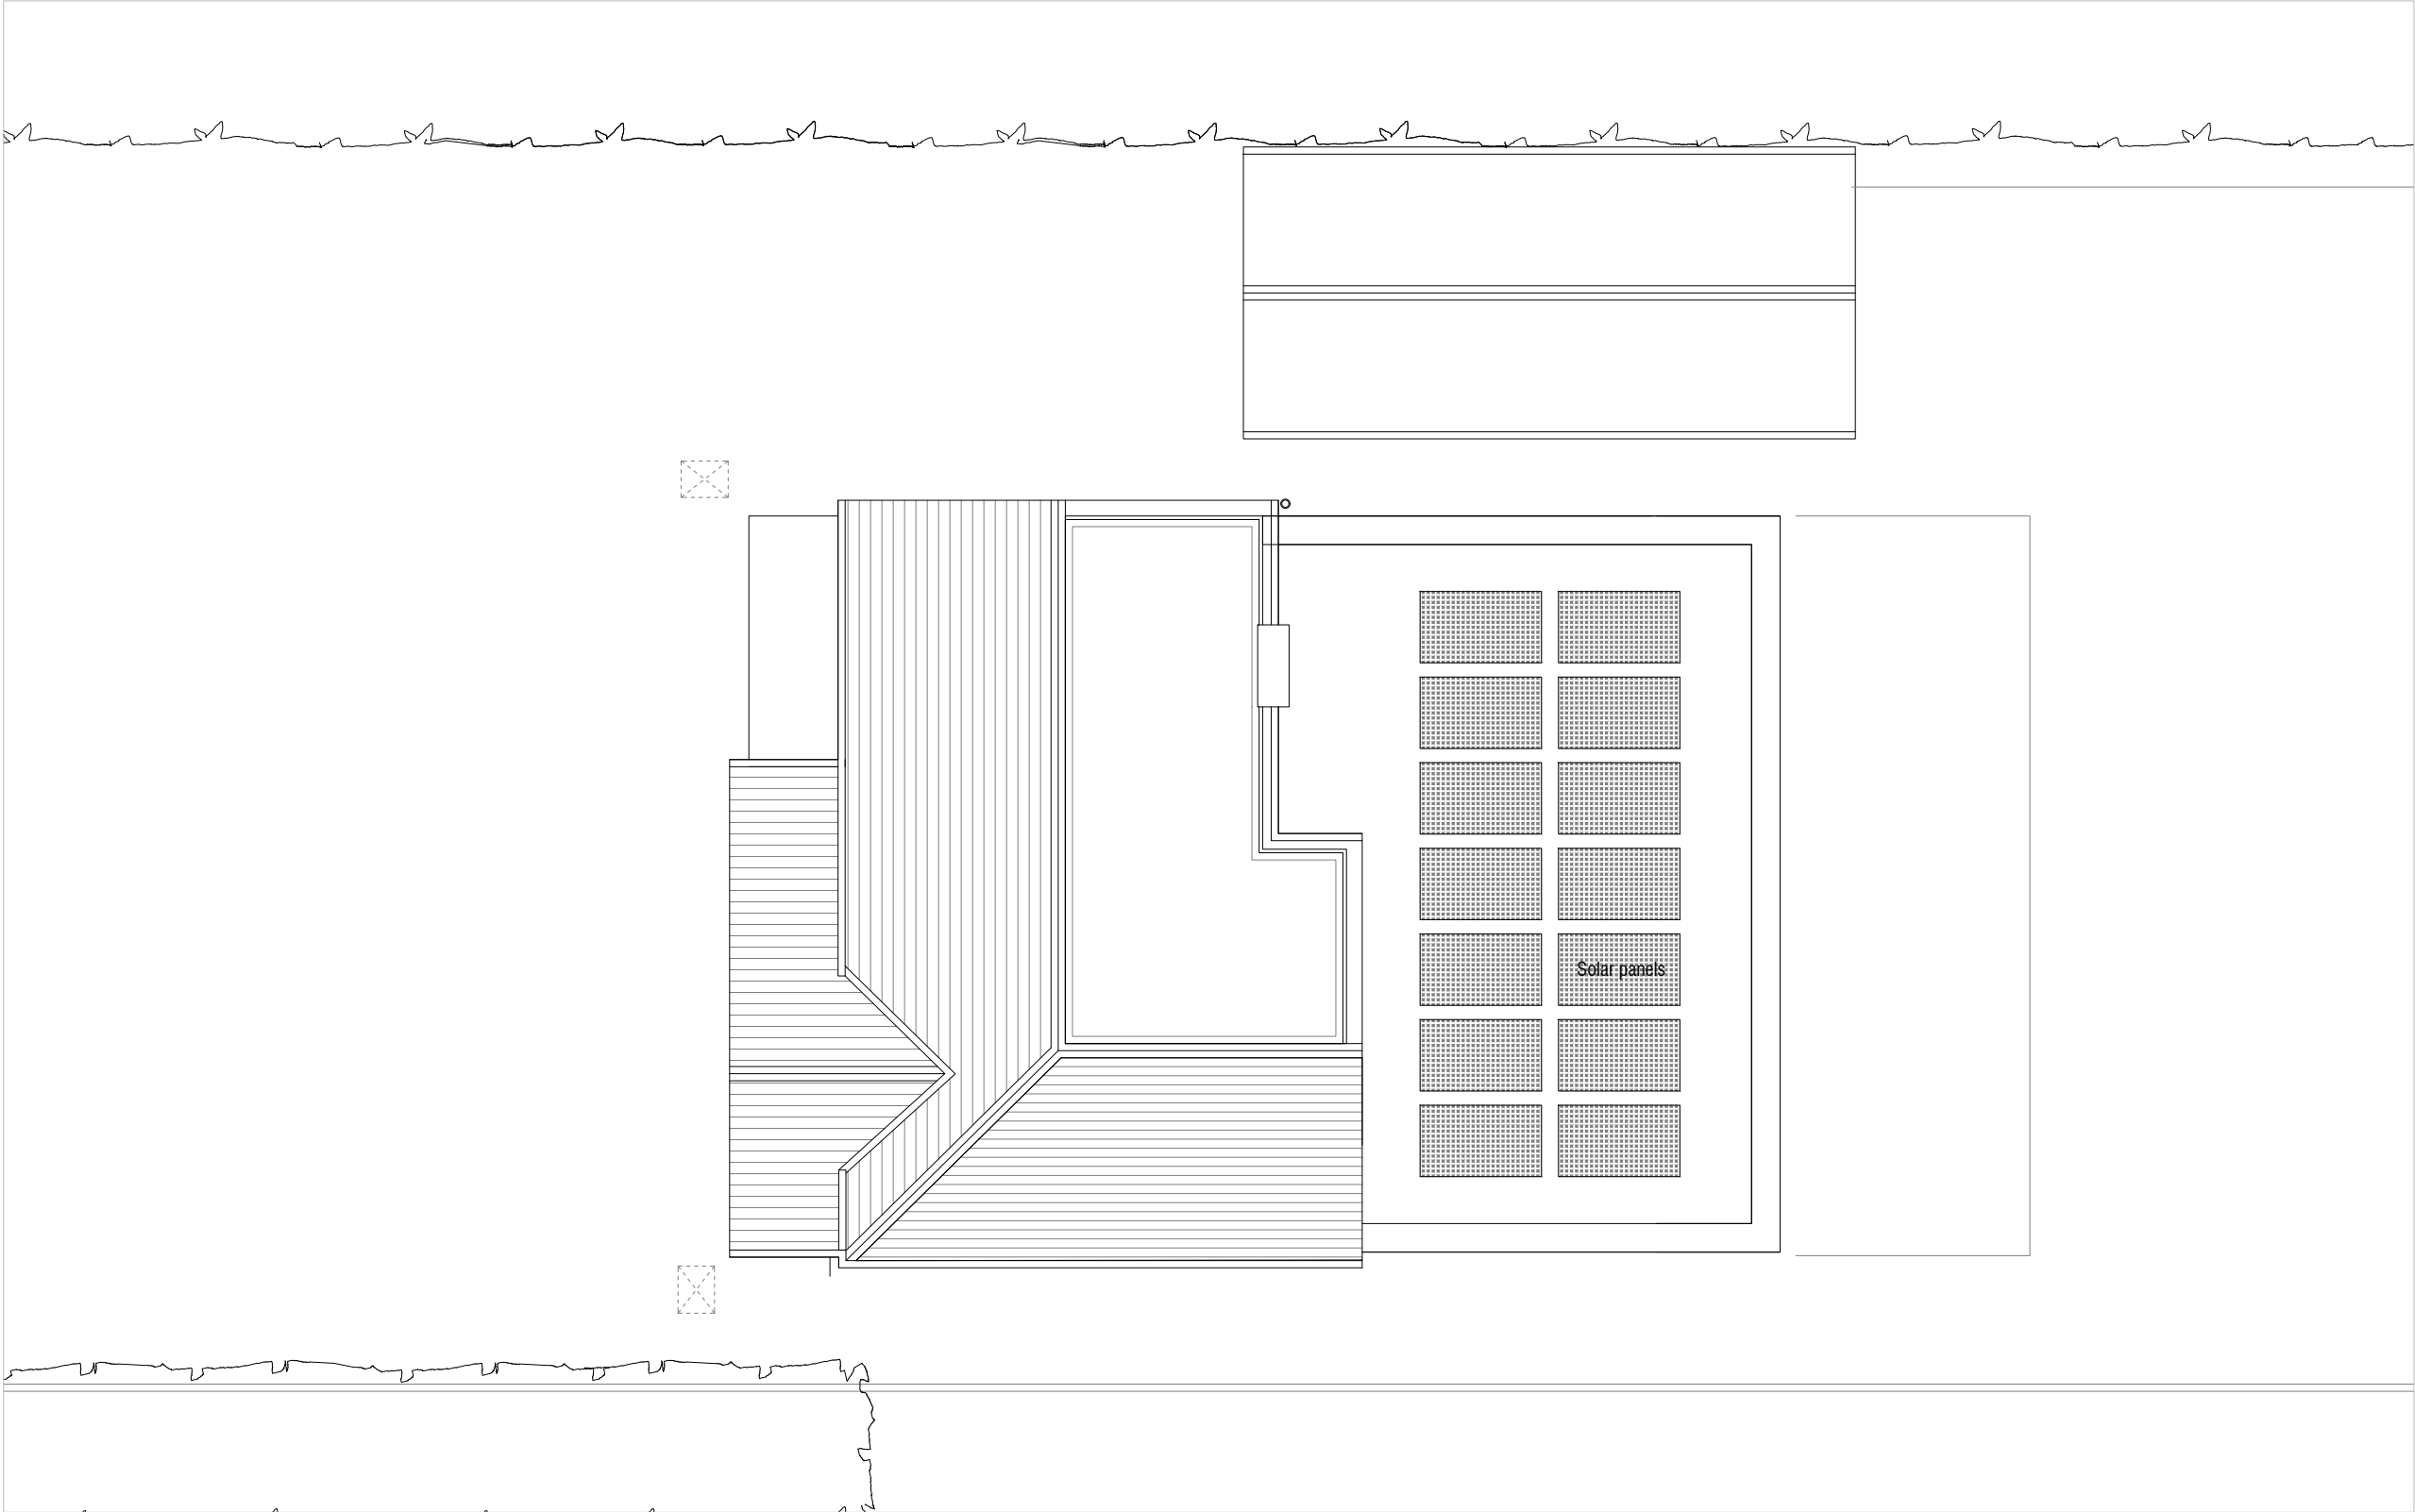

P2	05.05.26	Solar panels annotated
P1	10.04.26	Planning Issue
Rev:	Date:	Revision History:

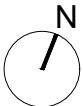

T: 01722 680 419
M: 07810 647 790
W: info@esdon-architecture.com

Project: 23-031 Bonham Lodge					
------------------------------------	--	--	--	--	--

Designed by:	EE	Checked:	EE	Name:	Date:
Drawn By:	EE	Approved:	EE		

Scale:	Status:
1:100 @ A3	

Drawing Title: Proposed Roof Level Plan	
Drawing No: FR-10-103	Rev: P2

01 - Proposed Roof Level Plan

