



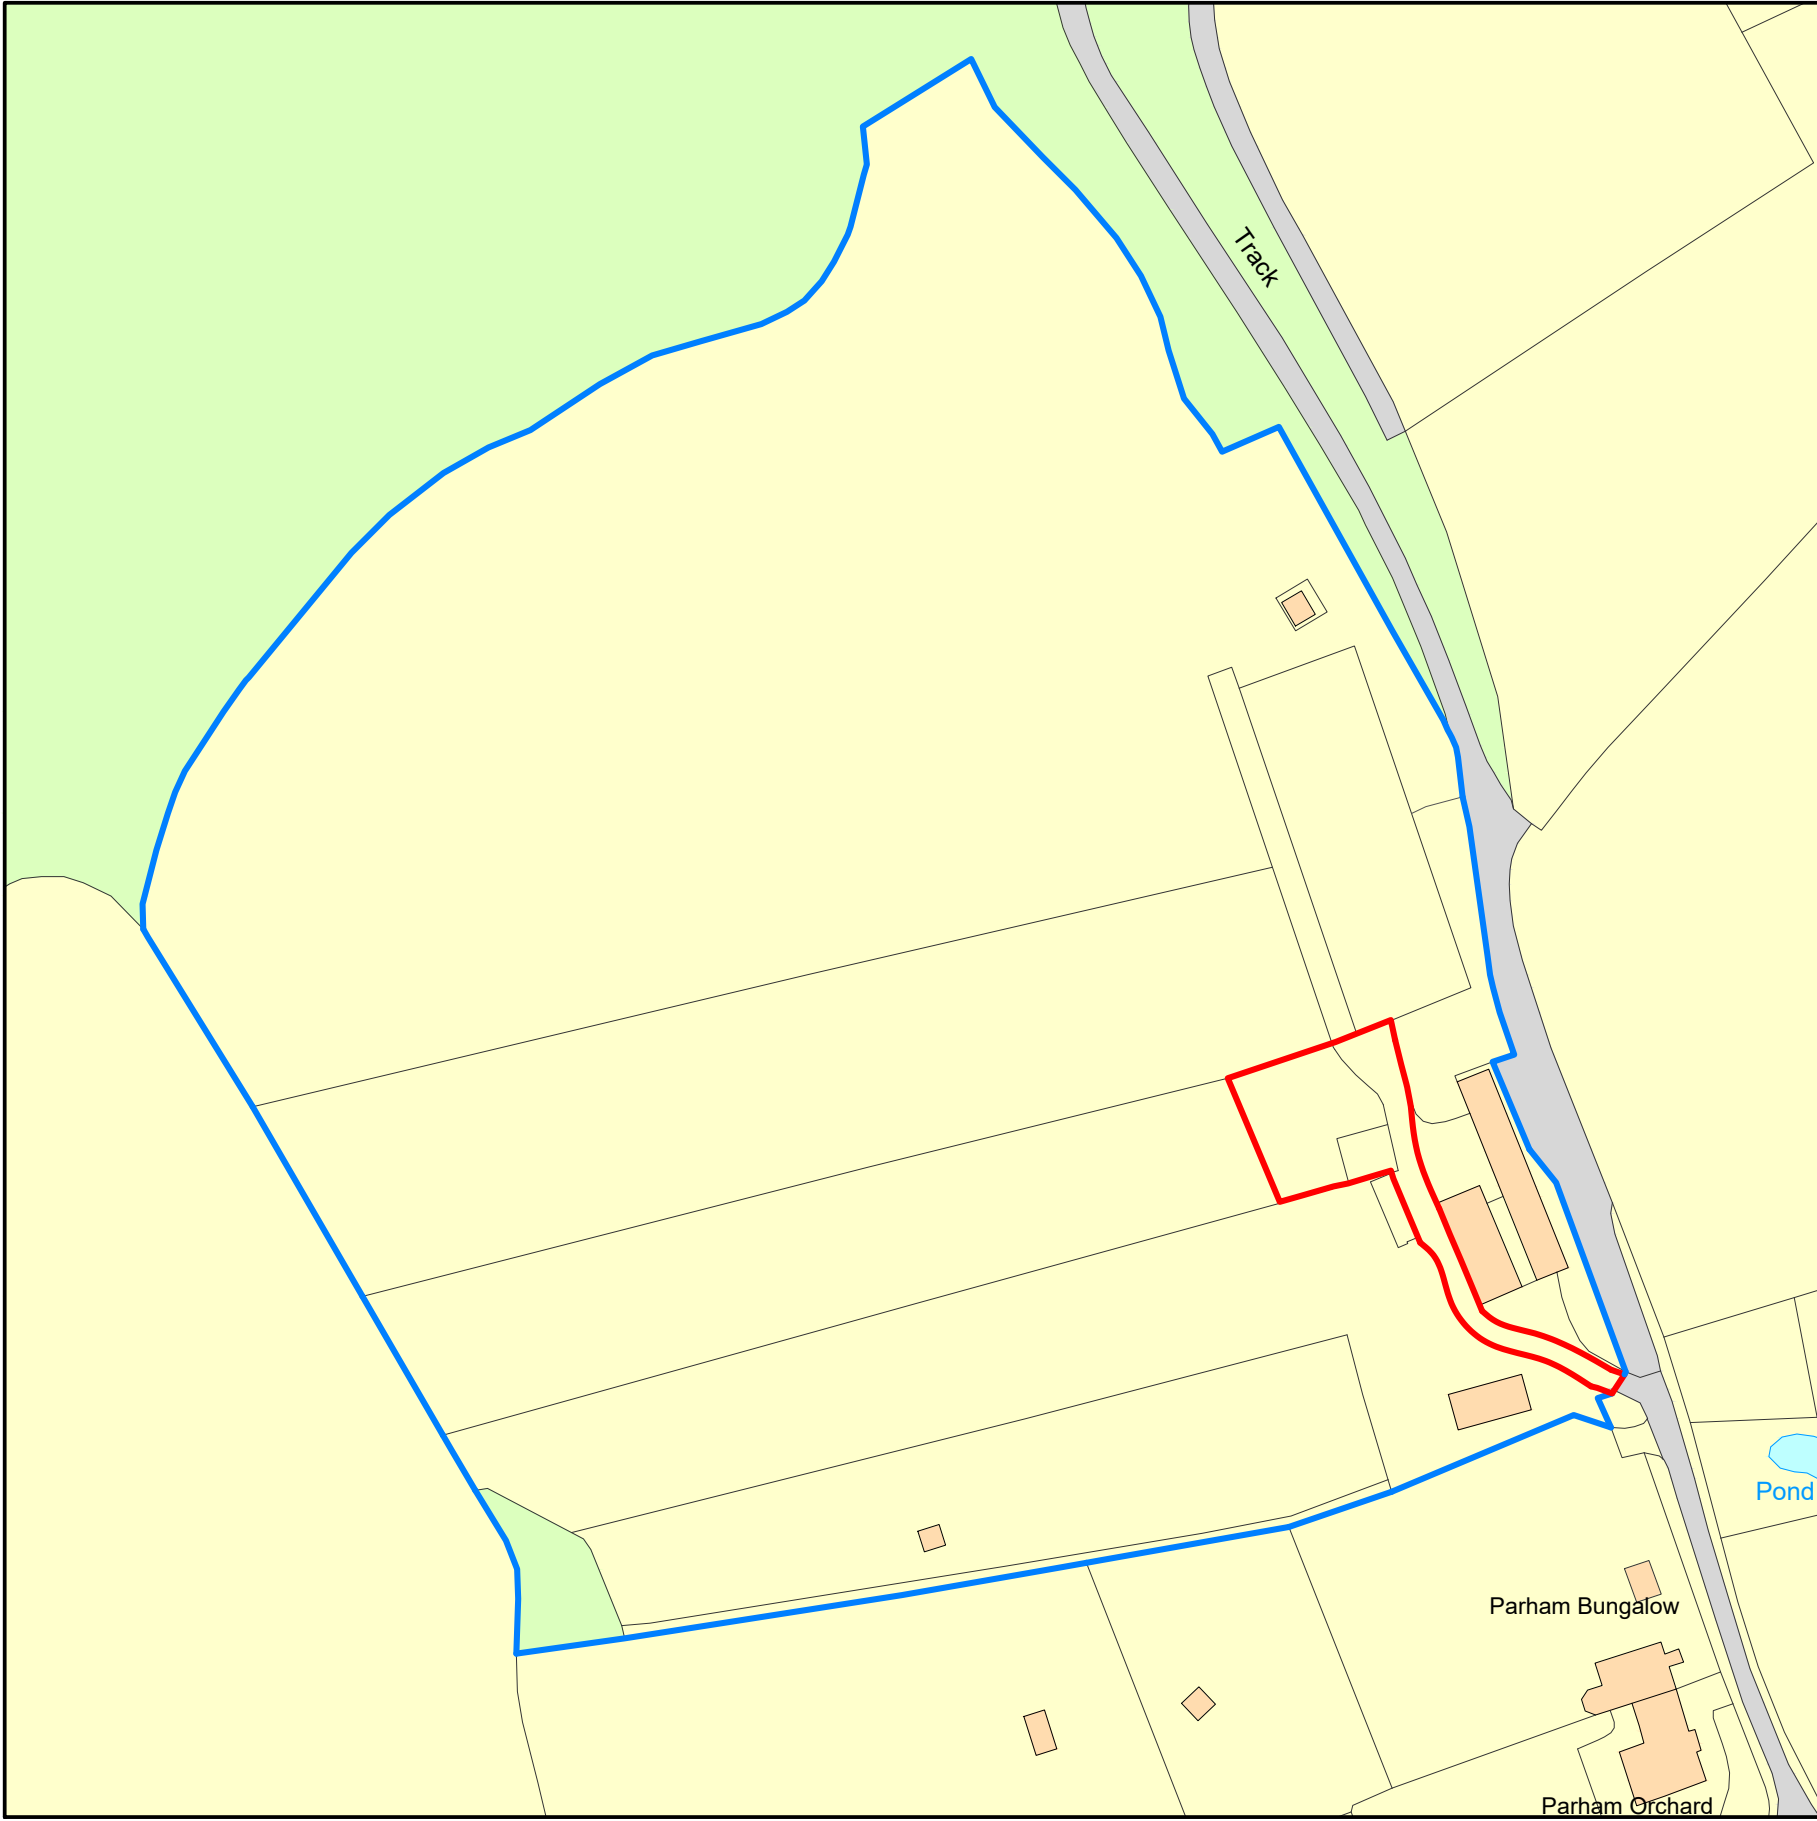


Ordnance Survey, (c) Crown Copyright 2024. All rights reserved. Licence number 100022432

LOCATION PLAN
Scale 1:1250

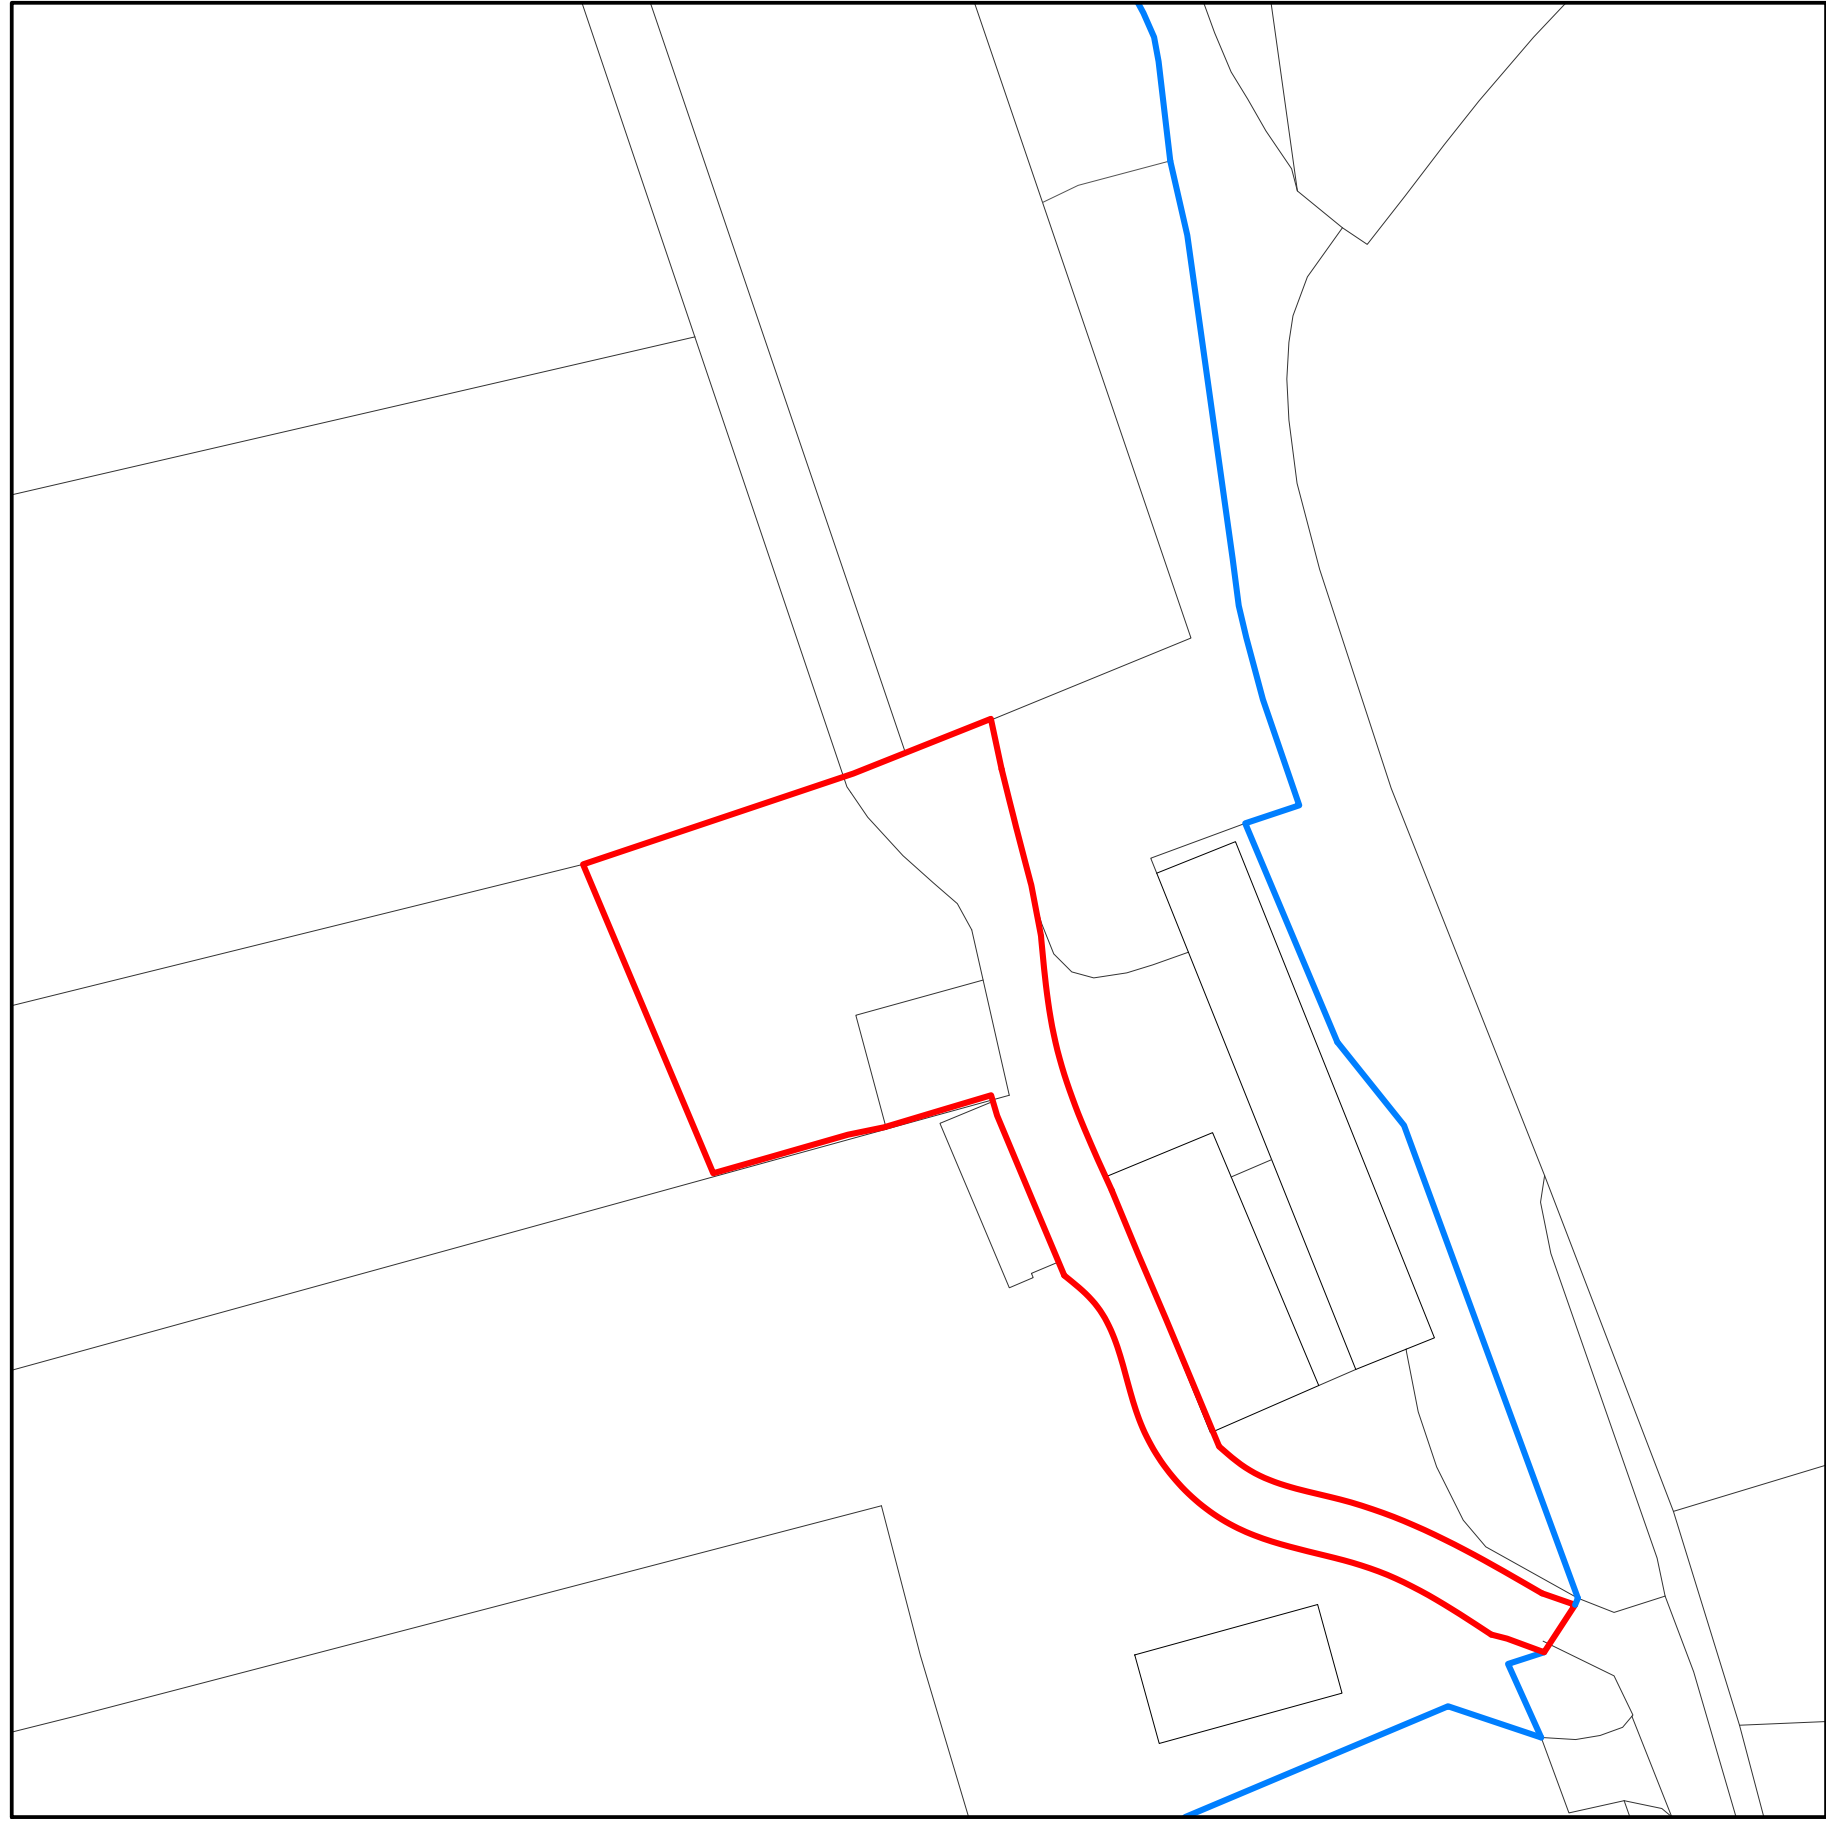

BLOCK PLAN
Scale 1:500

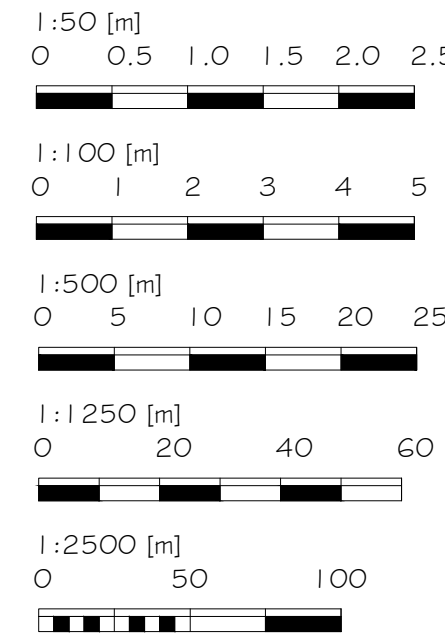

Alex Dawson
www.addraughting.co.uk
alex@addraughting.co.uk
01672 511412
07791 341698

59 Barrow Close
Marlborough
Wiltshire
SN8 2BE



Client
PHILLIPPA STRICKLAND

Job Title
WORKERS DWELLING AT:
WEATHERTOP,
PARNHAMS LANE,
WILTSHIRE,
SN10 4QA.

Drawing Title
EXISTING LOCATION AND BLOCK
PLANS

Scale
AS SHOWN

Date 31/07/2024 Drawn AD

Drawing No.	Rev
1442-01	A