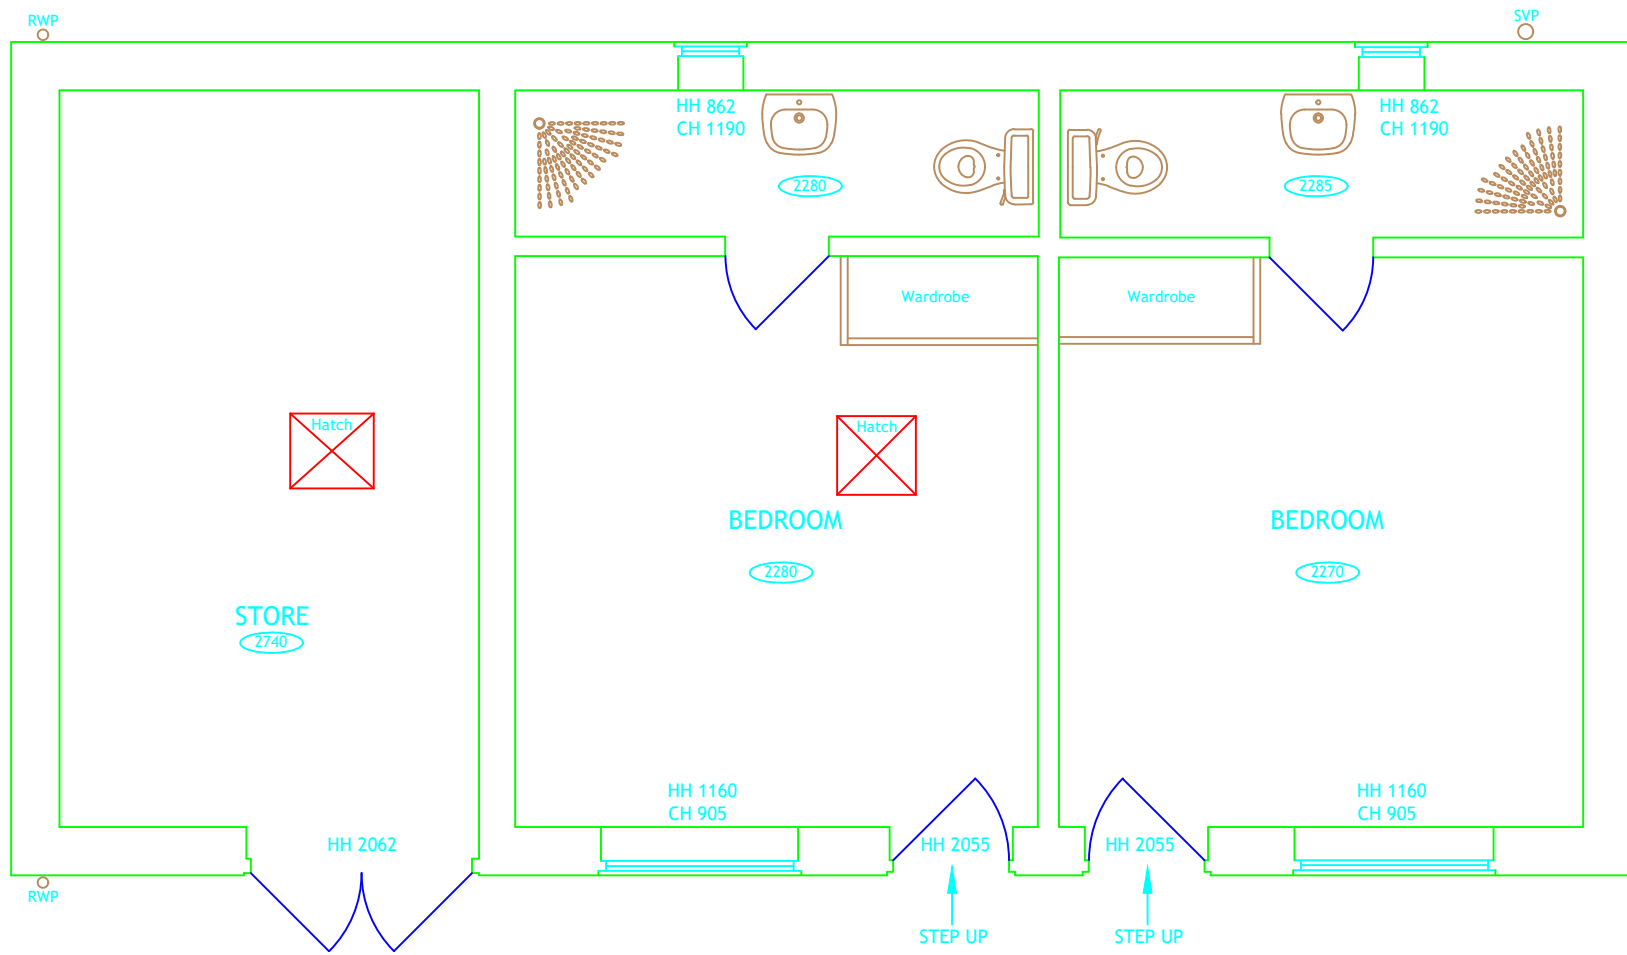
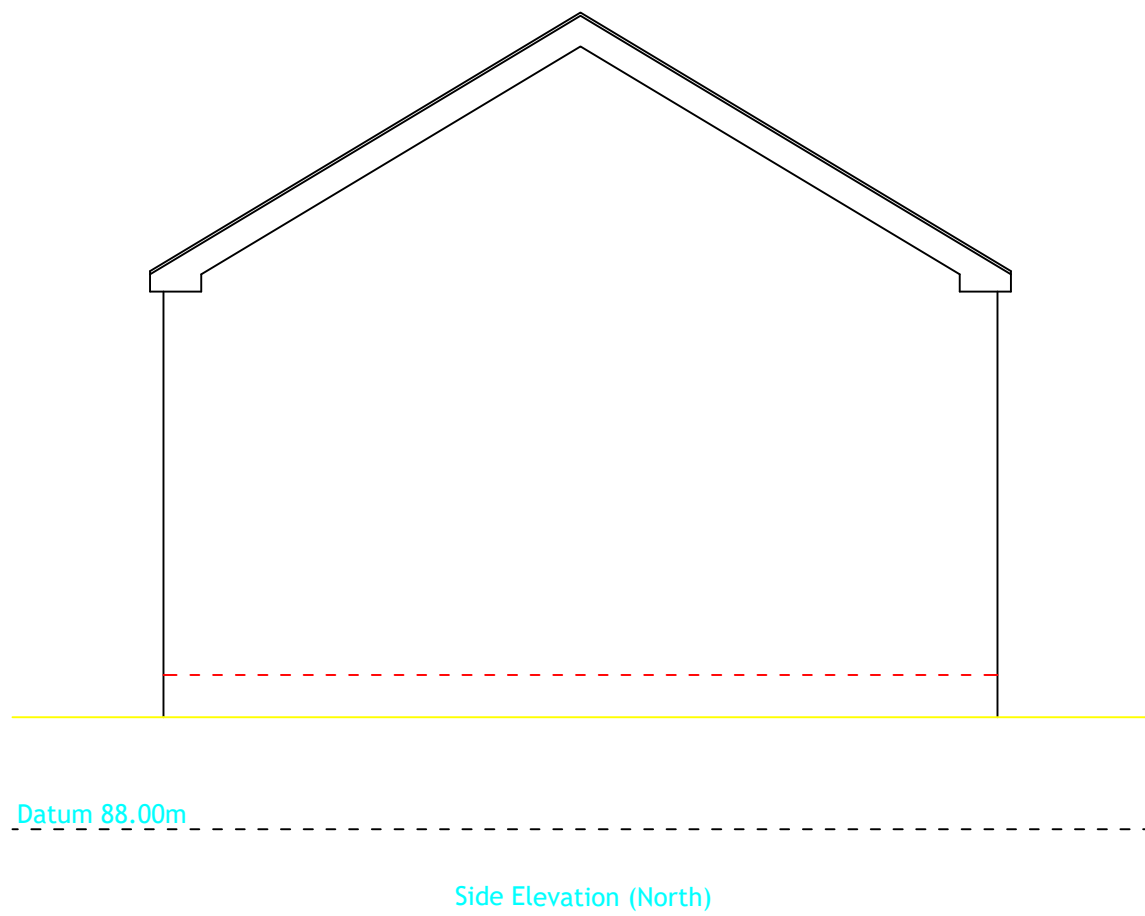
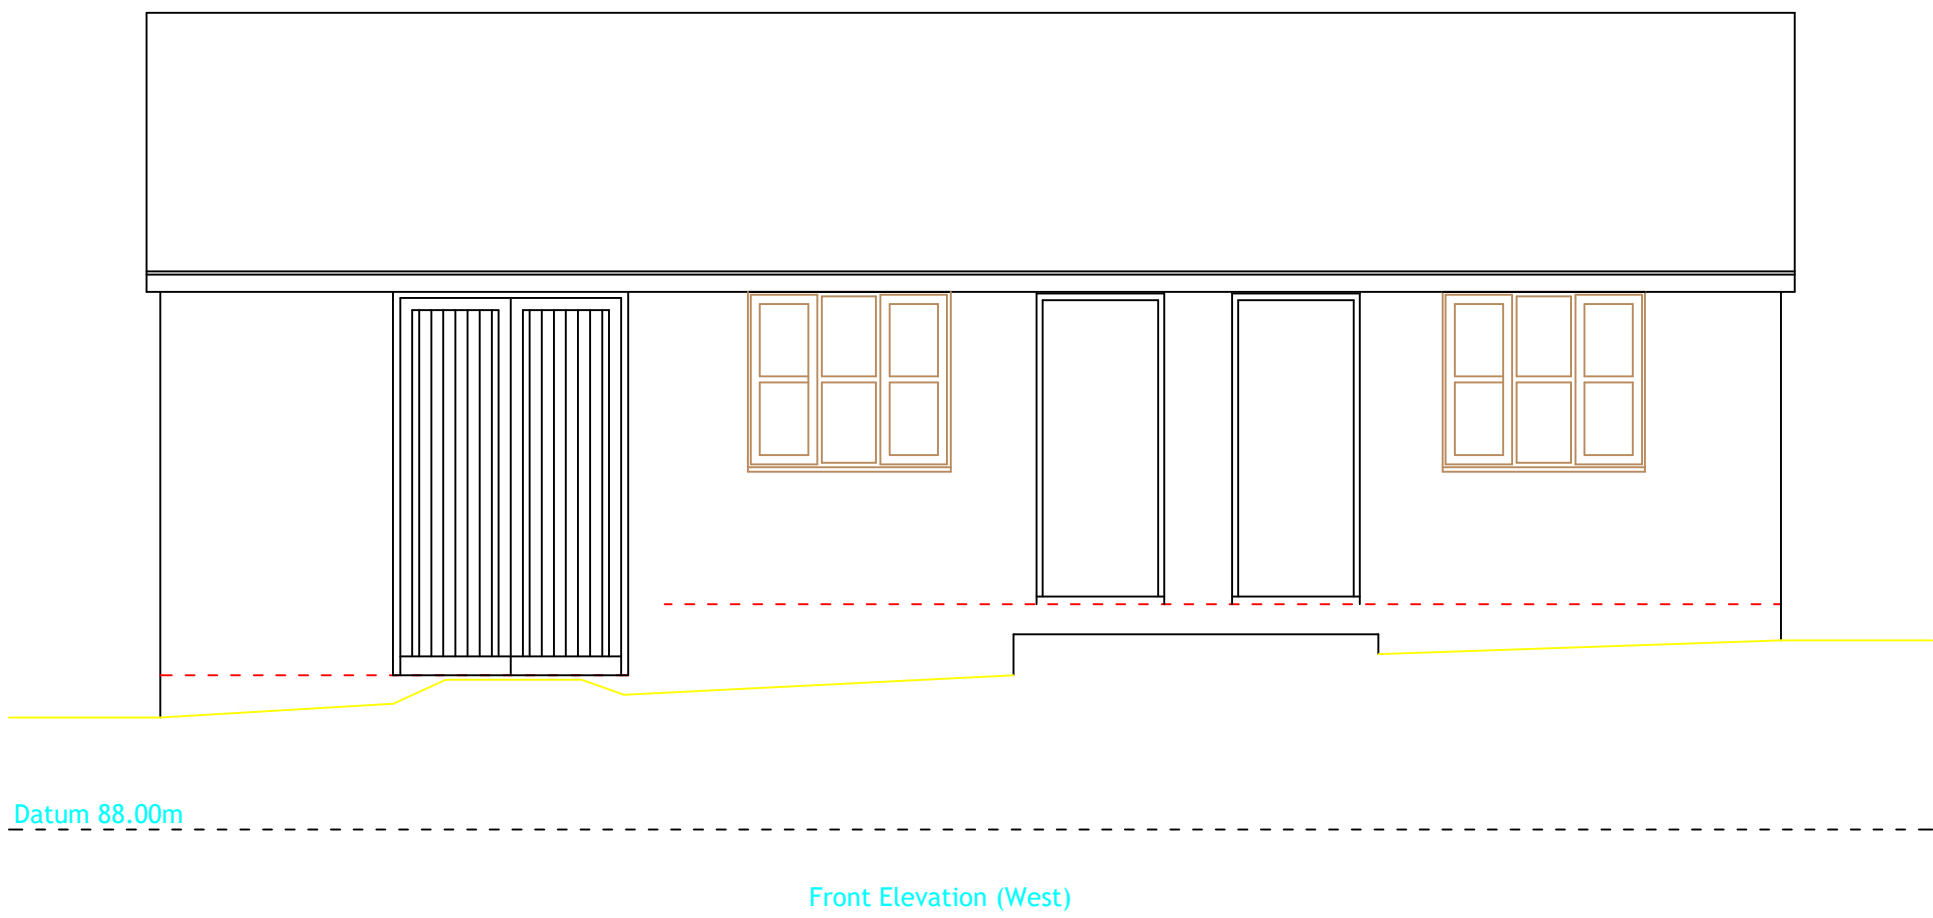
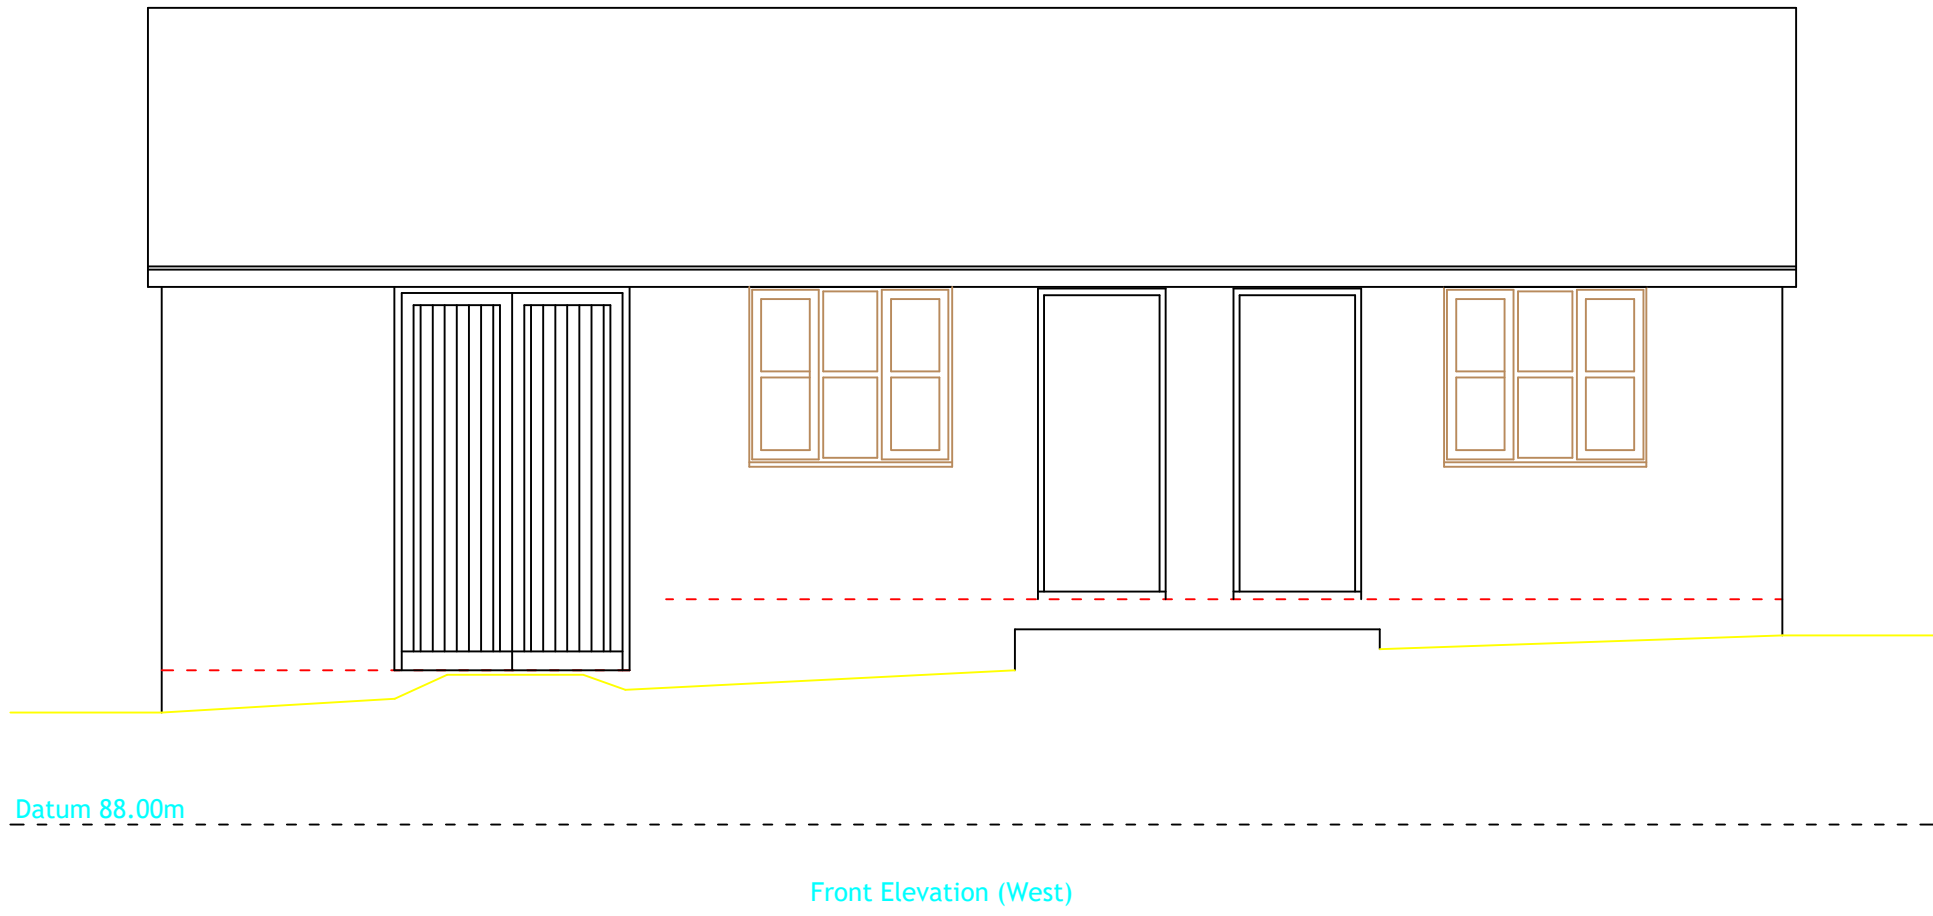
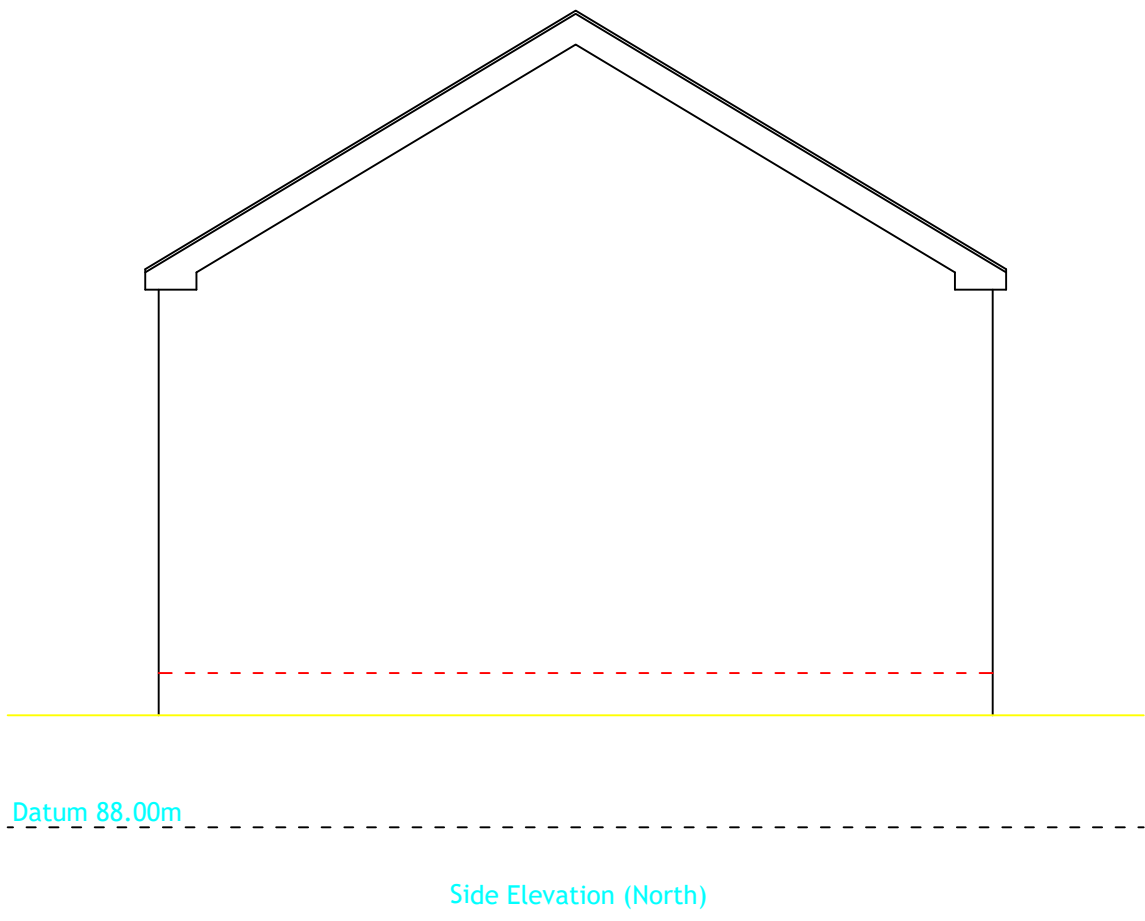


Notes

1. All dimensions and levels to be checked on site prior to any works taking place.

2. Whilst every care has been taken, no responsibility can be accepted for errors or omissions caused by detail obscured or not accessible at the time of this survey.

KEY:

CH – Height Measured From Floor to Window Cill Level.
HH – Height Measured From Window Cill Level to Window Head.
BH – Height Measured From Floor Level to underside of Beam.
CBD – Storage Cupboard.
HWT – Hot Water Heater Tank.
CWT – Cold Water Tank.
ELEC – Incoming Electricity Board.
GAS – Incoming Gas Supply.

Shower Sink Toilet

(Symbols show Approximate Positions)

Rev.	Description	By	Date	Chk'd	Auth

Copyright 2025 © Cole & Cole

COLE & COLE
Measured Land & Building Surveys

Deer Park Hall,
White Cliff Mill Street,
Blandford Forum,
Dorset,
DT11 7BN
T: 01258 458559
M: 07785 564645
www.coleandcole.co.uk

Client

The Chickpea Group Ltd

Project

The Silver Plough,
Pittton, Salisbury,
Wiltshire, SP5 1DU

Title

Annexe – Measured Survey

Original Scale	Surveyed SMC	Drawn SMC	Authorised
1:50	Date July 25	Date July 25	Date

Drawing Number

25-0701f

Rev