

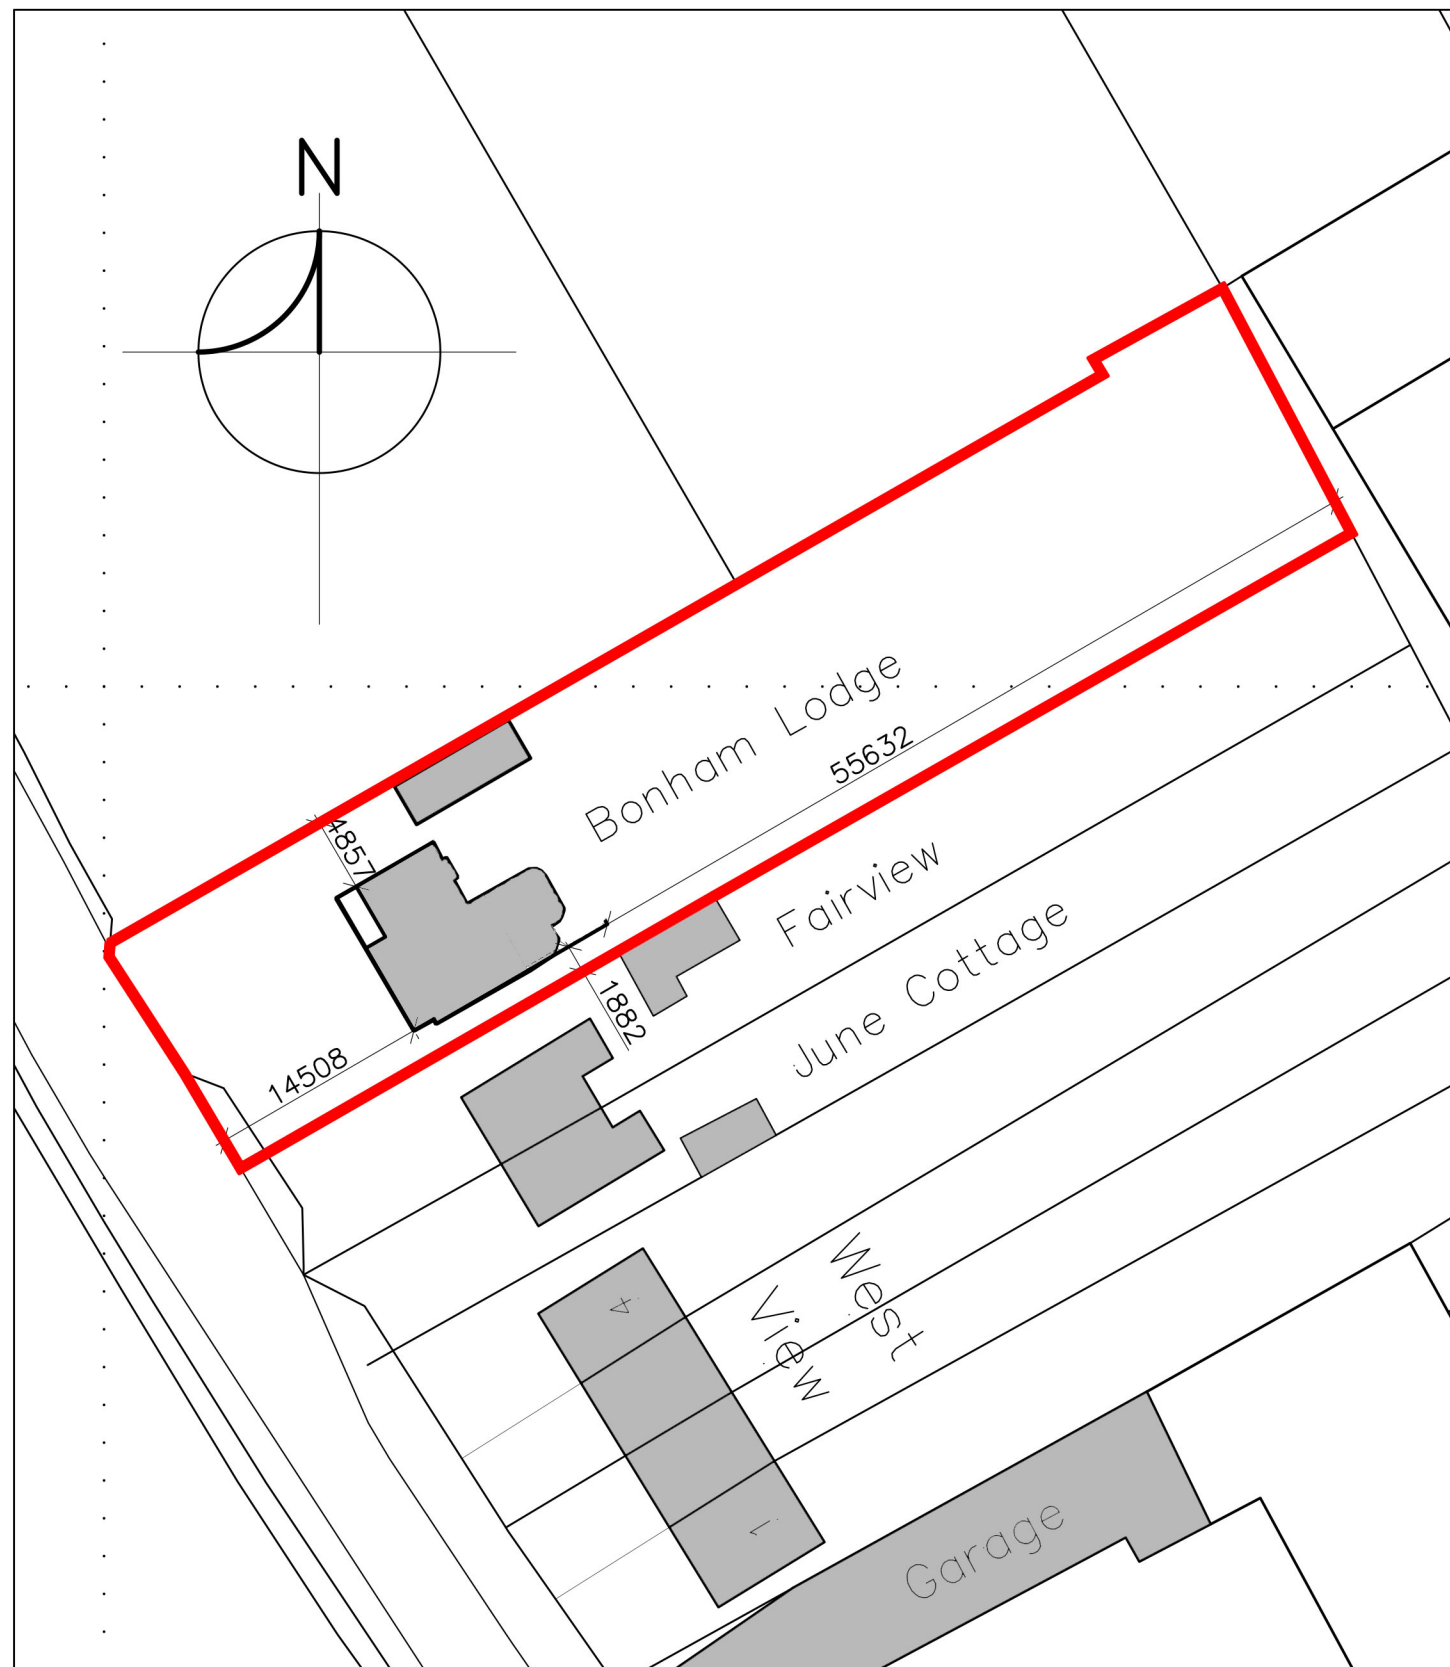


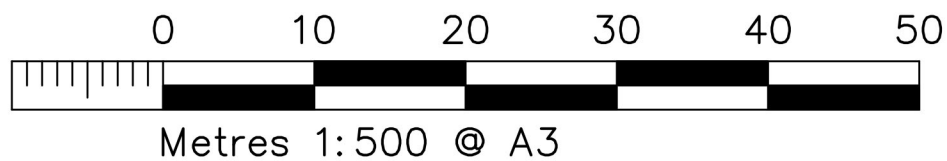

Existing Block Plan

scale 1:500

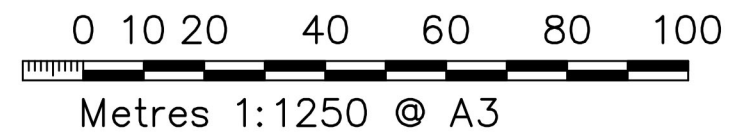

Existing Location Plan

scale 1:1250