



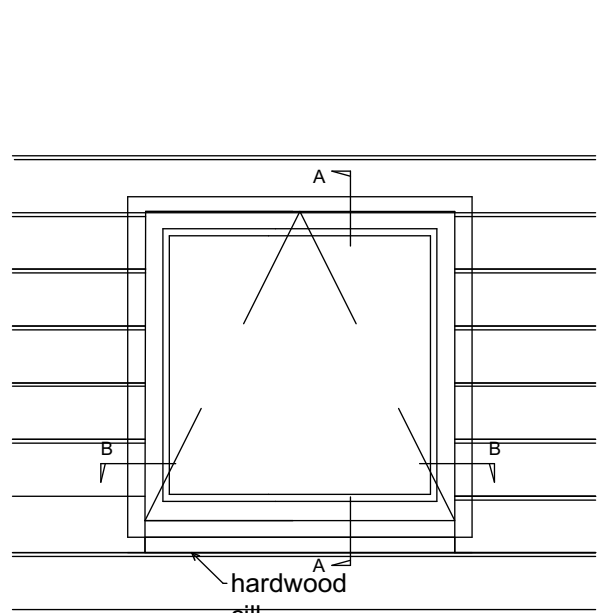


External elevation
top slide
timber/aluminium
composite window

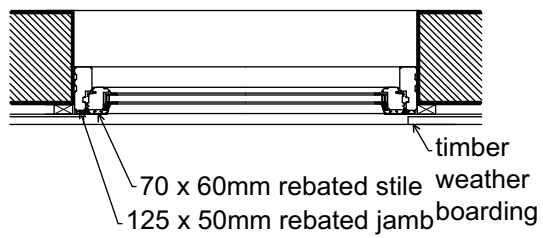


Plan (B-B)


WG01

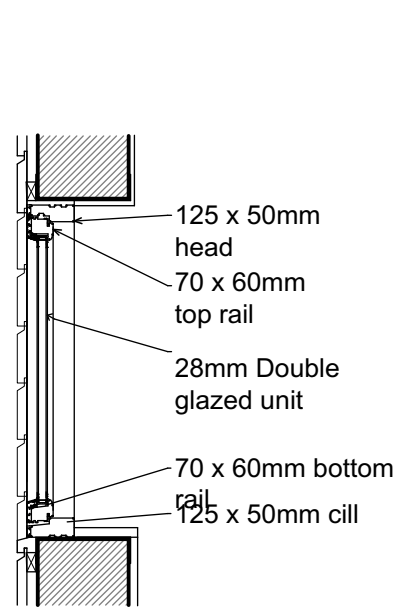

Section (A-A)

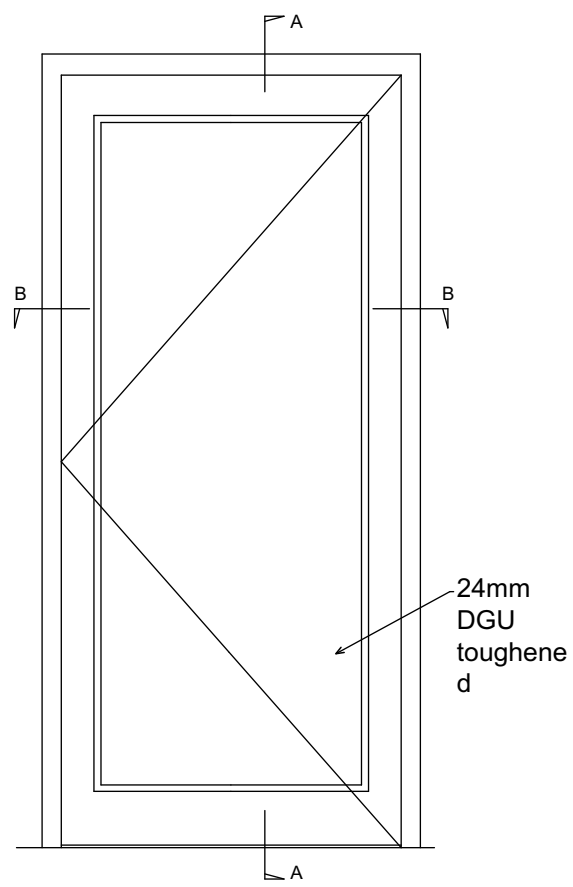


External elevation
glazed timber door

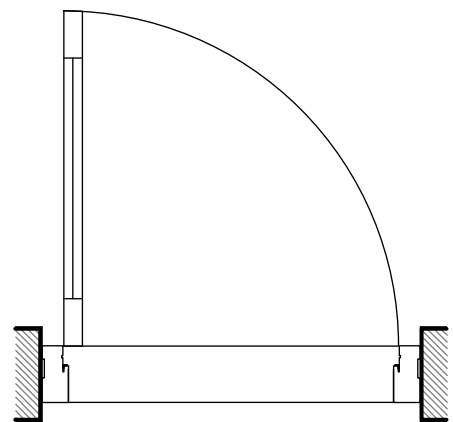


Plan (B-B)


DG01

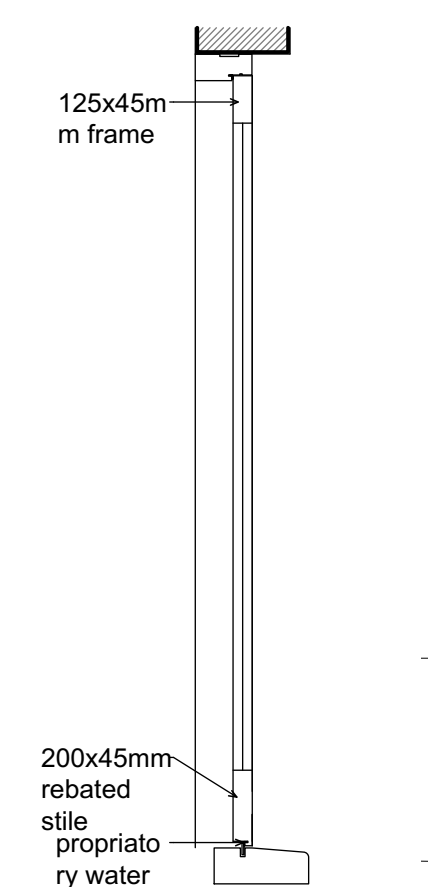


Section (A-A)

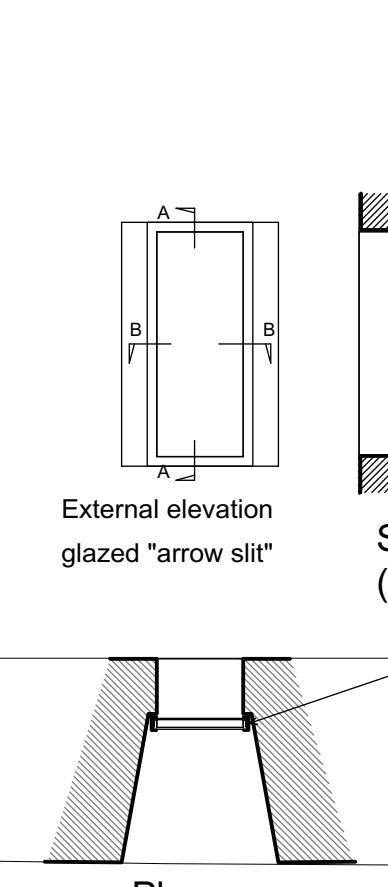


Plan (B-B)

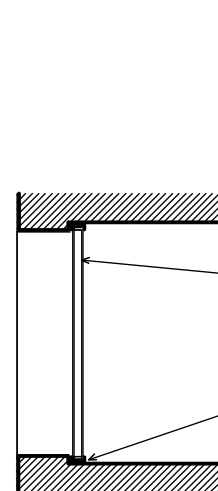

Section
(A-A)

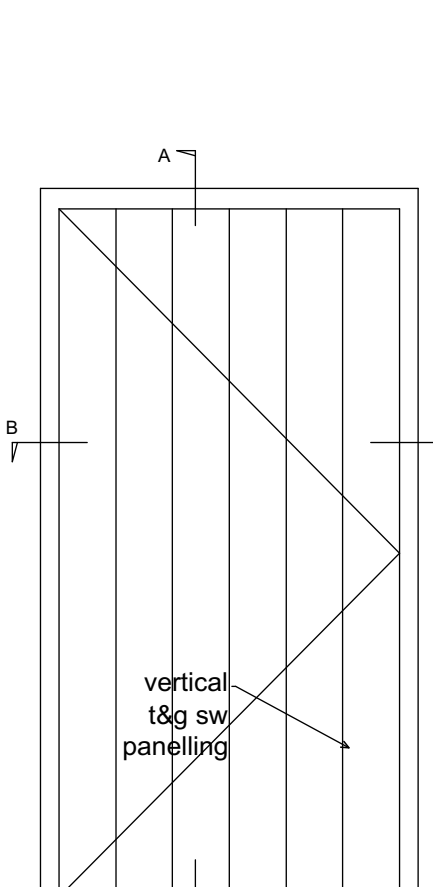


External elevation
ledged & braced
timber door

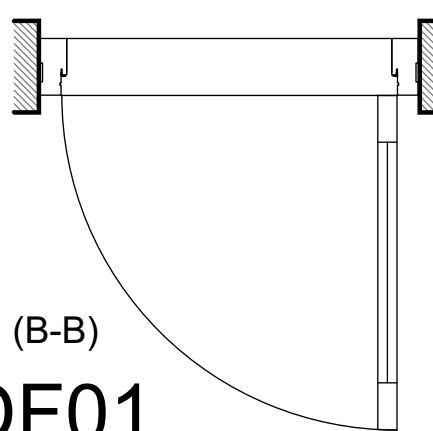


Plan (B-B)


DF01

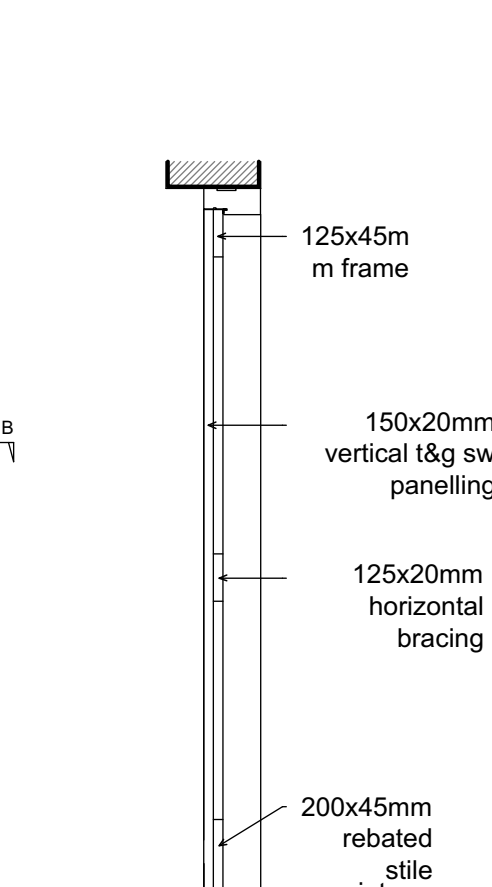

Section (A-A)

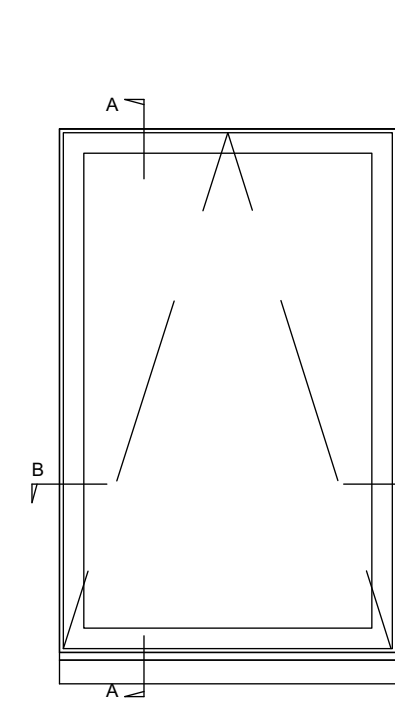


External elevation
timber/aluminium
composite
top slide window

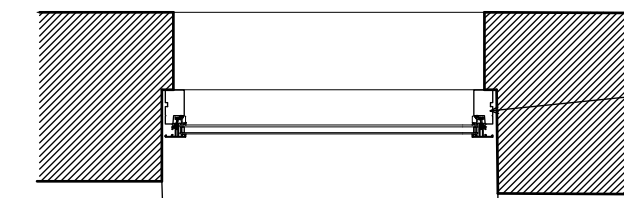


Plan (B-B)


WF01

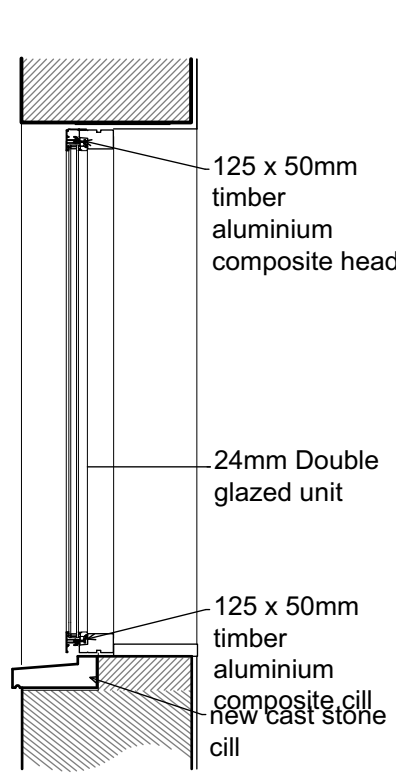

Section (A-A)

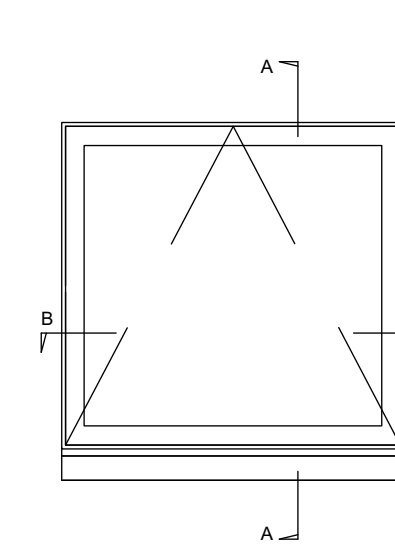


External elevation
timber/aluminium
composite
top slide window


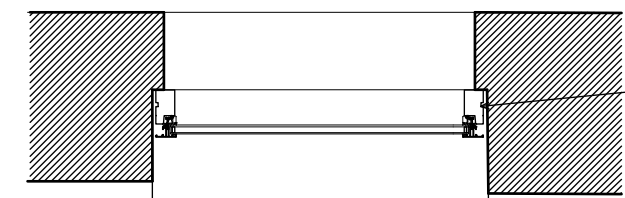


Plan (B-B)

WG04, WF02

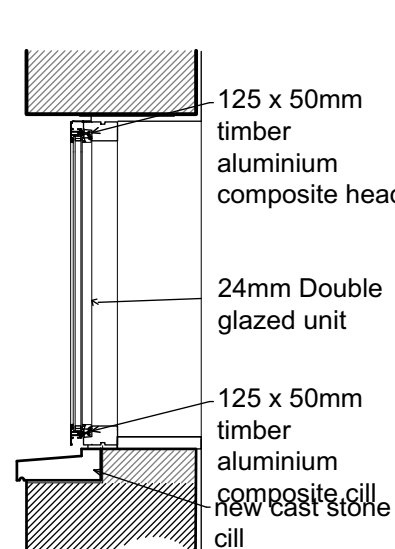


Section (A-A)

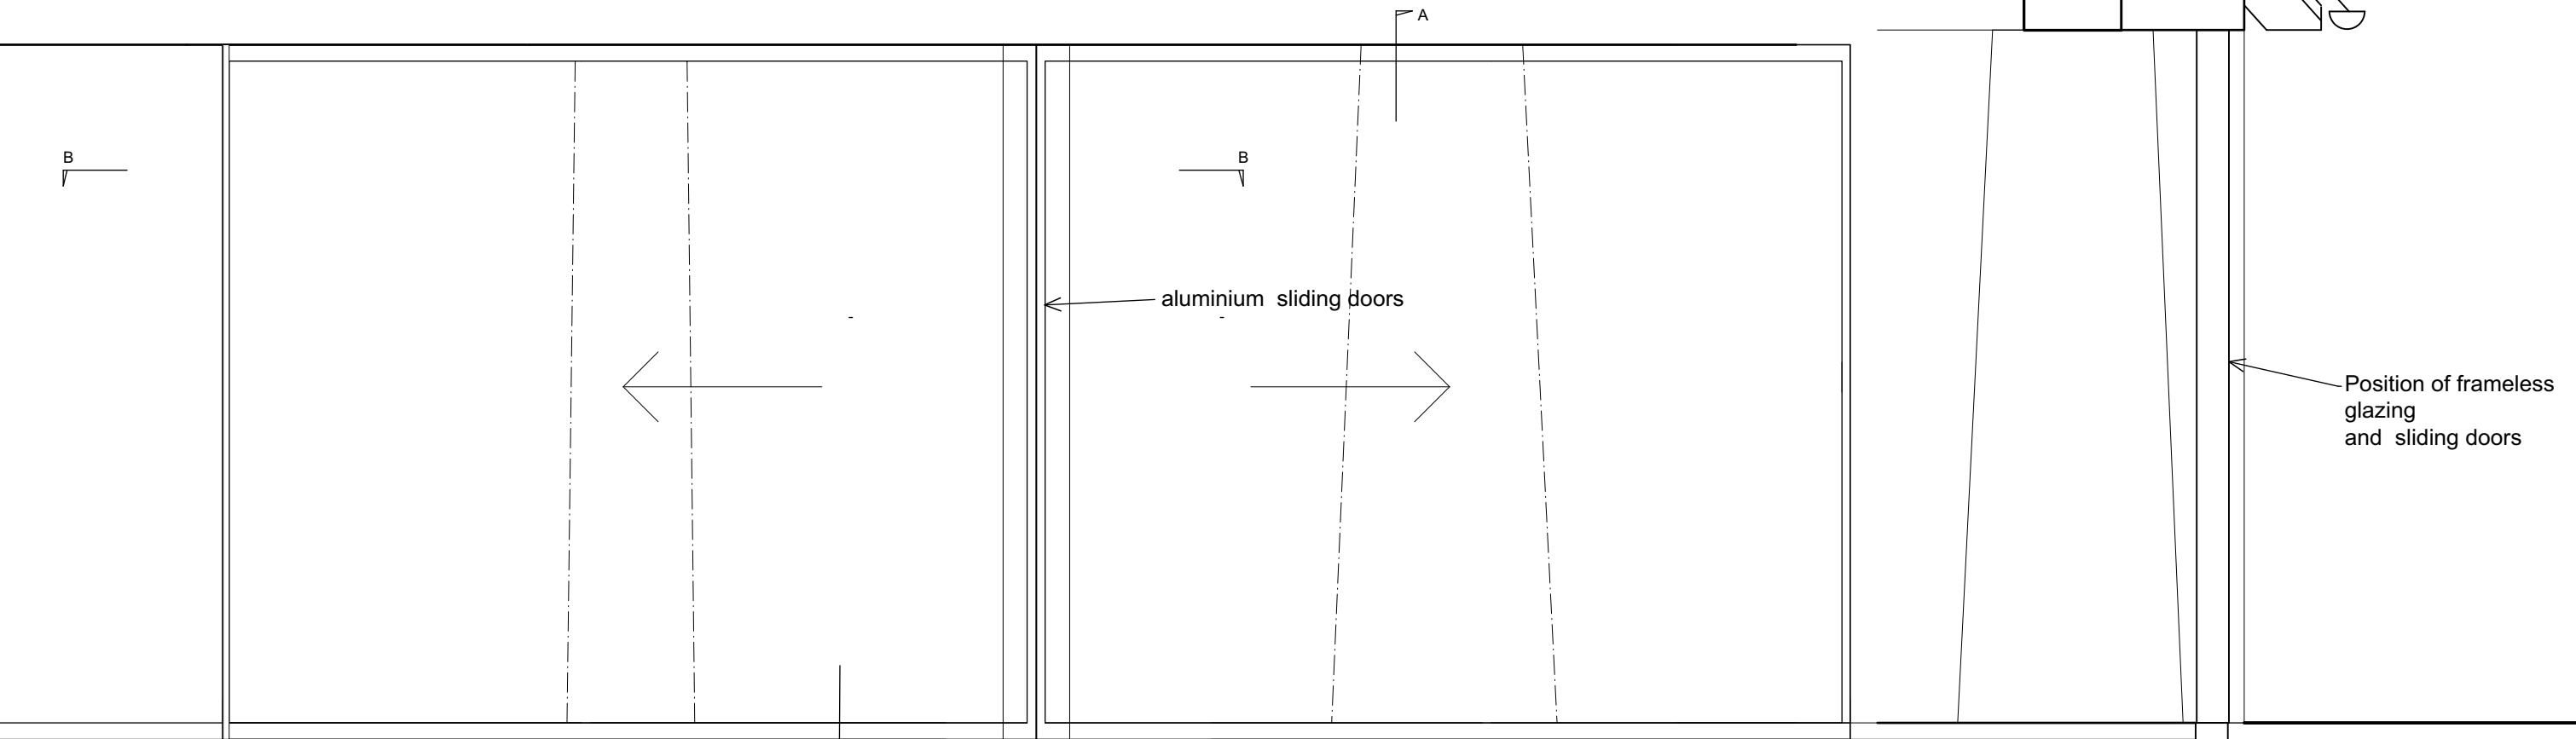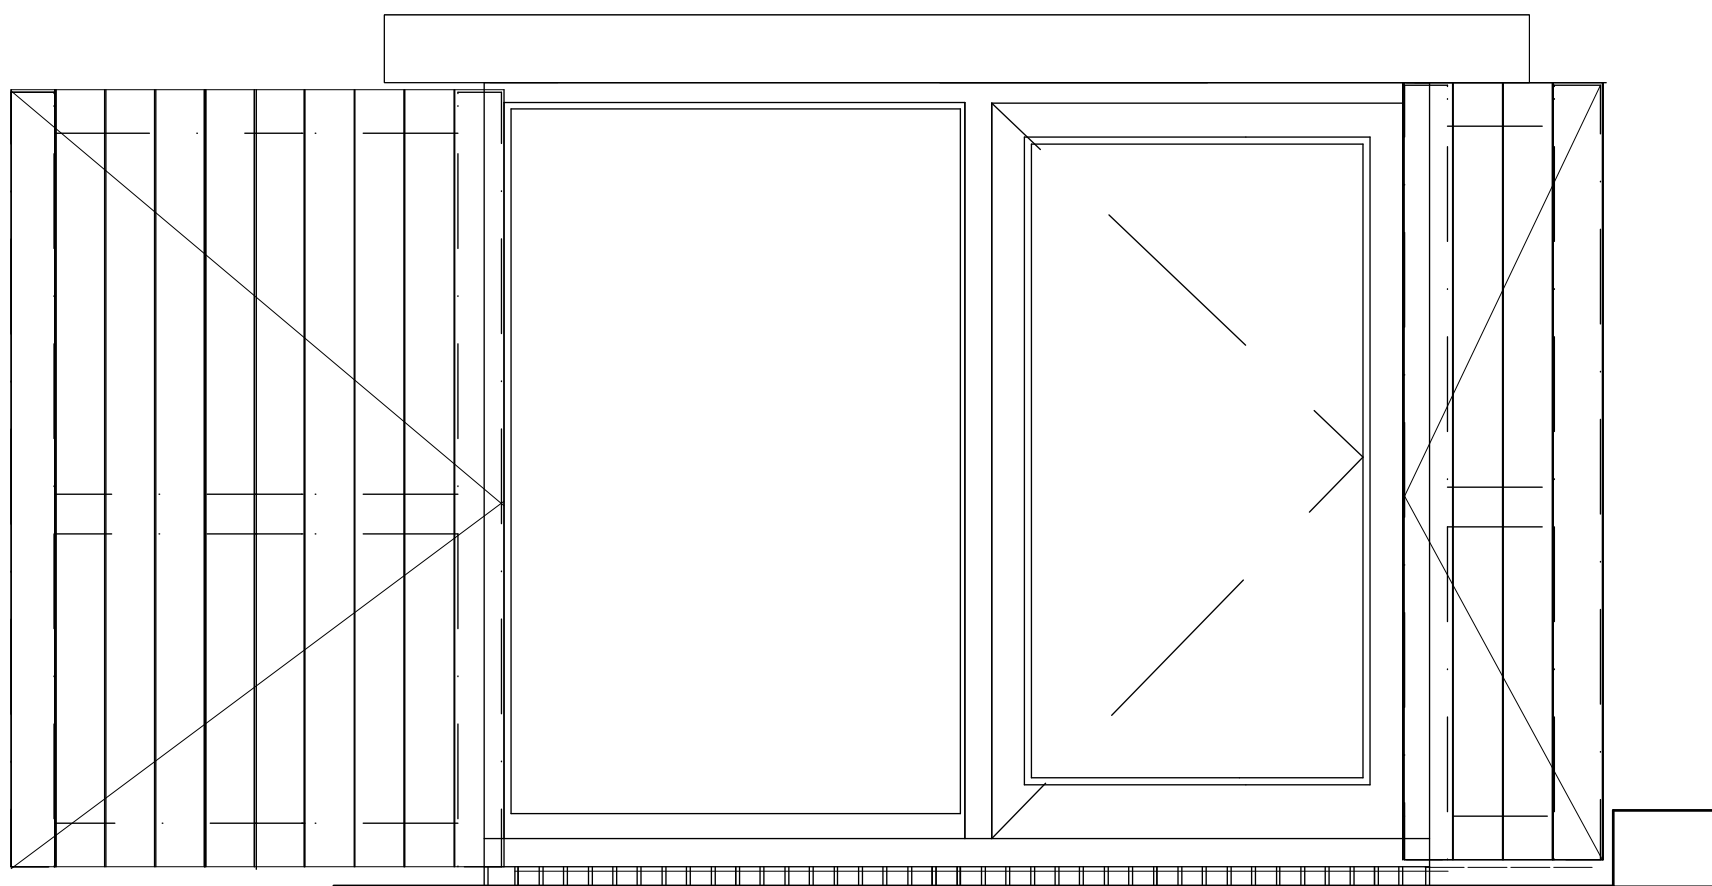

Internal
elevation
of sliding
door

Plan
(B-B)

DG02

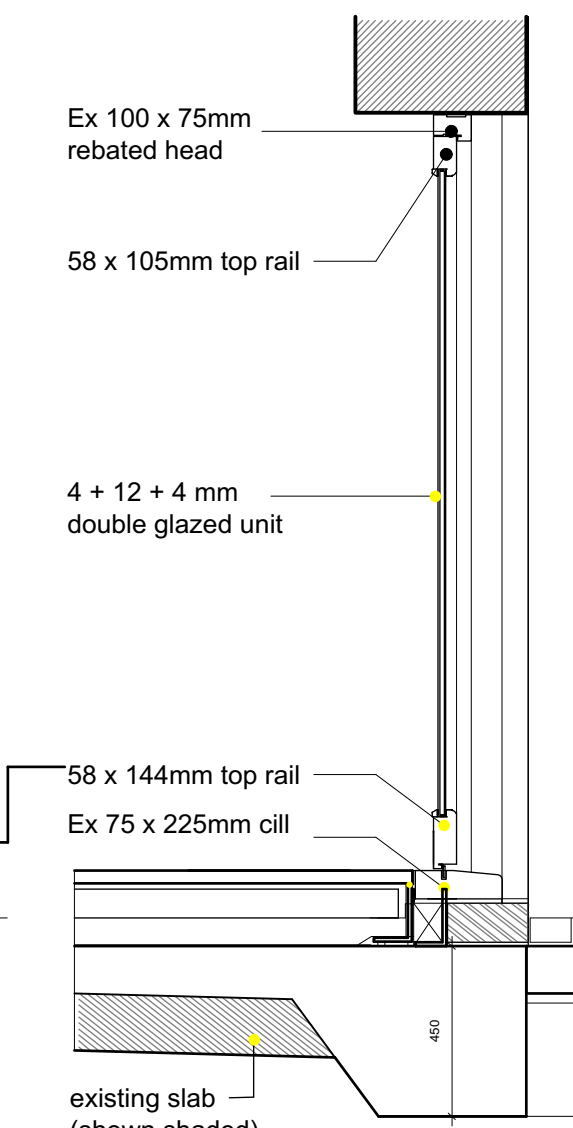

Note; All frames, door and side lights in composite timber/aluminium PPC - Colour RAL 7021(dark grey) satin finish by Velfac or similar approved

Allow 10mm packers between frame and stone. Recess packers 10mm from face of frame and silicone mastic flush with Arbosil (colour to be confirmed)


door frame size to be adjusted to suit existing opening size

Ex 100 x 75mm frames

DG03

Existing timber doors refurbished and turned into bifold doors as shutters

edge of step

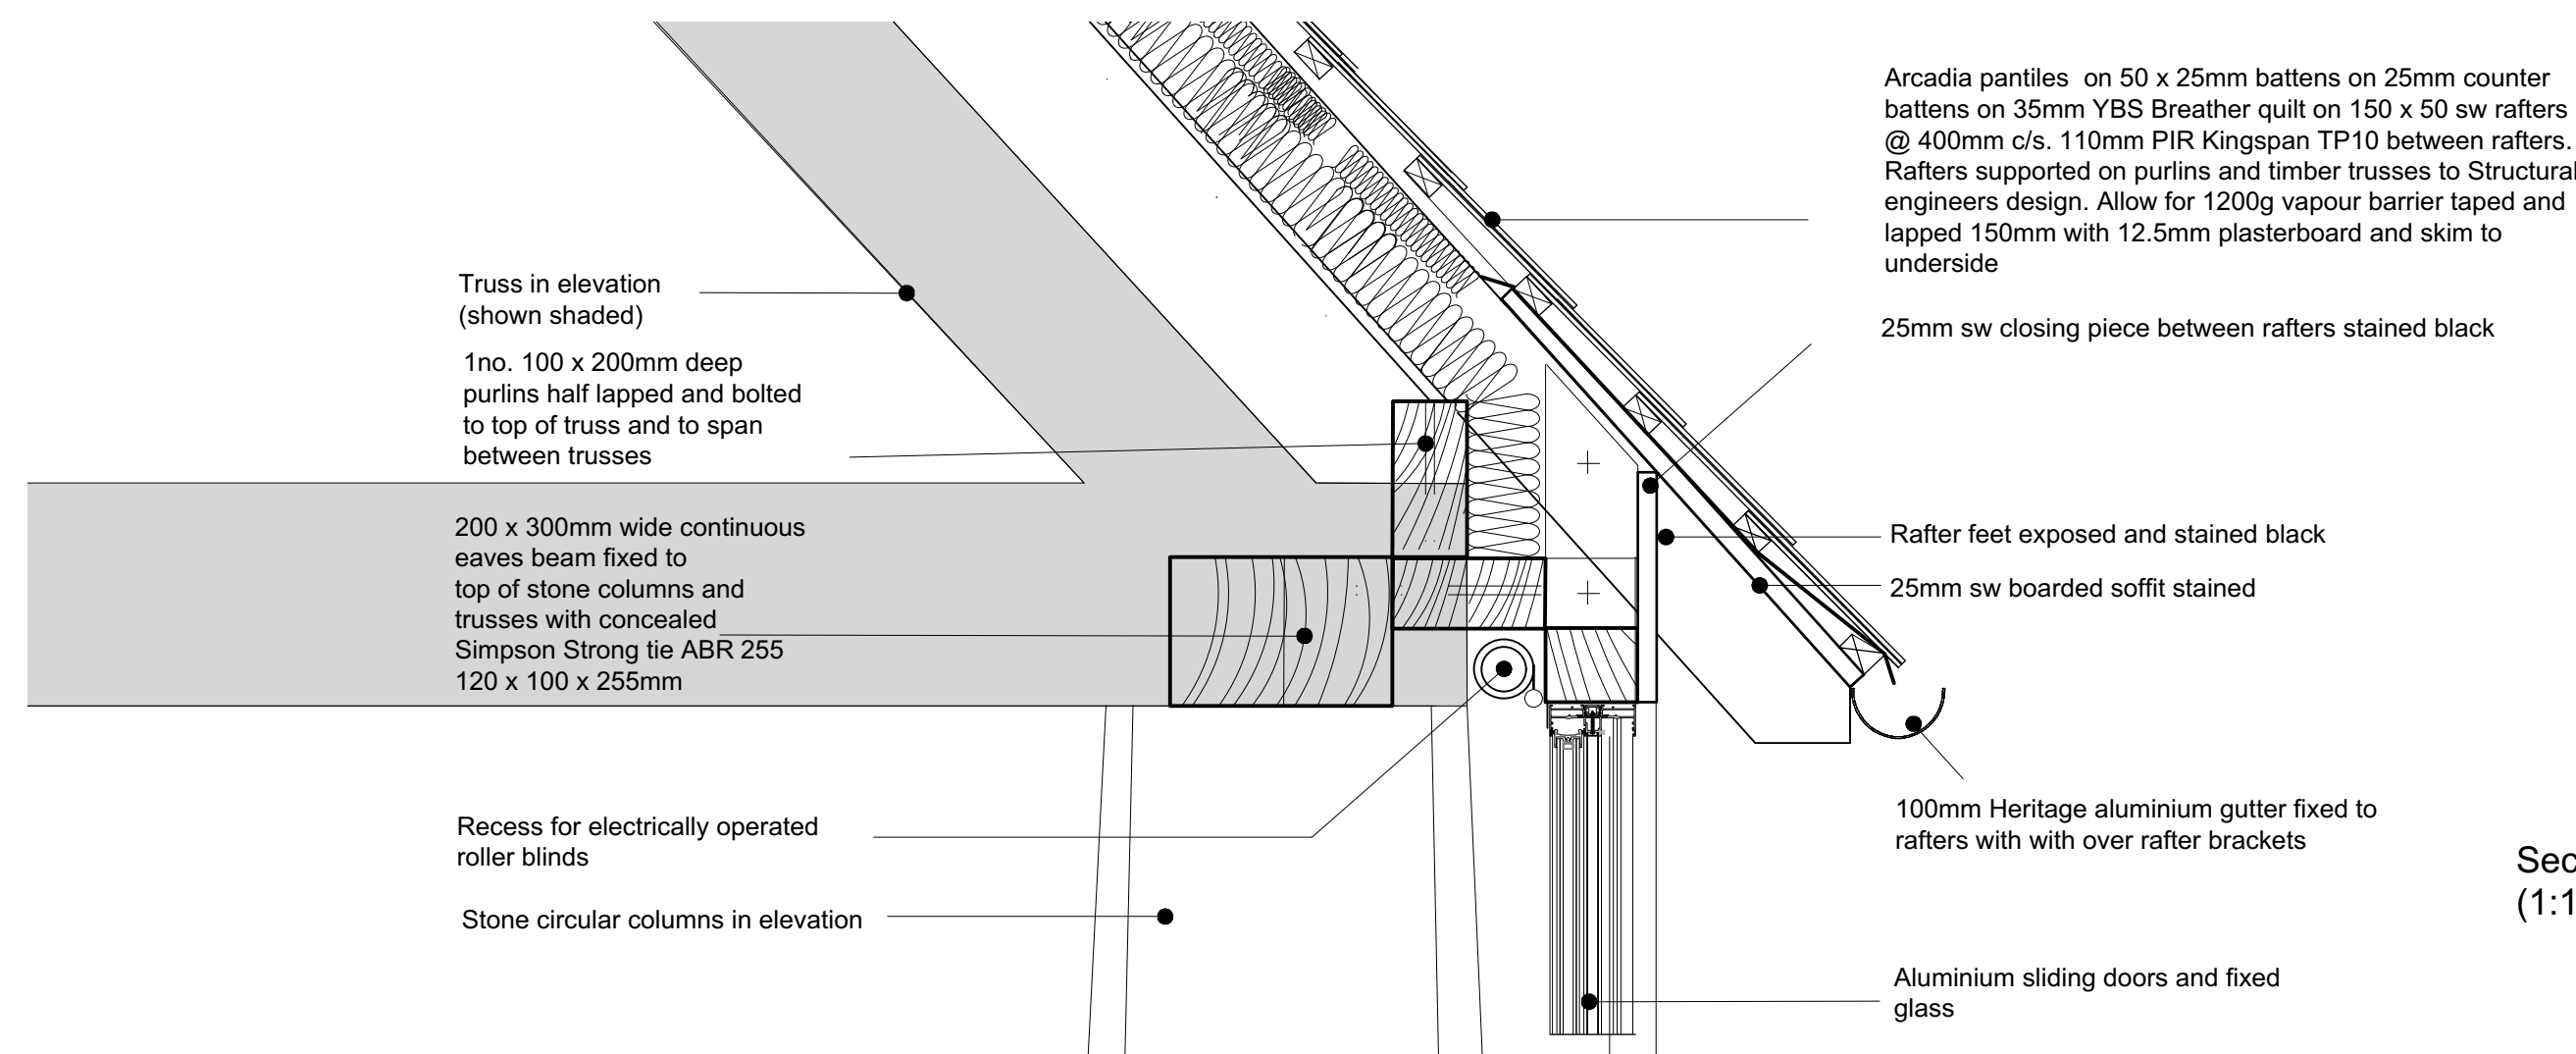

Section through eaves
(1:10)

F	Sliding doors and fixed glass moved to outside of stone columns	03.03.26
E	Stone tiles amended to Arcadia rooftiles	07.11.24
D	Stone tiles in lieu of slate. Glazing moved to inside of stone columns	09.07.24
C	Eaves details to stone pillars amended by removing precast concrete beam and adding timber truss to support roof. Stone tiles changed to slate to match Farmhouse Full height frameless glass added	30.01.24
B	General details corrected to correspond with existing build. Doors and windows amended to timber aluminium composite with double glazing for thermal efficiency	15.12.20
A	minor revisions	15.03.18
revisions		date

project	RIXON FARM Ashton Keynes
PLOT 2, BARN	
drawing	
conditions details sheet 2	
scale 1:20 @A1	drawn by Jan 18
151120-151	F
drawing no	rev

Scale bar 1.20



Scale bar 1.10

