


PLANNING NOTES:

1. Proposals are subject to statutory consents and their related conditions.
2. Proposals are subject to further detailed design (by others).
3. Proposals are based on existing measured data (provided by others).
4. Proposals may be subject to 3rd party agreements, such as party wall agreements, rights of light, access easements and other legal covenants.
5. Proposals may be subject to legal agreements and amendments to existing lease agreements where applicable.

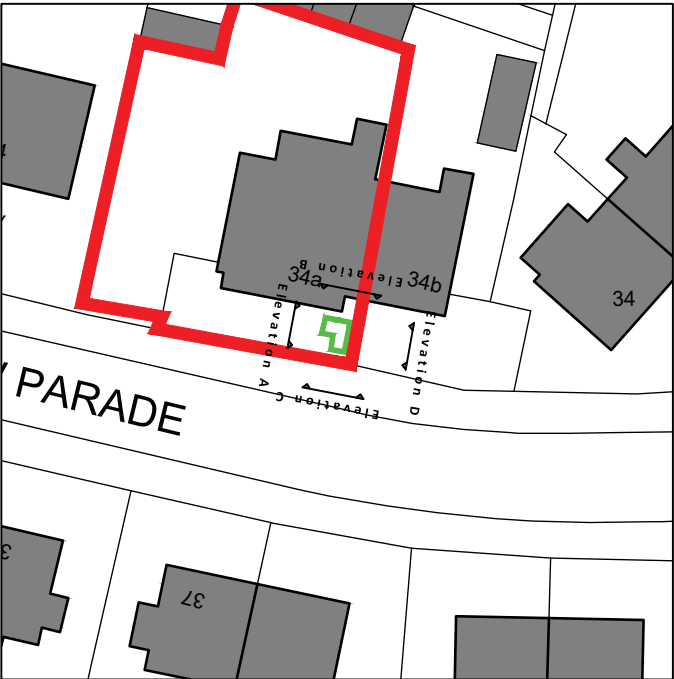


KEY PLAN
SCALE 1:500




PROPOSED LOCKER




ELEVATION A
SCALE 1:50

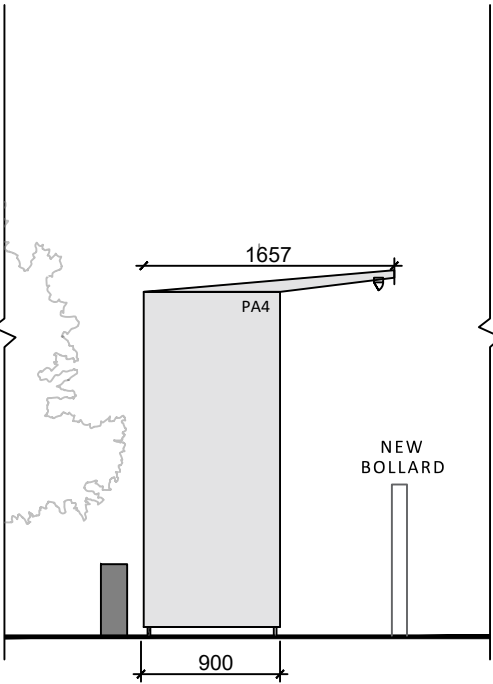


ELEVATION B
SCALE 1:50

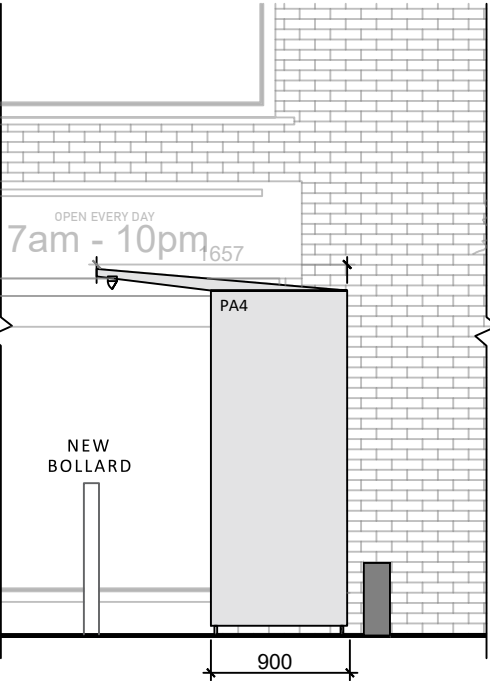

ELEVATION C
SCALE 1:50

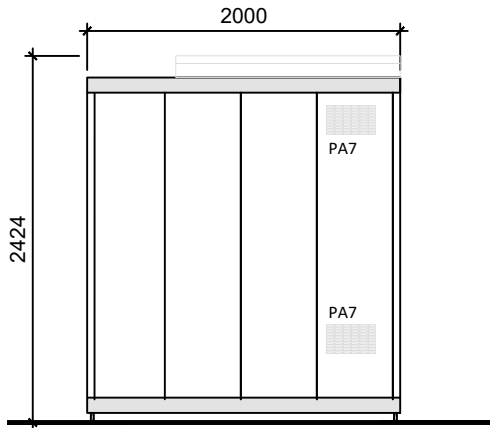

ELEVATION D
SCALE 1:50

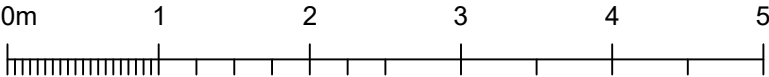

Scale - 1:50

FINISHES KEY

Please read proposed drawings and notes in conjunction with the full application package.

- | | |
|-----|--|
| PA1 | Polymer Concrete Base
Colour: Black |
| PA2 | Vertical Touch Screen
Colour: Black |
| PA3 | Metal Canopy with Integrated Security Camera
Colour: Grey |
| PA4 | Metal Cladding vinyl wrapped with ORAGUARD 215 Polymeric PVC film
Colour: White |
| PA5 | Metal Face Drawers vinyl wrapped with ORAGUARD 215 Polymeric PVC film
Colour: White |
| PA6 | Metal Clad Downlights
Colour: Dark Grey |
| PA7 | Metal Rear Vent
Colour: Silver |

Project
34A W Parade, Warminster BA12 8LZ

Client
NL Jones Planning

Drawing
Existing & Proposed Elevations

P1	Planning Issue	JD	MSA	20/04/2026
Rev	Description	By	Chk	Date
Project No: 2815-0765		Date: 20/04/2026		
Drawn: JD		Status: PLANNING		
Drawing No:		Revision:		
L(02)101		P1		