


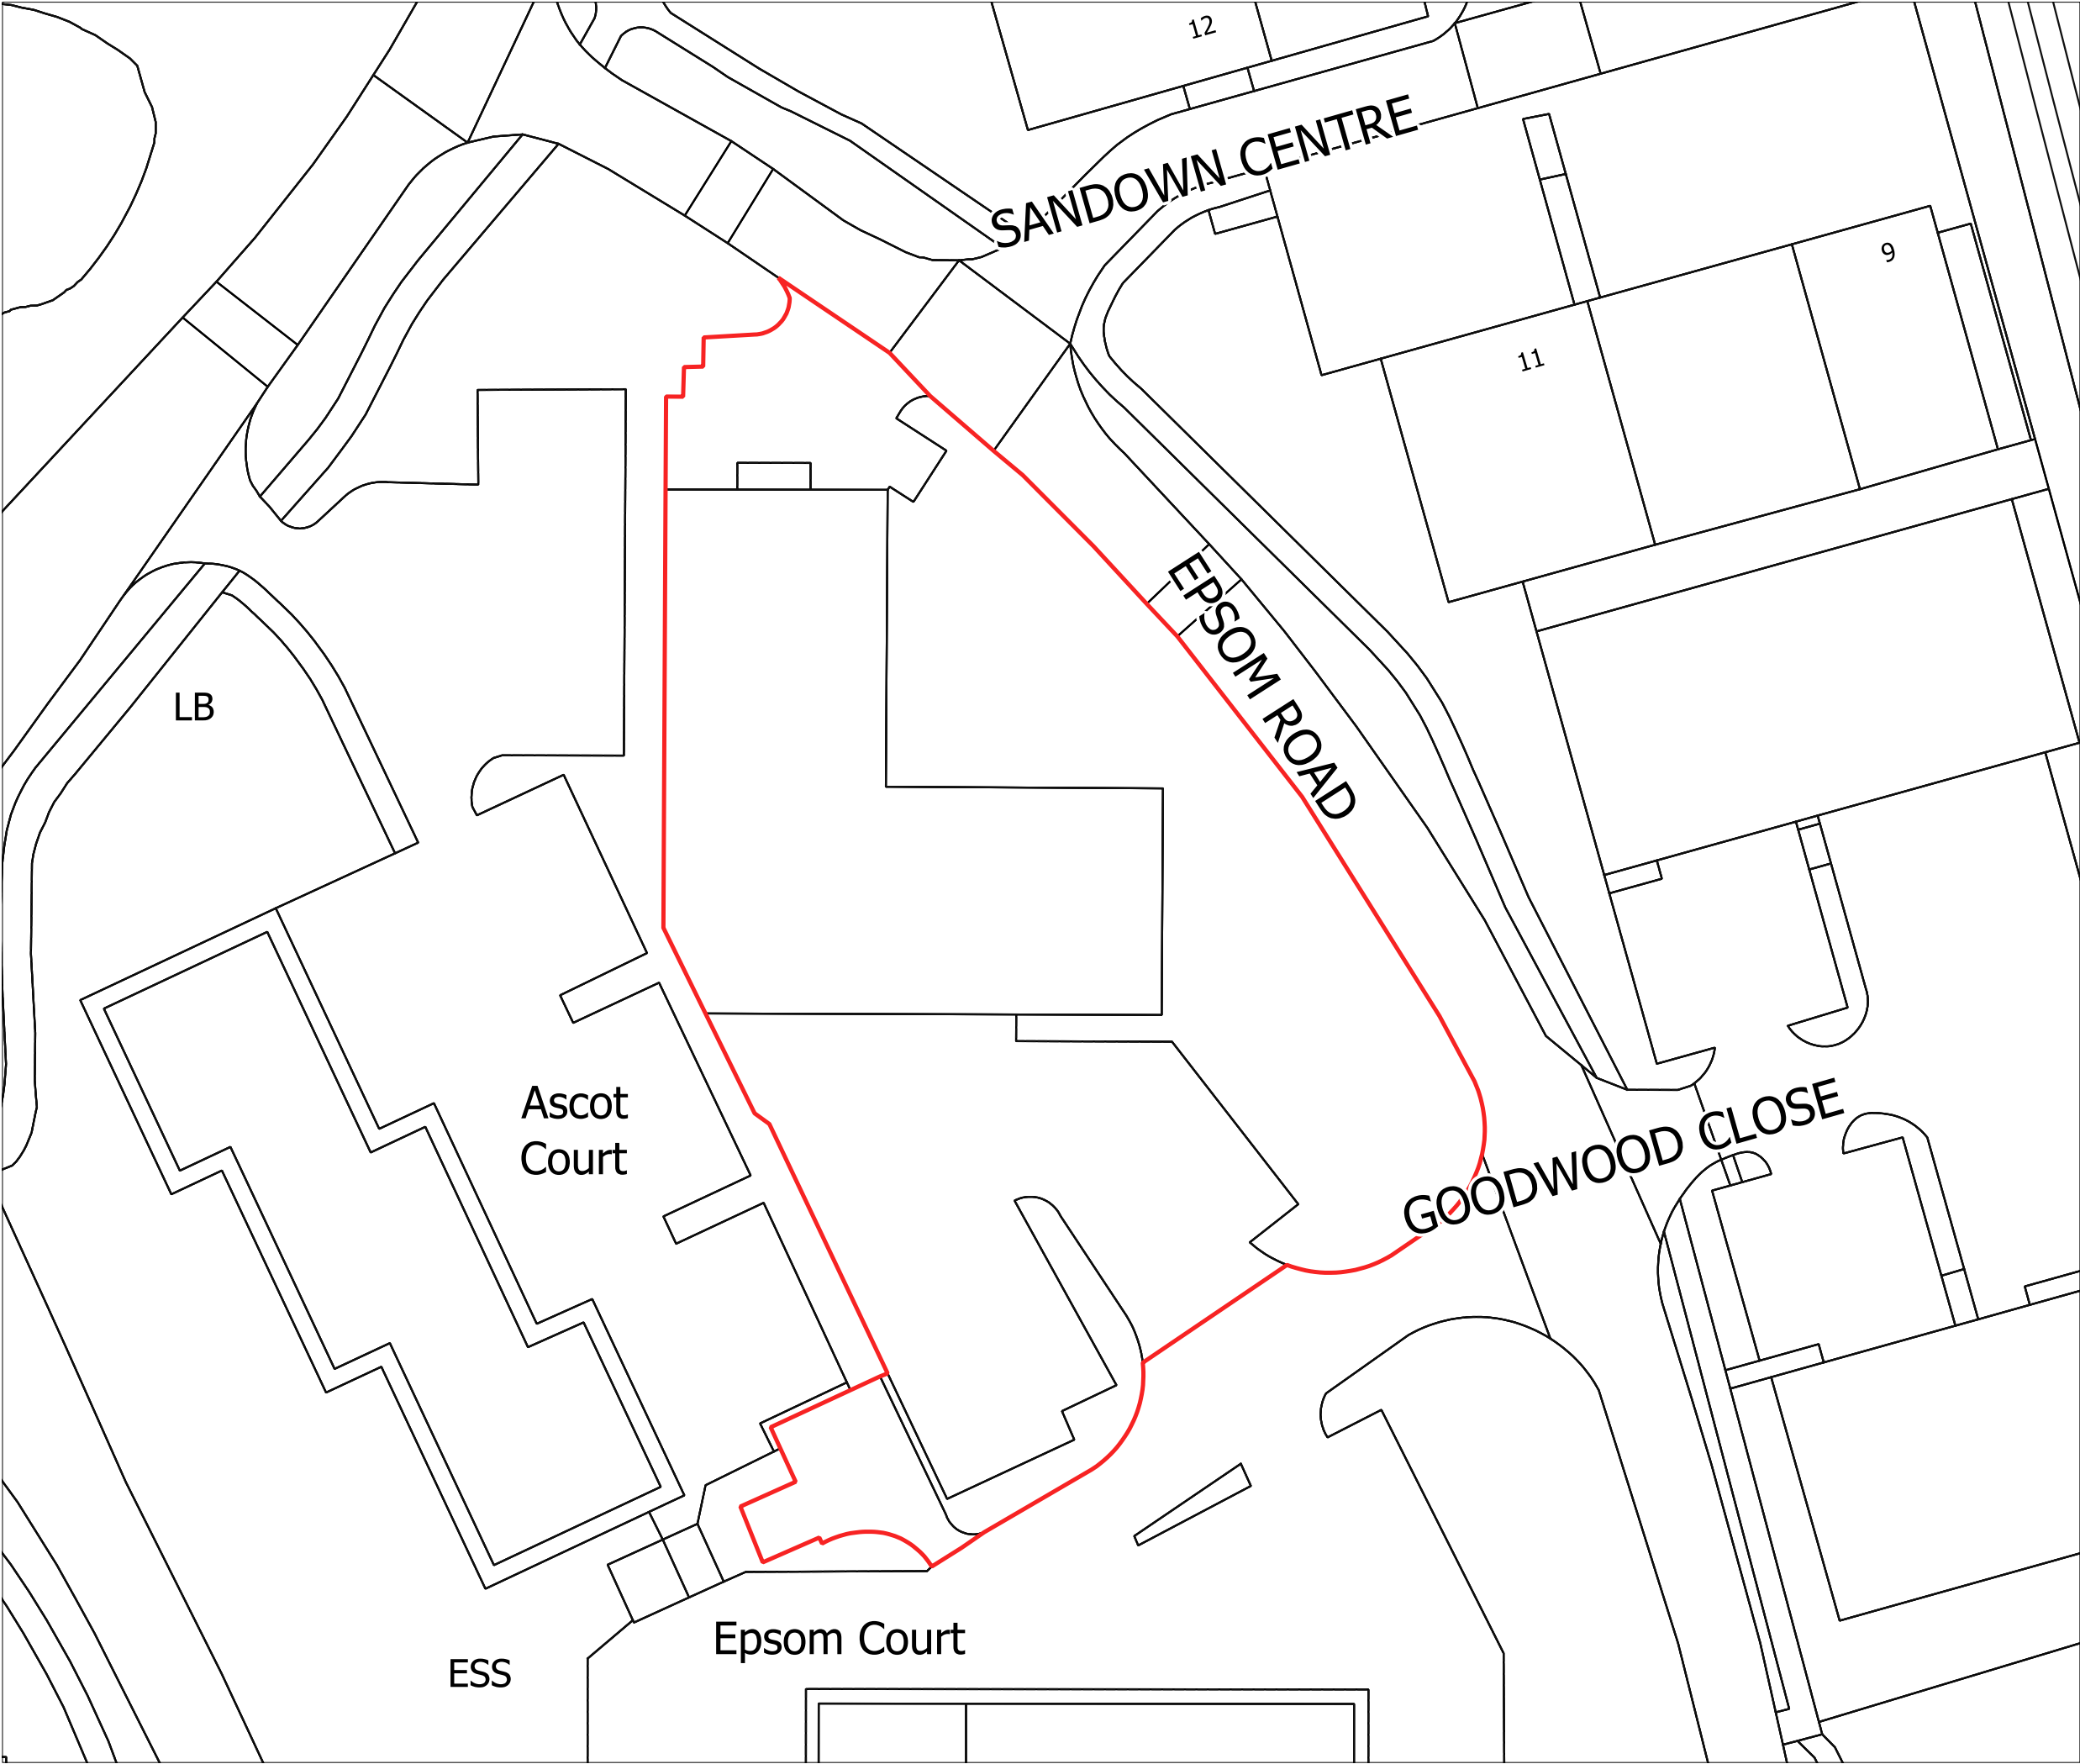

 Site boundary

Notes/Revision

The Roger Lewis Building
Micheldever Tyre Services Ltd

0 10 20 m



Block plan

Status:	Drawn by: JC	Checked by: EC
Project number: 292803	Scale @A3: 1:500	Date created: 2026/4/27
Drawing number: TOR-C002		Revision: -

Contains OS data © Crown copyright 2026

Copyright tor&co, 2026

tor
&co

Everdene House
Deansleigh Road
Bournemouth BH7 7DU

0202 3664 6755
enquiries@torandco.com
torandco.com