

S/98/1872




S·W· ELEVATION

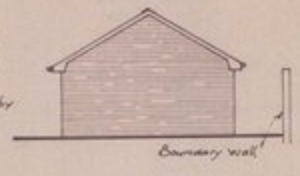


S·E· ELEVATION

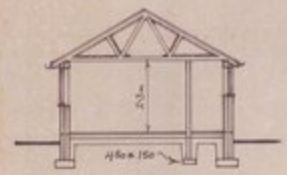

SECTION A·A

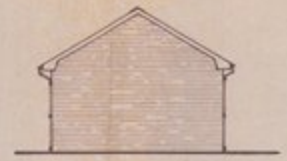

N·W· ELEVATION

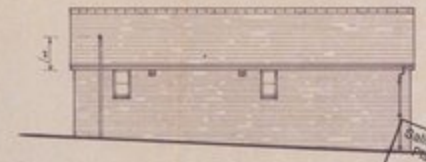

N·E· ELEVATION

Salisbury District Council
Planning Department
20 JAN 1999
APPROVED
(Under the Planning Acts)

600x230 Concrete foundations to suite ground conditions and the local authority's satisfaction.

Floors: 65 screed, chicken wire, 0·P·M, 25 insulation, 100 concrete, 1200g 0·P·M 150 hardcore, sand blinded. Protect insulation when laying screed.

Walls: Dense concrete blocks below ground level. Brick external skin, 75 cavity, 125 Thermalite Turbo inner skin with 25 insulation to cavity faces. Wall ties to have insulation retainers. Vertical D·P·C and 1:0 detail lintels to openings in external walls. Cavity tray construct and support straps to wall plate, ceiling and rafter assembly at max 2m @ 1·0 P·C min 150 above ground level, cavity to extend min 150 below lowest D·P·C level. 225 Thermalite wall fibre/Bedroom taken up to underside of roof and fire stopped with mortar.


Roof: Slates battens, felt, trussed rafters at roof timbers to BS 5911 and of compatible grade to CP 112. 100x25 longitudinal and diagonal bracing as shown (roof marked on section). 75x50 binders, 100 fibreglass laid between joists and 50 fibreglass cross laid over, 12mm plasterboard & set 'Gloster' emulsion paint white (angles of ceiling matte finish).

White painted double glazed timber windows (Boulton & Paul) min opening light 5% of floor area to each room. Beam trickle vents to Bedroom windows. Hyperm trickle vents to Shower Rooms & extract fan 15 litre/sec.

100 P·V·C drains surrounded with 100 gravel min fall 1:40. New and existing drains under building insulated with 0·C vermiculite. Existing drains re-tested and tested to L·A. satisfaction. Lintels over drains beneath walls. 38 waste pipes with cleaning eyes, deep seal traps to all fittings. Shower trays over step up with access to traps.

R/Wpe to soakaway 5m from building, dry wall construction, min capacity 1m³ below invert. R·C cover 2m 150 below ground level.


Space and water heating by electric.

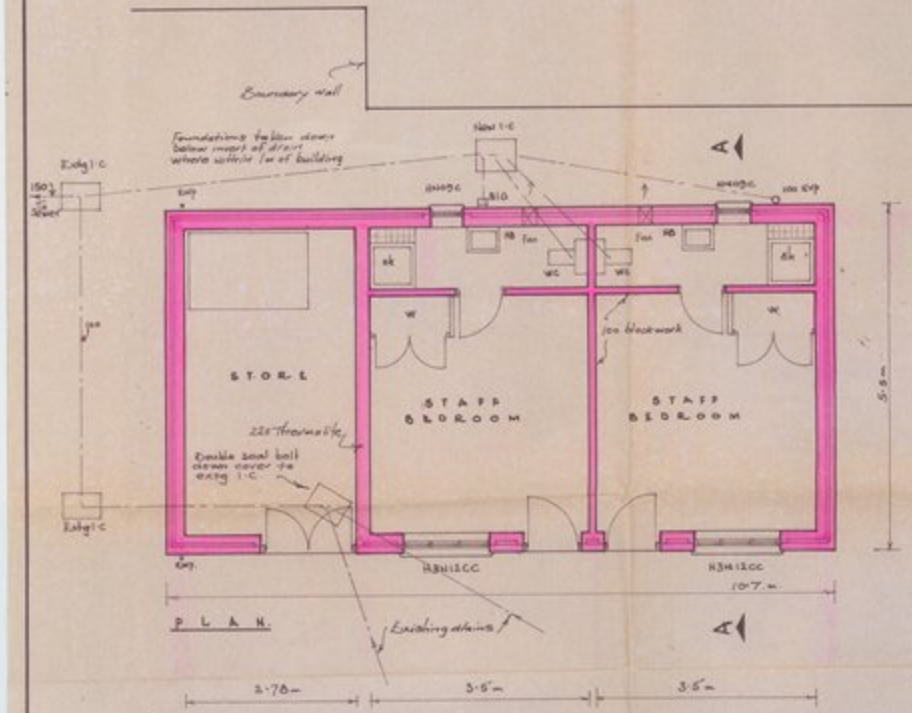



Scale 1:2500

LOCATION

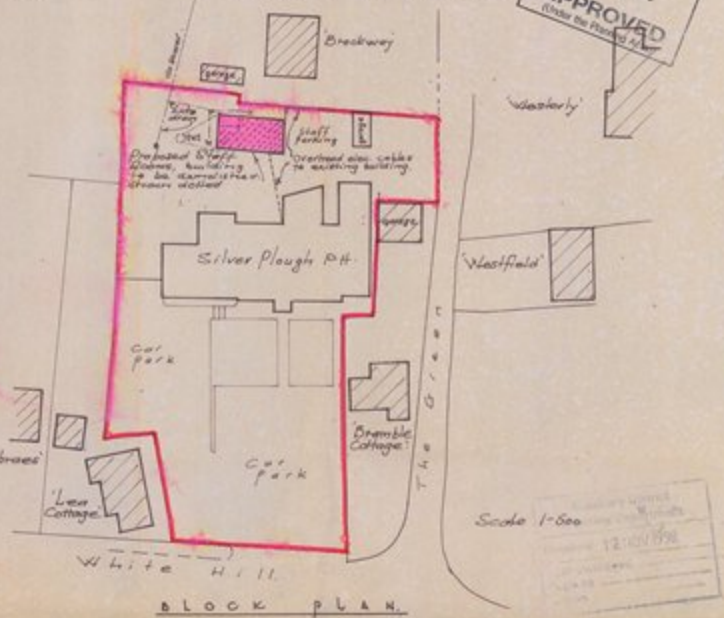

Scale 1:500

BLOCK PLAN

HALL & WOODHOUSE LIMITED
-INDEPENDENT FAMILY BREWERS SINCE 1777-

THE BREWERY
BLANDFORD ST. MARY
DORSET DT11 9LS
TEL 01258 452141
FAX 01258 459528
TELEX 418292

BADGER

Title
STAFF ROOMS
SILVER PLOUGH
PITTON · SALISBURY

Scale	Date	Dwg. No.
1:50 & 1:100	28-10-98	98-001