
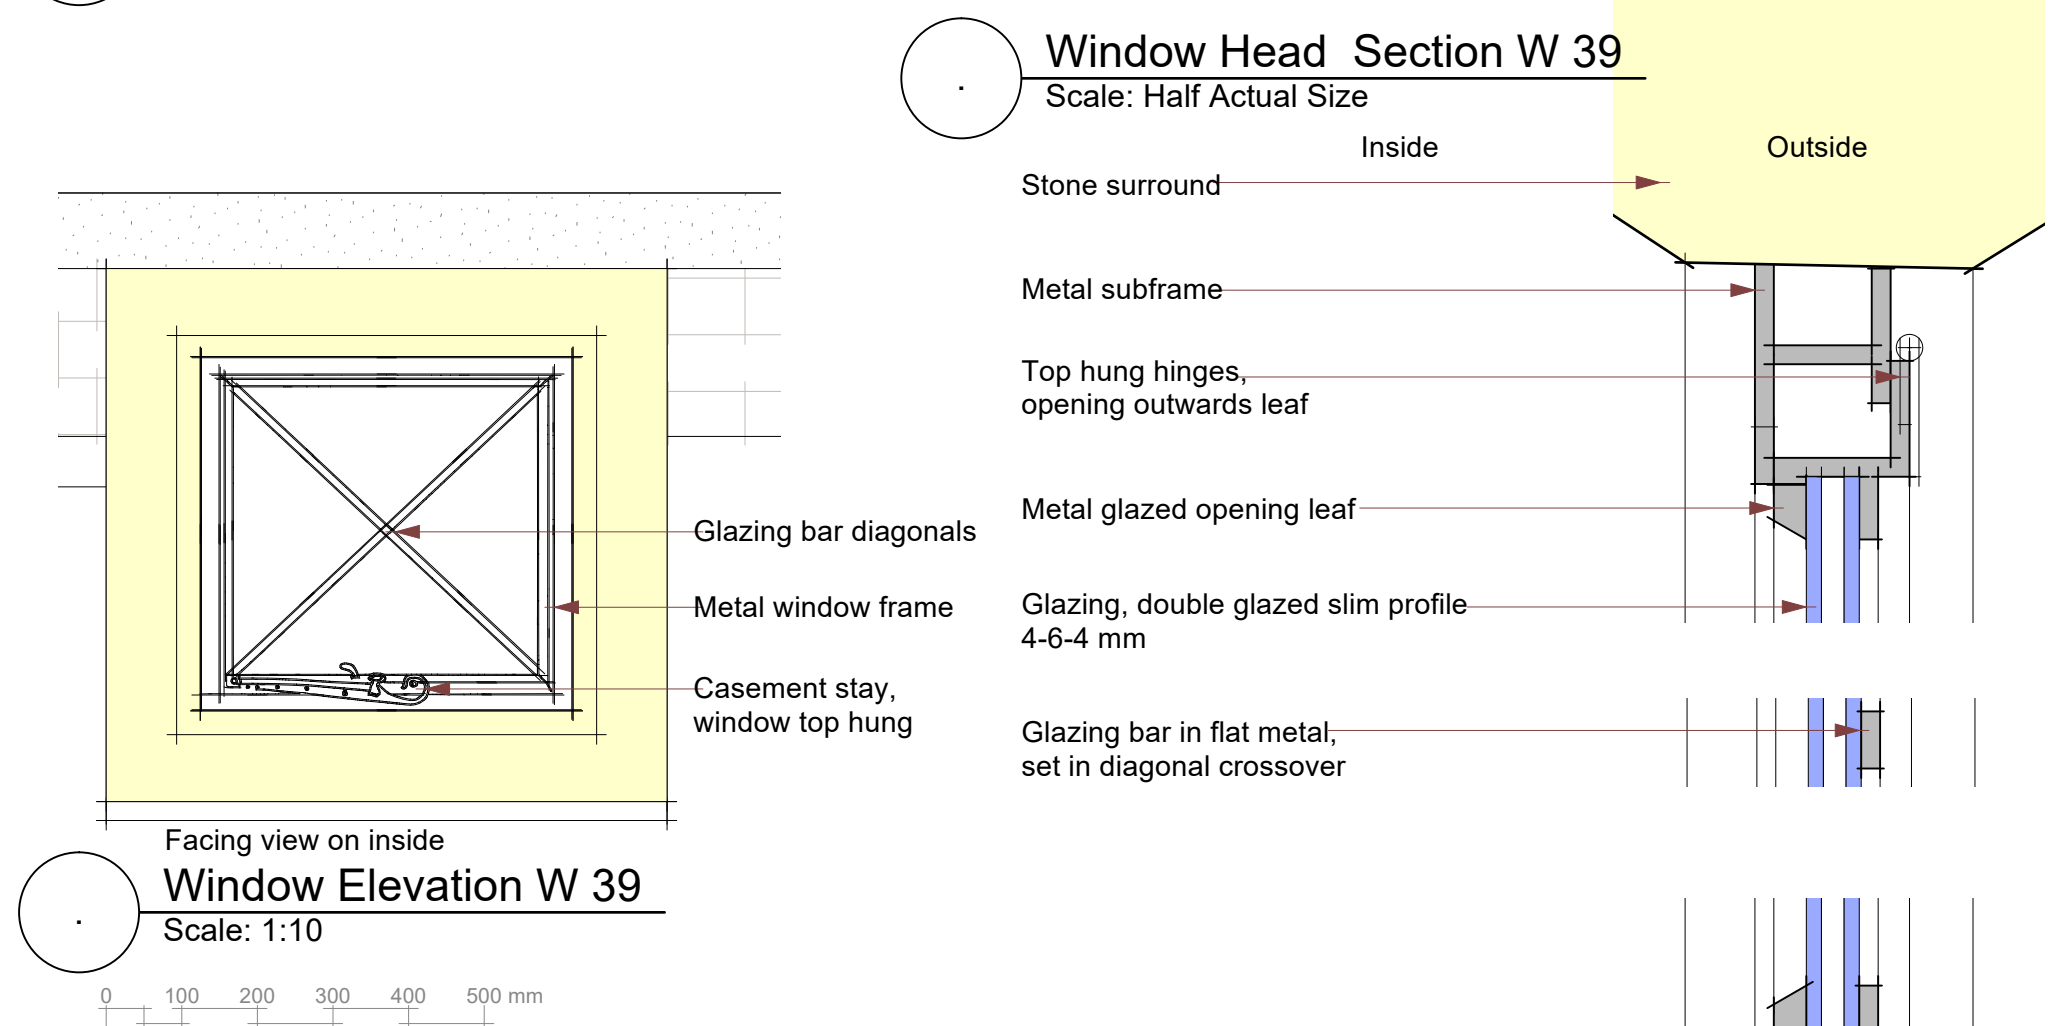


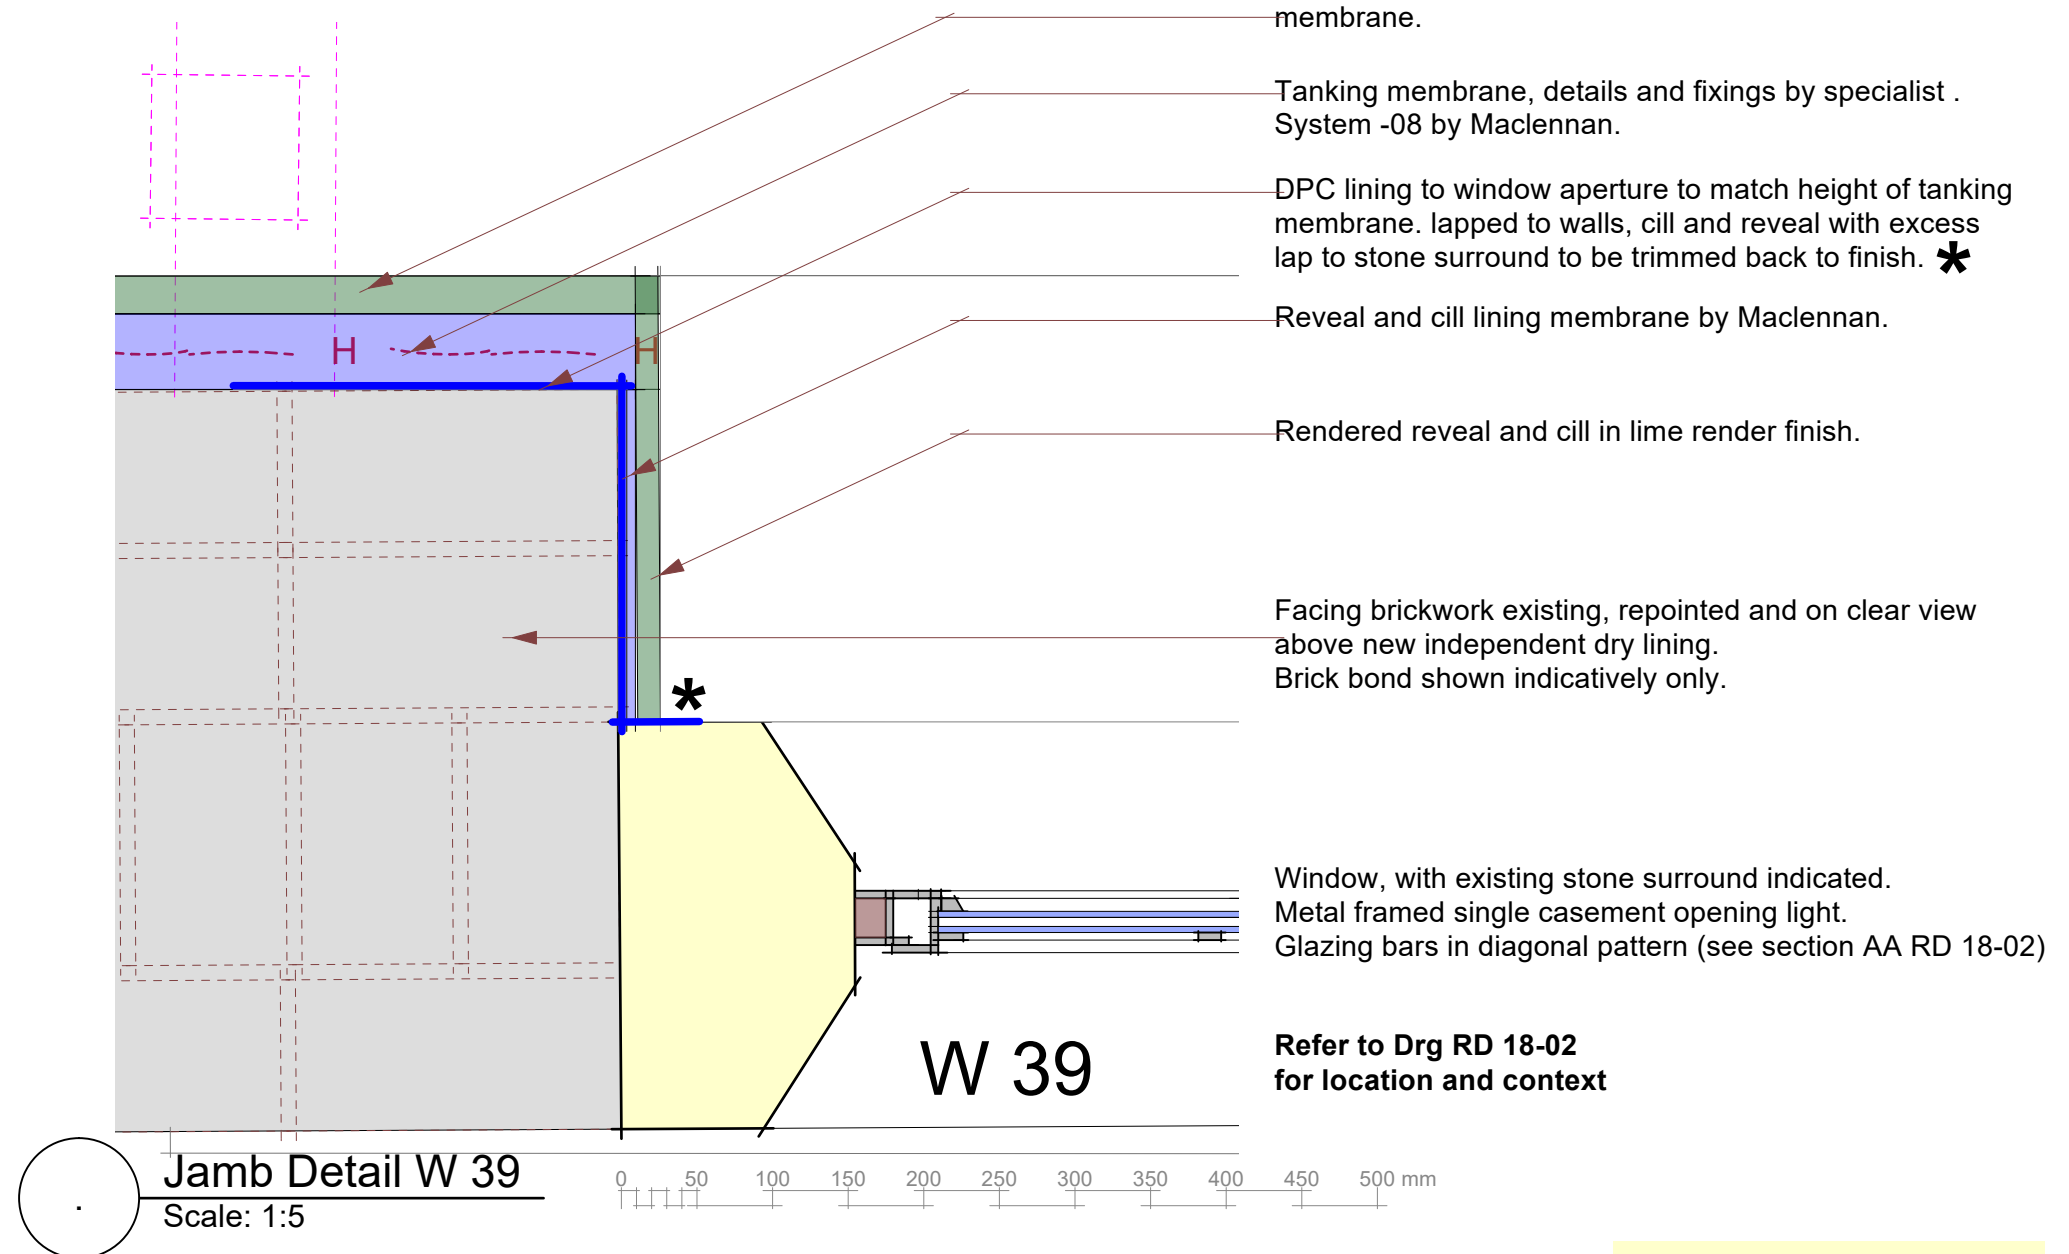

Windows W 37,38 Similar

PL/2025/05818

Condition 2

The new basement windows shall be metal. Details of the new windows shall be submitted to and approved in writing by the Local Planning Authority. The submitted details shall include elevations at a scale of not less than 1:10 and horizontal/vertical frame sections (including sections through glazing bars) at not less than 1:2.

[illegible]

CLIENT:
C Sage

PROJECT:
Roche Old Court

DRAWING:
**Basement
W37,38,39 details**

DATE:
September 2025

SCALE: 1:2 1:5 1:10
SIZE: A3
JOB NO: 2022044
DWG NO: MH 32
REV: A

M A S K E R
ARCHITECTS

Winchester Business Centre, 10 Parchment St, Winchester, SO23 8AT
T-07810482030 E-scot@maskerarchitects.co.uk
www.maskerarchitects.co.uk