


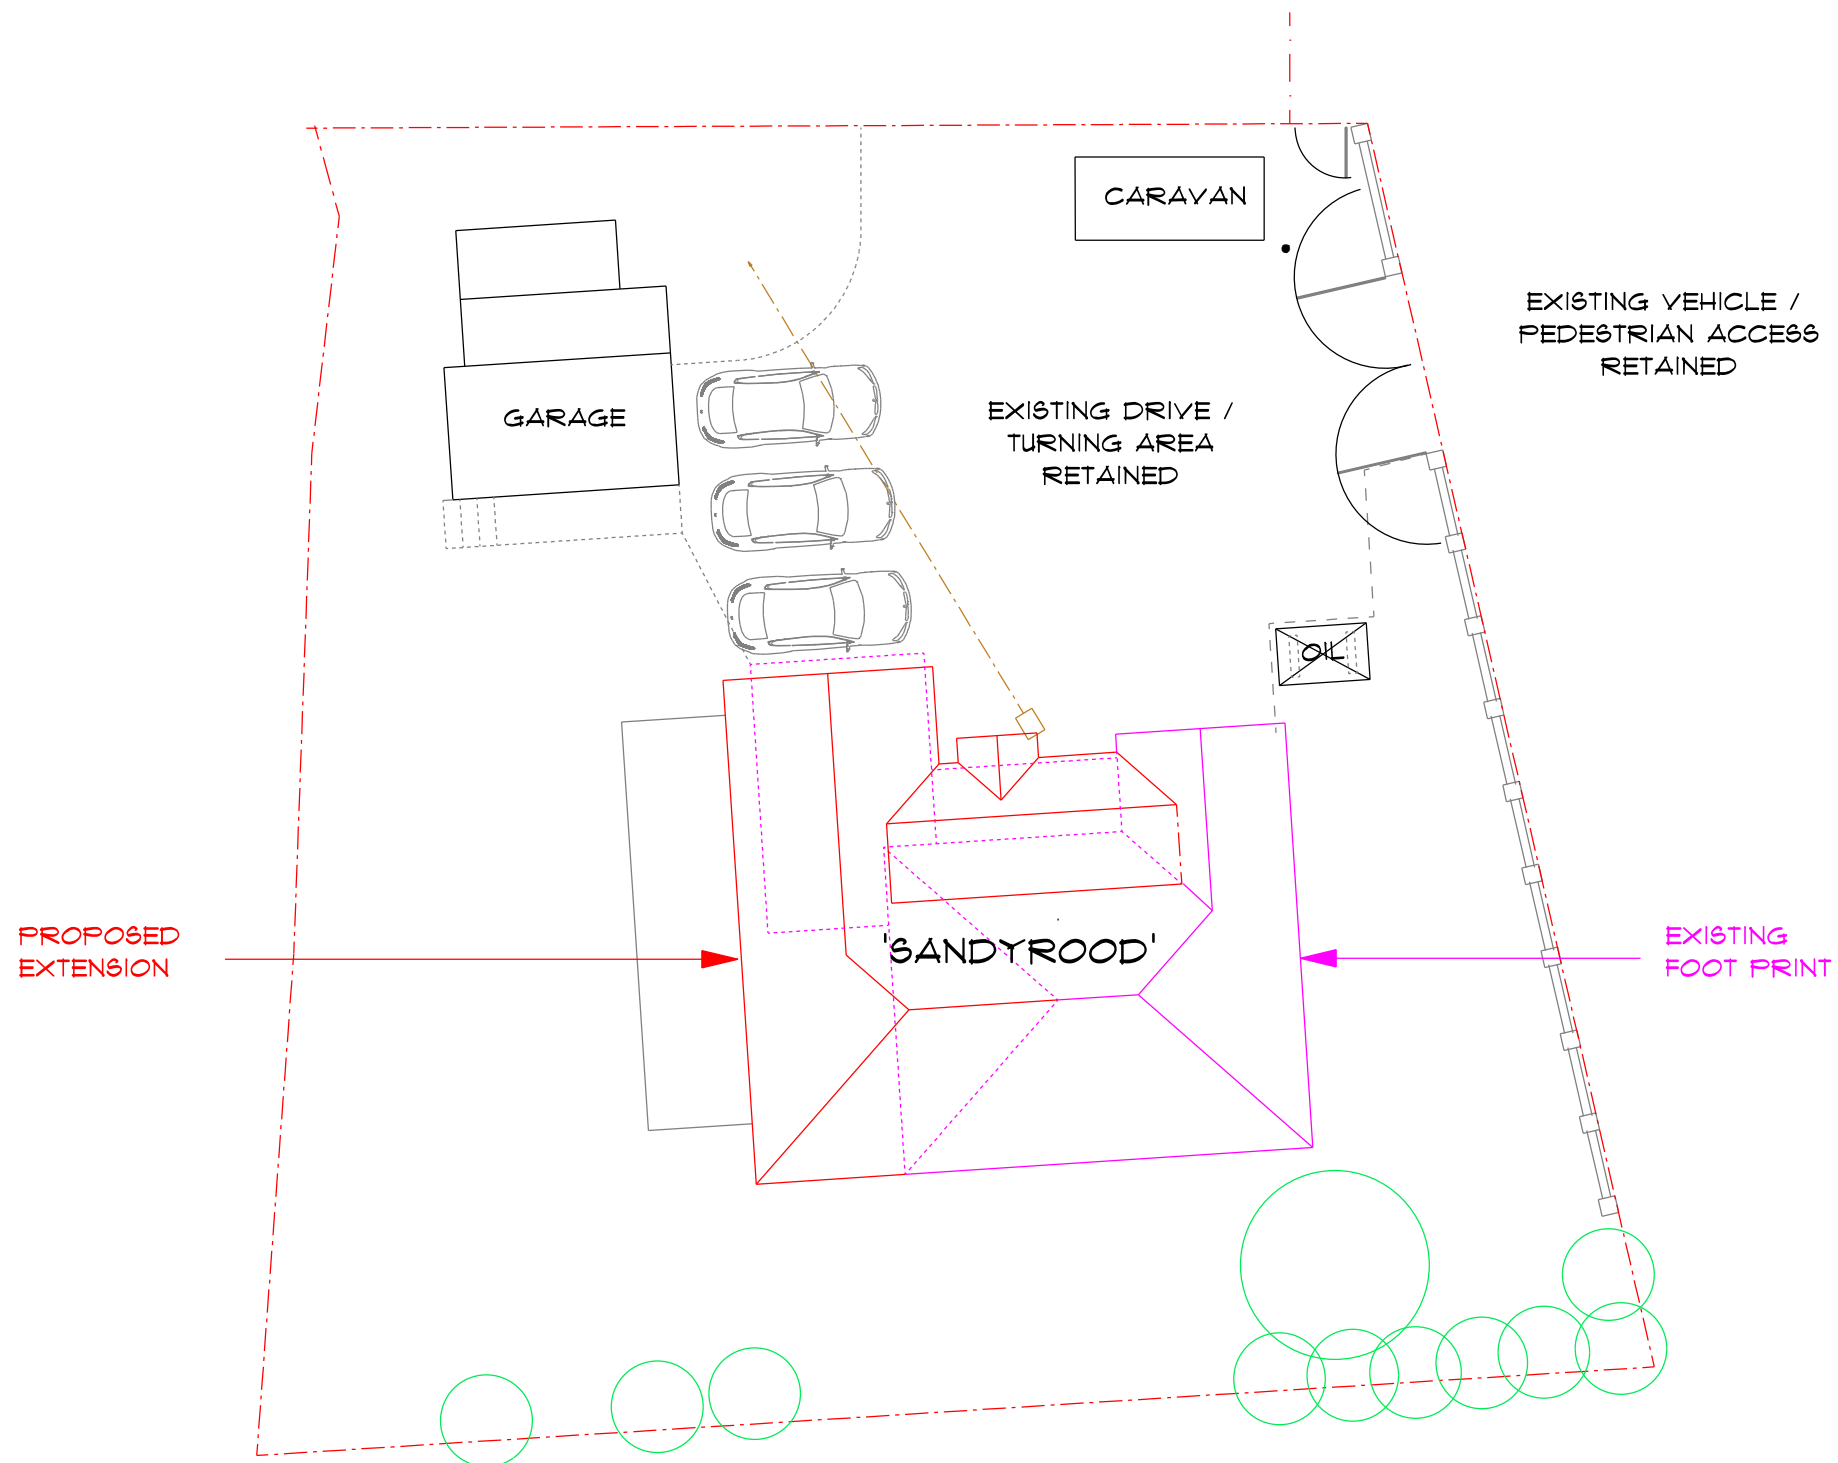

PROPOSED SITE LAYOUT
Scale 1:200 @ A3 / 1:100 @ A1

