
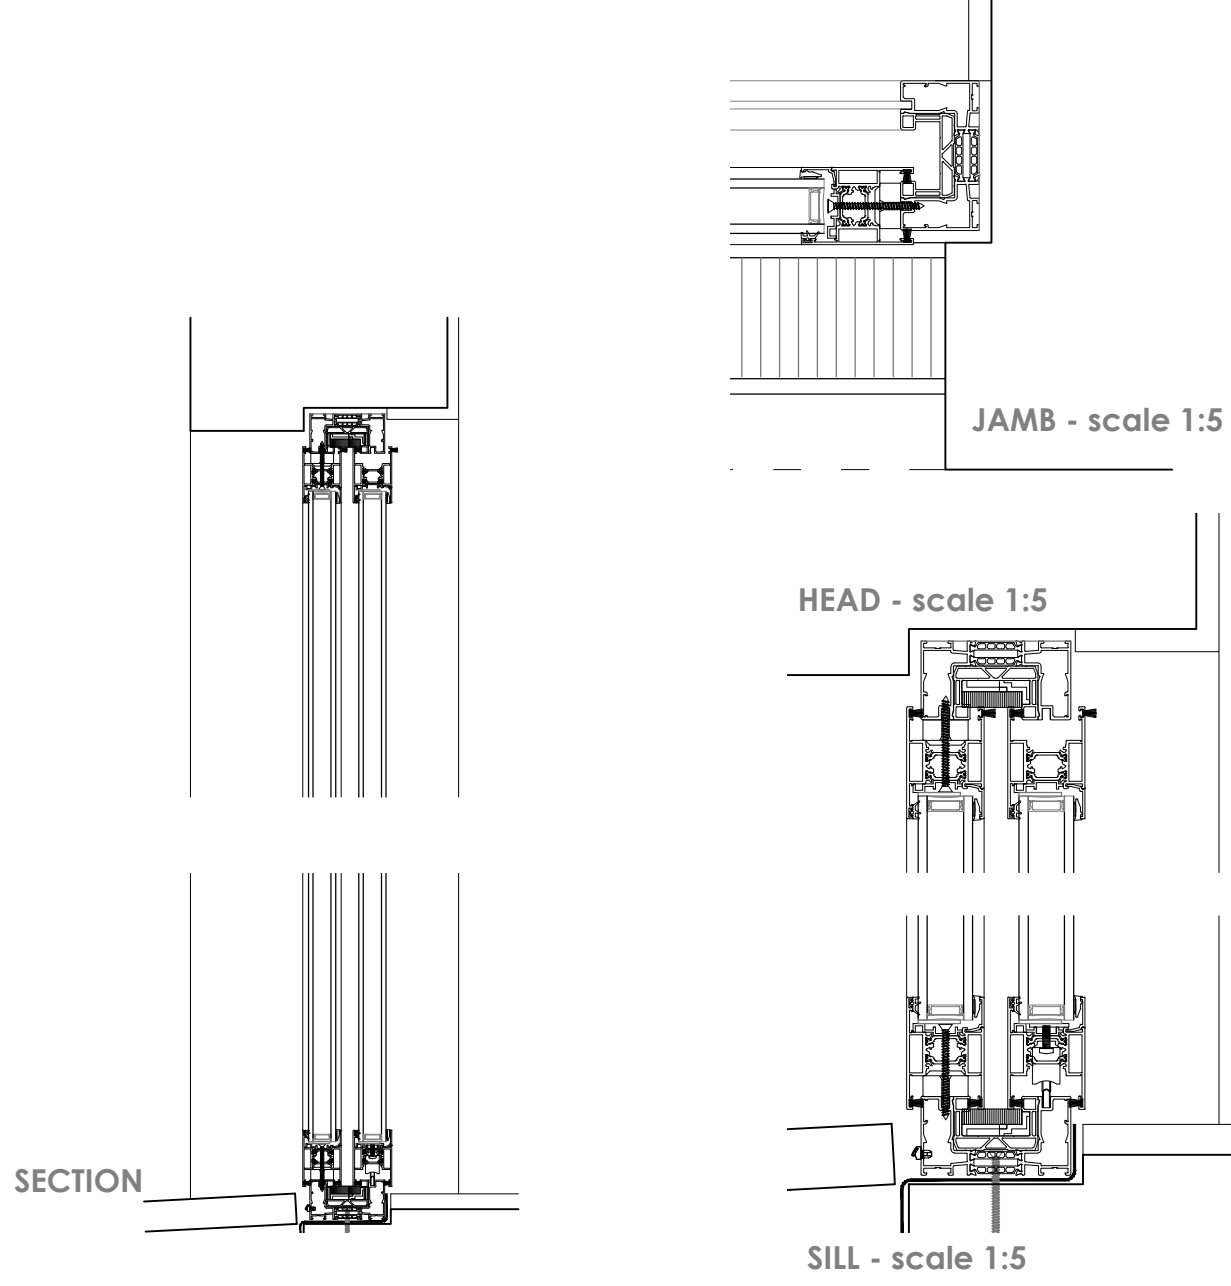


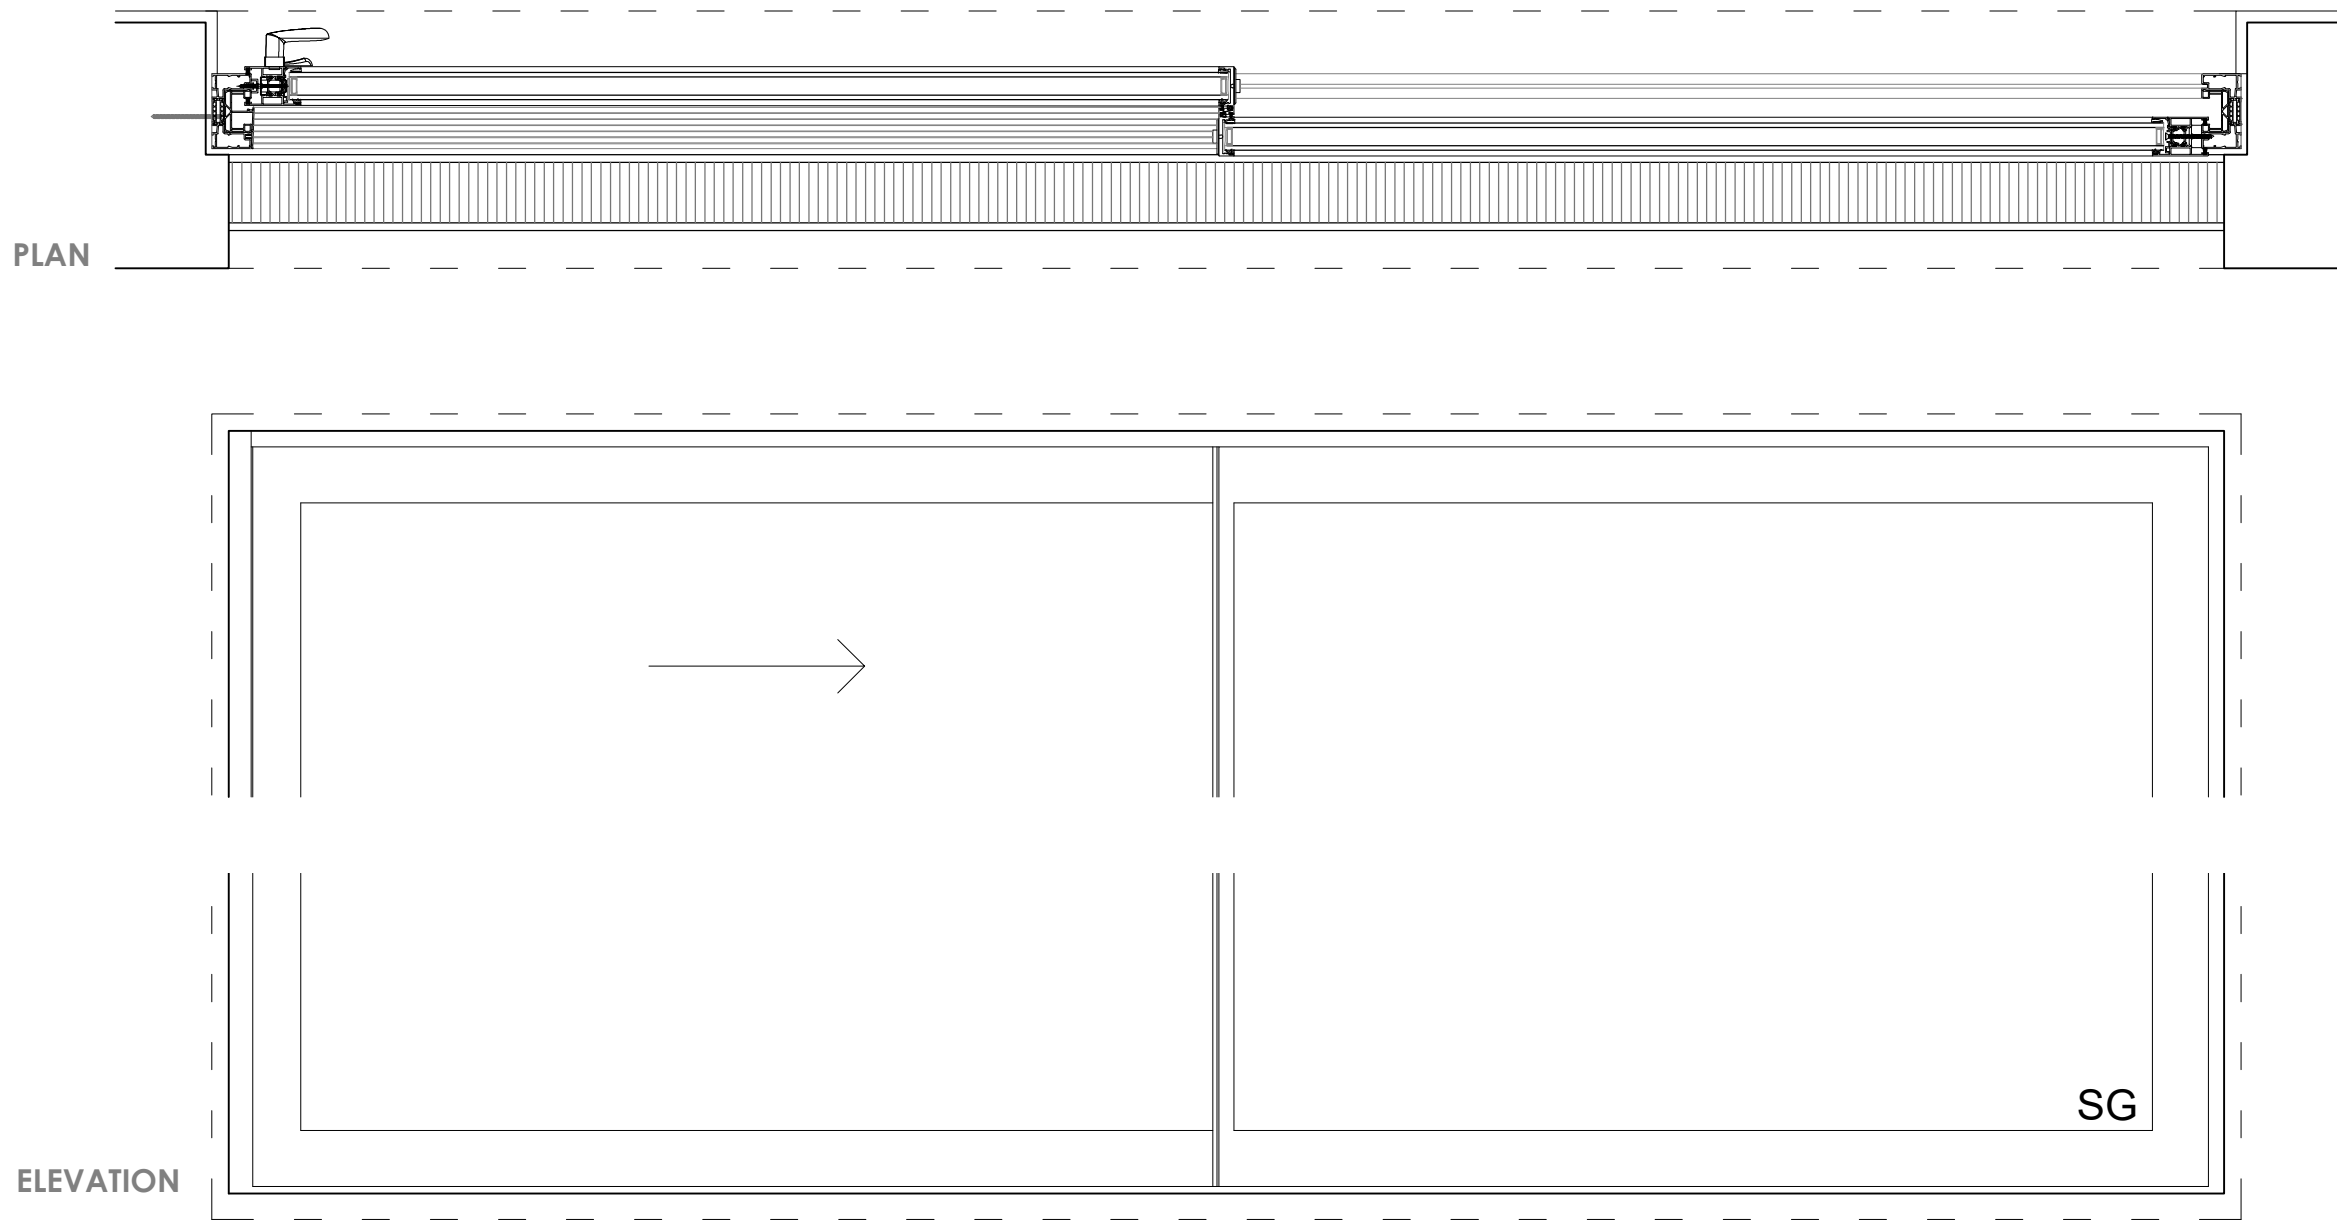

NOTES:

POSITION OF ALL BELOW GROUND / INCOMING SERVICES TO BE CONFIRMED PRIOR TO WORKS COMMENCING ON SITE.

ALL DETAILS / SPECIFICATIONS NOT ILLUSTRATED TO BE REQUESTED FROM ARCHITECT PRIOR TO CONSTRUCTION OR INSTALLED TO MANUFACTURERS RECOMMENDATIONS.

ANY CRITICAL INCONSISTENCIES TO BE REPORTED TO ARCHITECT.

ALL MATERIALS / PRODUCTS TO BE INSTALLED TO MANUFACTURERS / SUPPLIERS RECOMMENDATIONS AND STANDARD DETAILS.

ALL DIMENSIONS TO BE CHECKED ON SITE PRIOR TO BUILD OR MANUFACTURE OF ITEMS MADE TO MEASURE.

DRAWINGS TO BE READ IN CONJUNCTION WITH SPECIFICATION, BUILDING REGULATION NOTES AND STRUCTURAL DRAWINGS.

CDM CO-ORDINATION BY OTHERS.

THE PRACTICE ACCEPTS NO RESPONSIBILITY FOR THE DESIGN OF TANKING / BELOW GROUND WATERPROOFING. ALL TANKING / BELOW GROUND WATERPROOFING TO BE DESIGNED BY SPECIALIST SUB CONTRACTOR / DESIGNER. WE STRONGLY RECOMMEND THAT ANY INSTALLATION OF THIS NATURE IS SUPPORTED BY AN INDEPENDENT INSURANCE BACK GUARANTEE.

PLANNING NOTES:





THESE DRAWINGS HAVE BEEN PREPARED SUBSEQUENT TO THE MOST RECENT APPROVALS FOR THE DEVELOPMENT OF THE SITE.

IT SHOULD BE NOTED THAT A NUMBER OF CHANGES HAVE BEEN MADE AND AT THE TIME OF ISSUE THESE CHANGES HAVE NOT BEEN APPROVED BY THE LA. NO INFERENCE OF APPROVAL CAN BE ASSUMED BASED ON THESE DRAWINGS BEING ISSUED.





IN ADDITION, THE EXISTANT APPROVAL CONTAINS A NUMBER OF CONDITIONS WHICH REQUIRE APPROVAL.

THEREFORE WORKS SHOULD NOT COMMENCE UNTIL THE APPROPRIATE UPDATED APPROVALS HAVE BEEN GAINED.

GA TYPICAL ALUMINIUM DOORS WINDOWS - scale 1:10

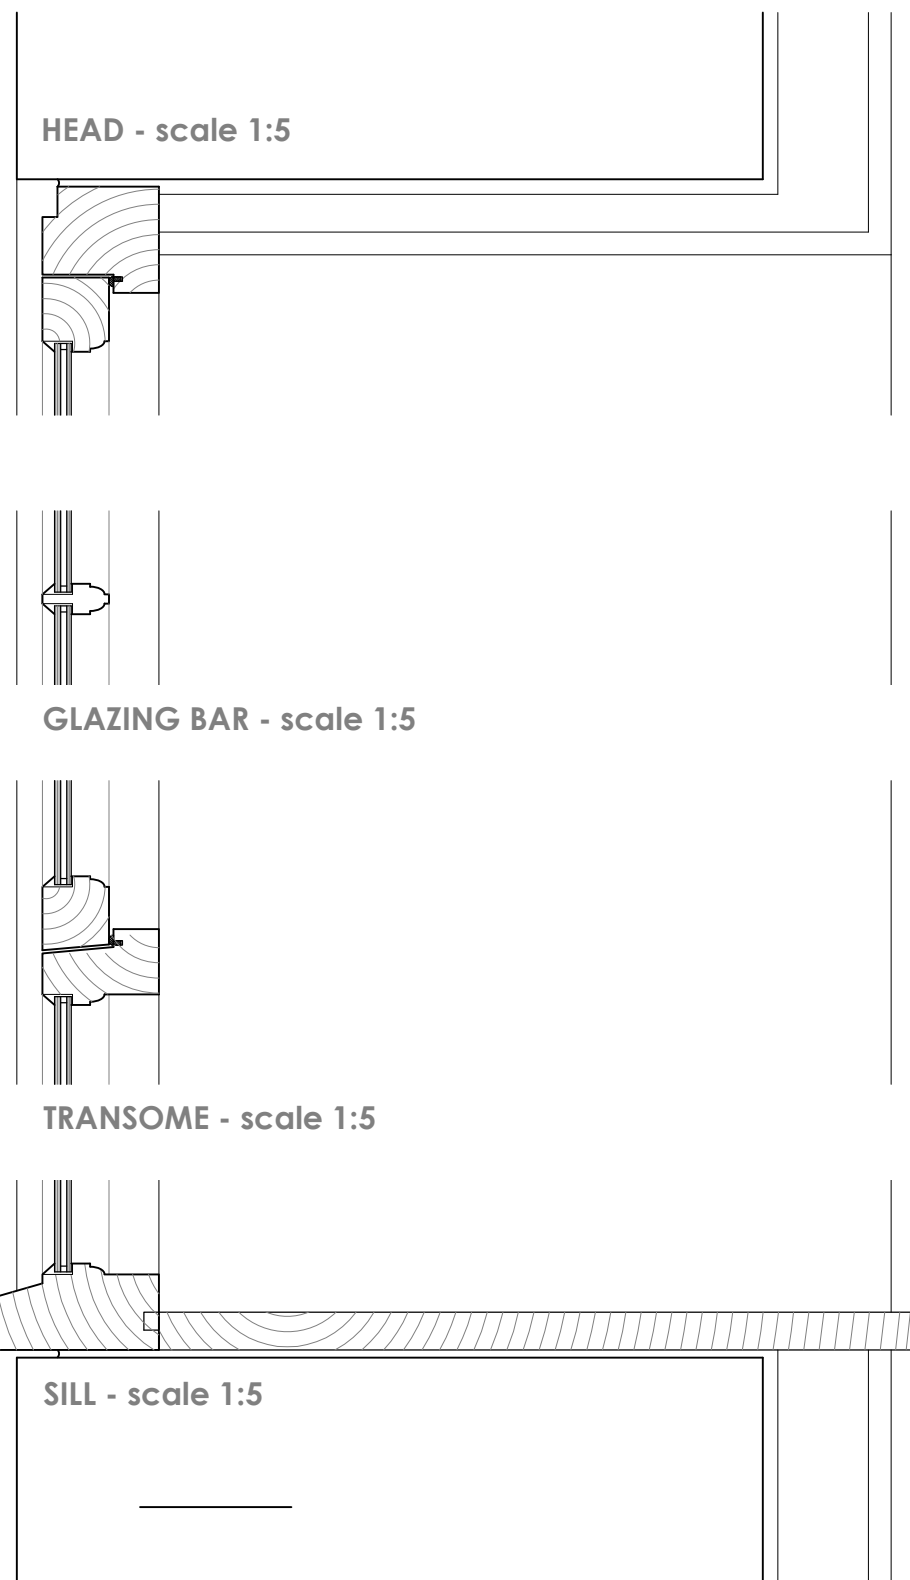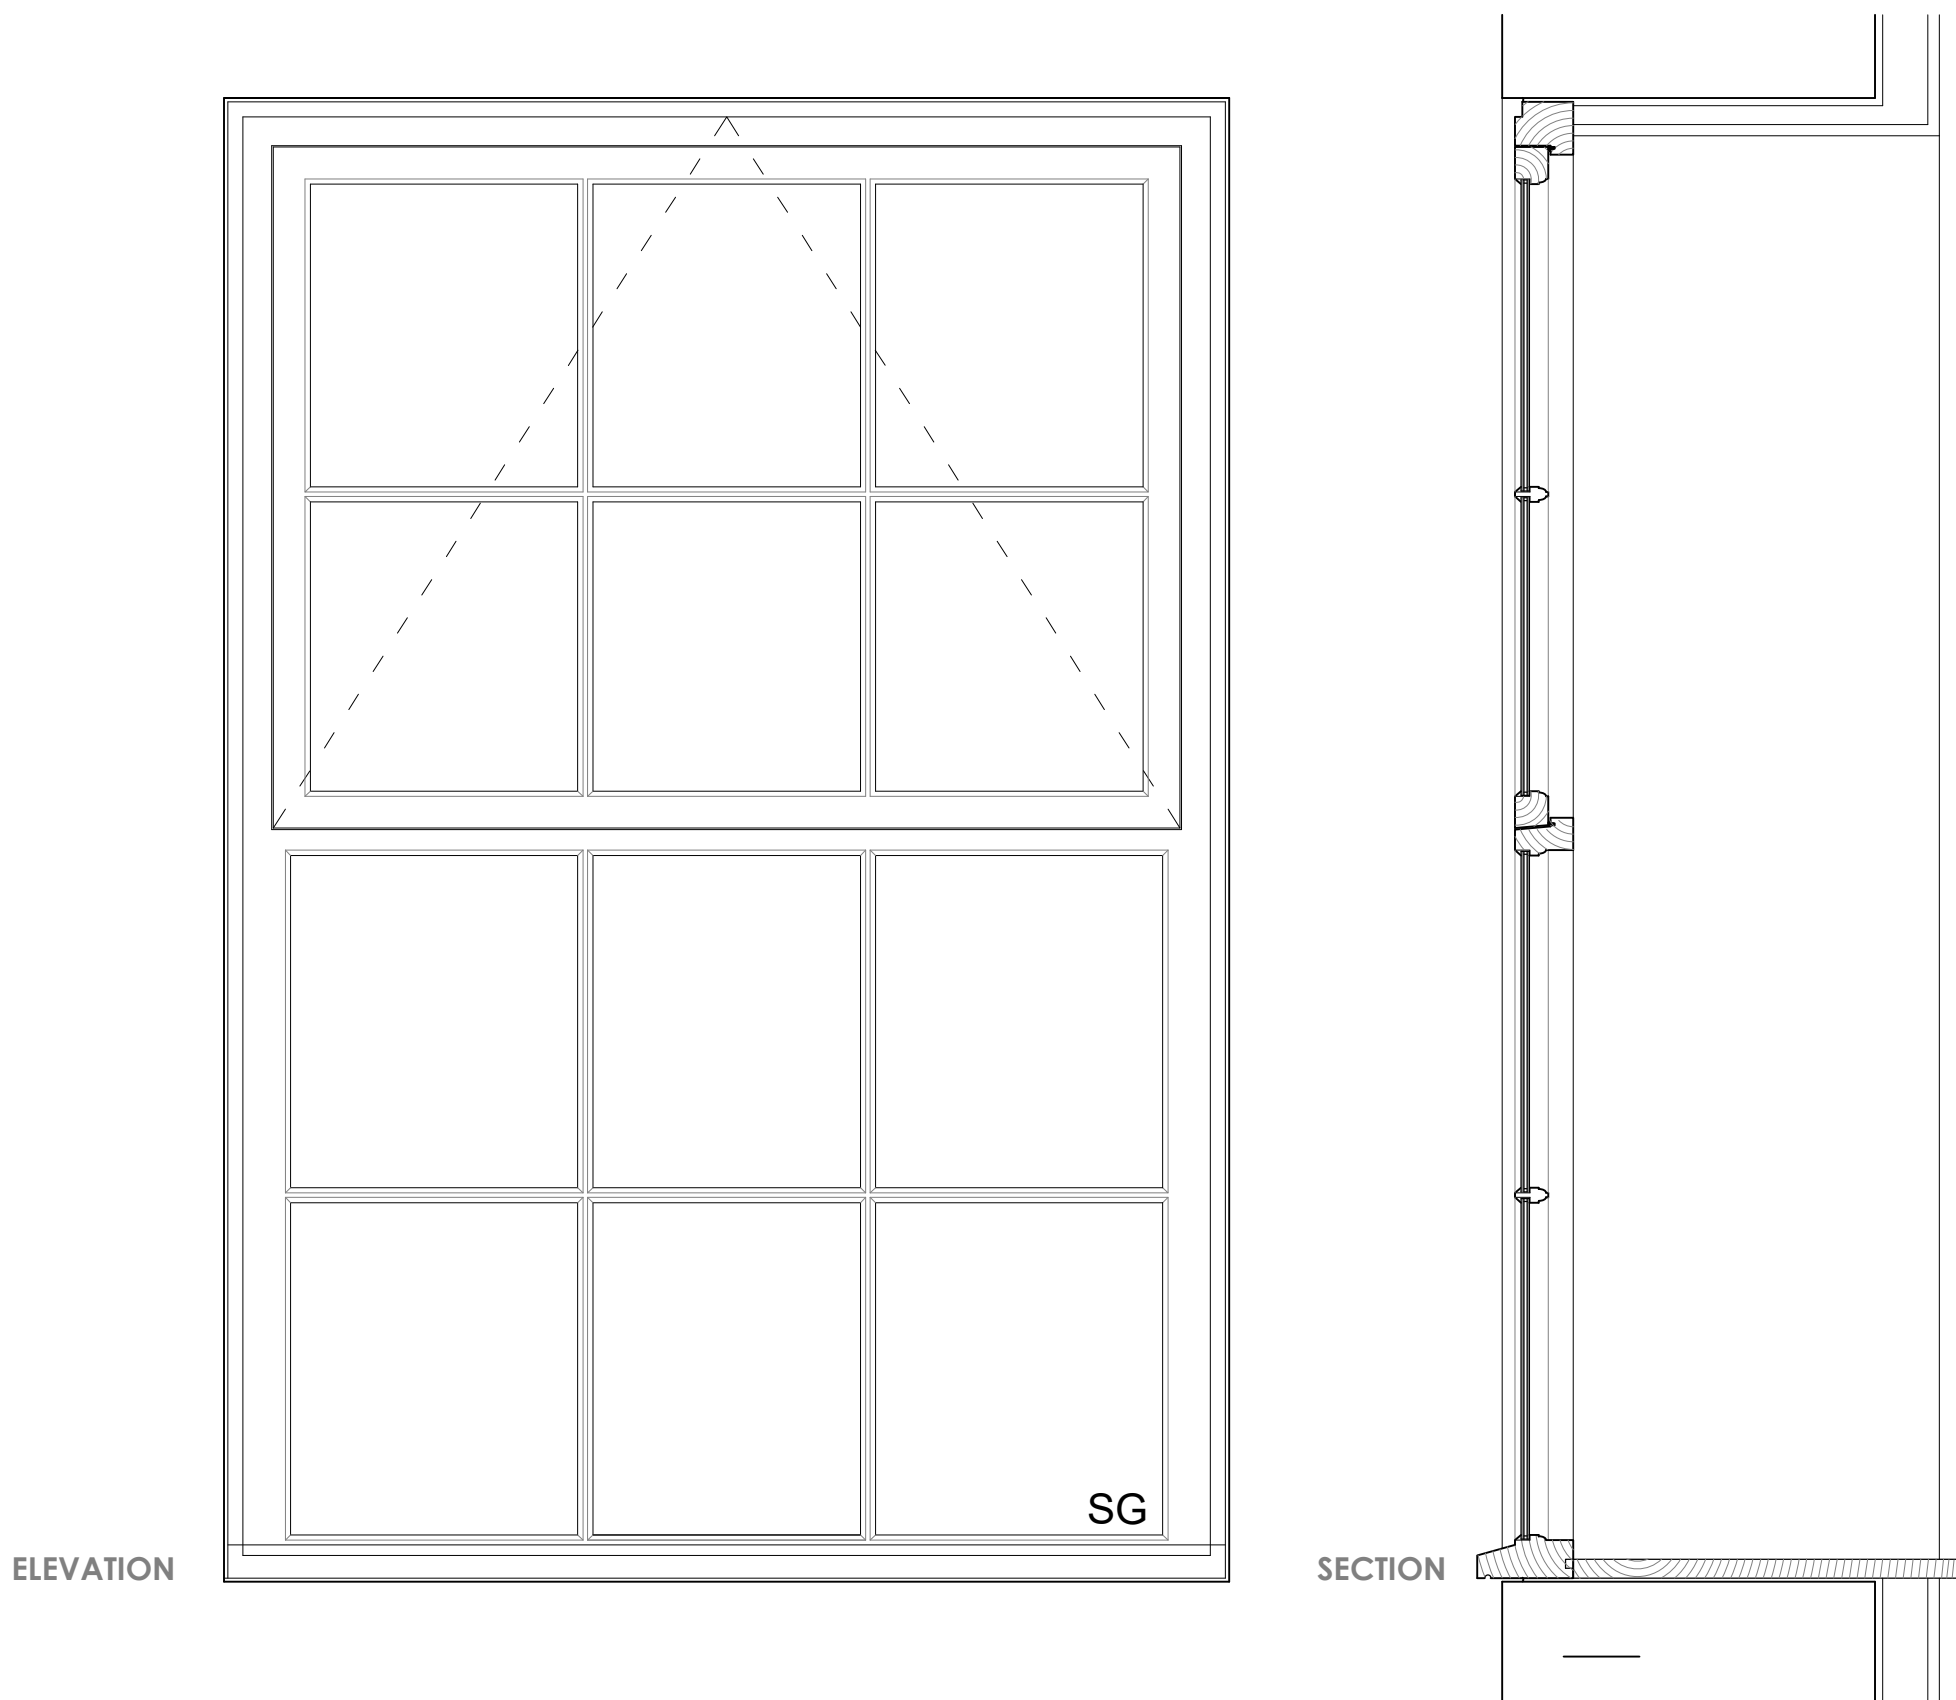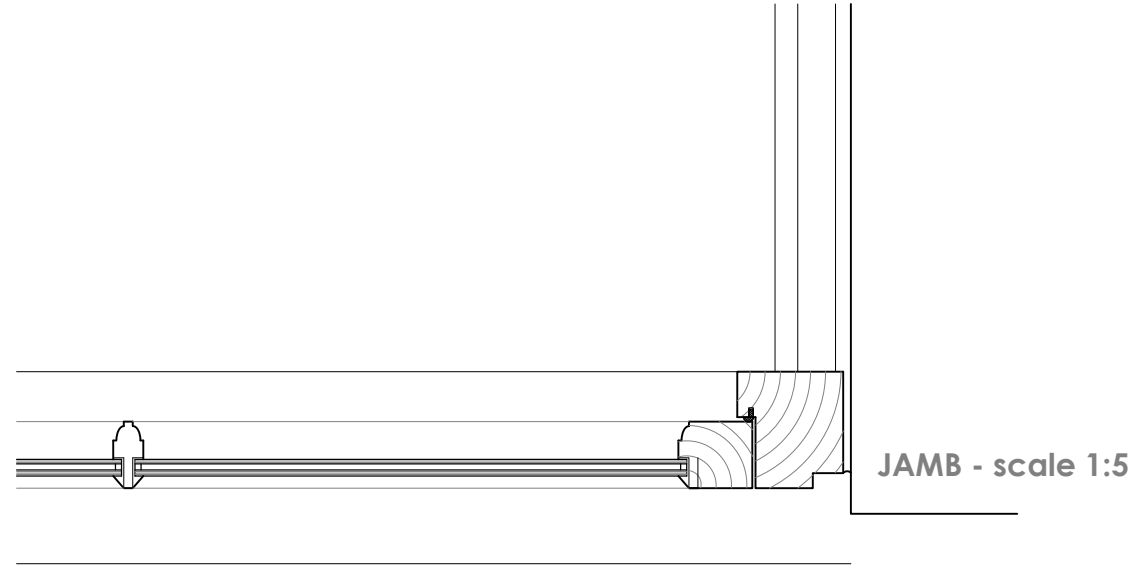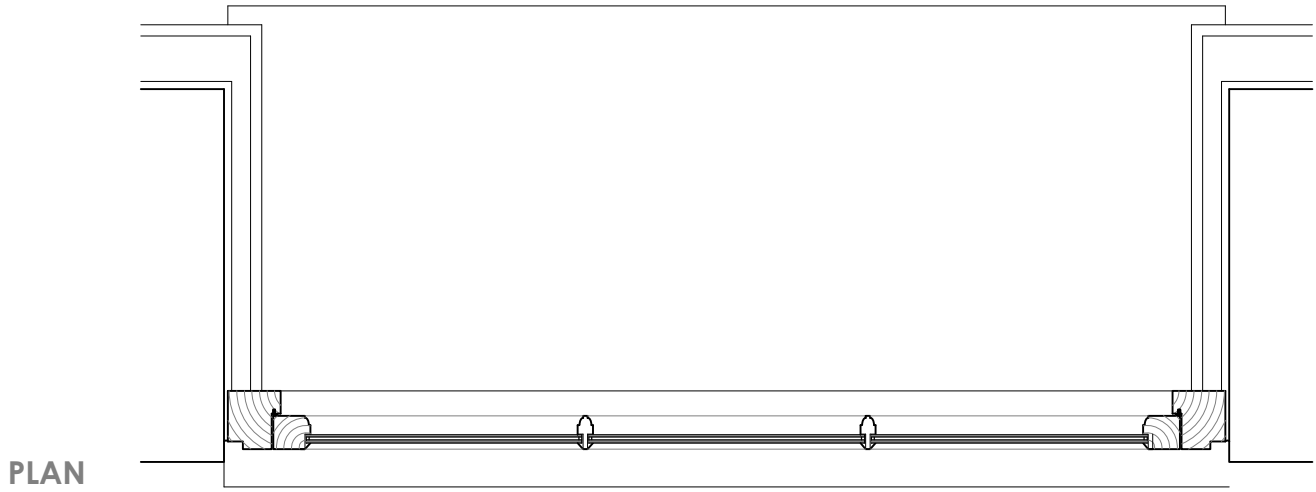

GA TYPICAL TIMBER WINDOWS - scale 1:10

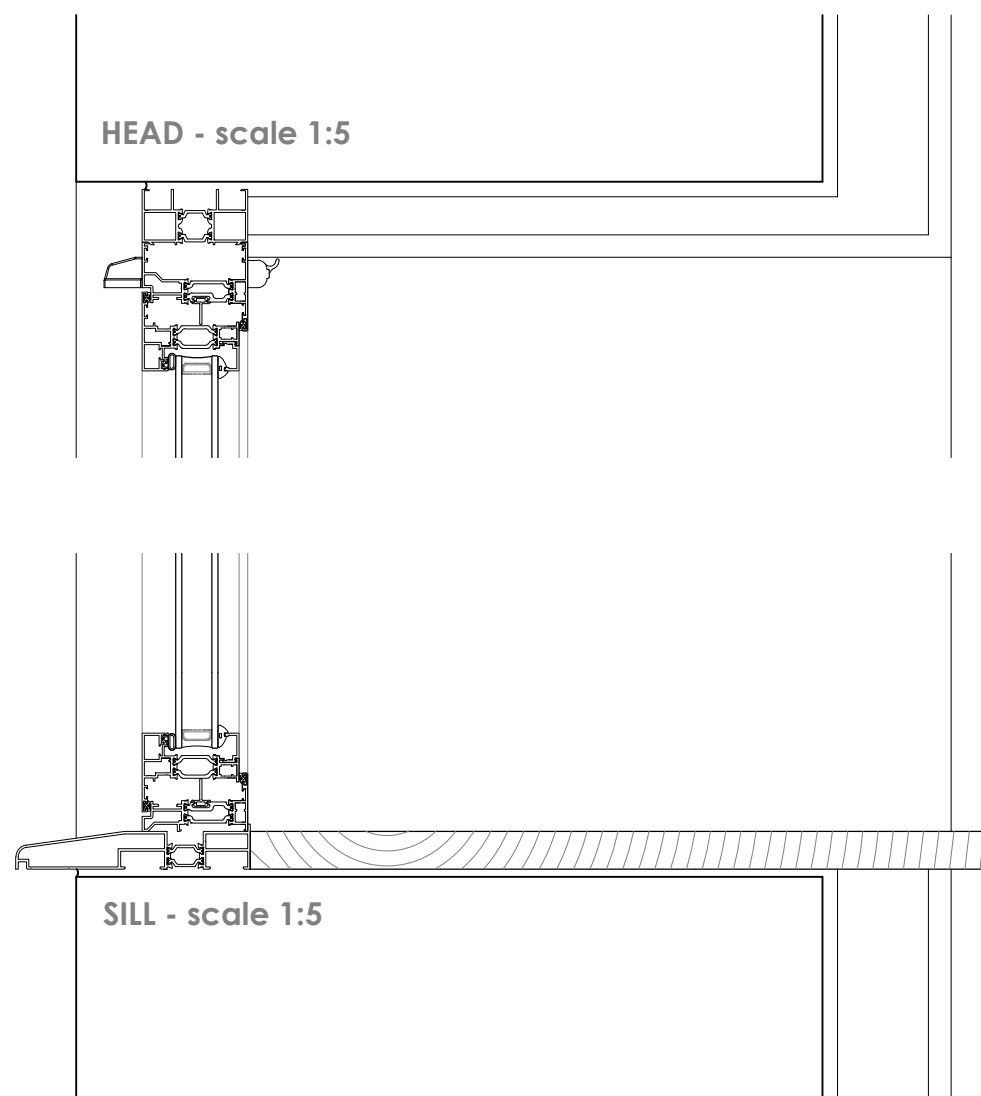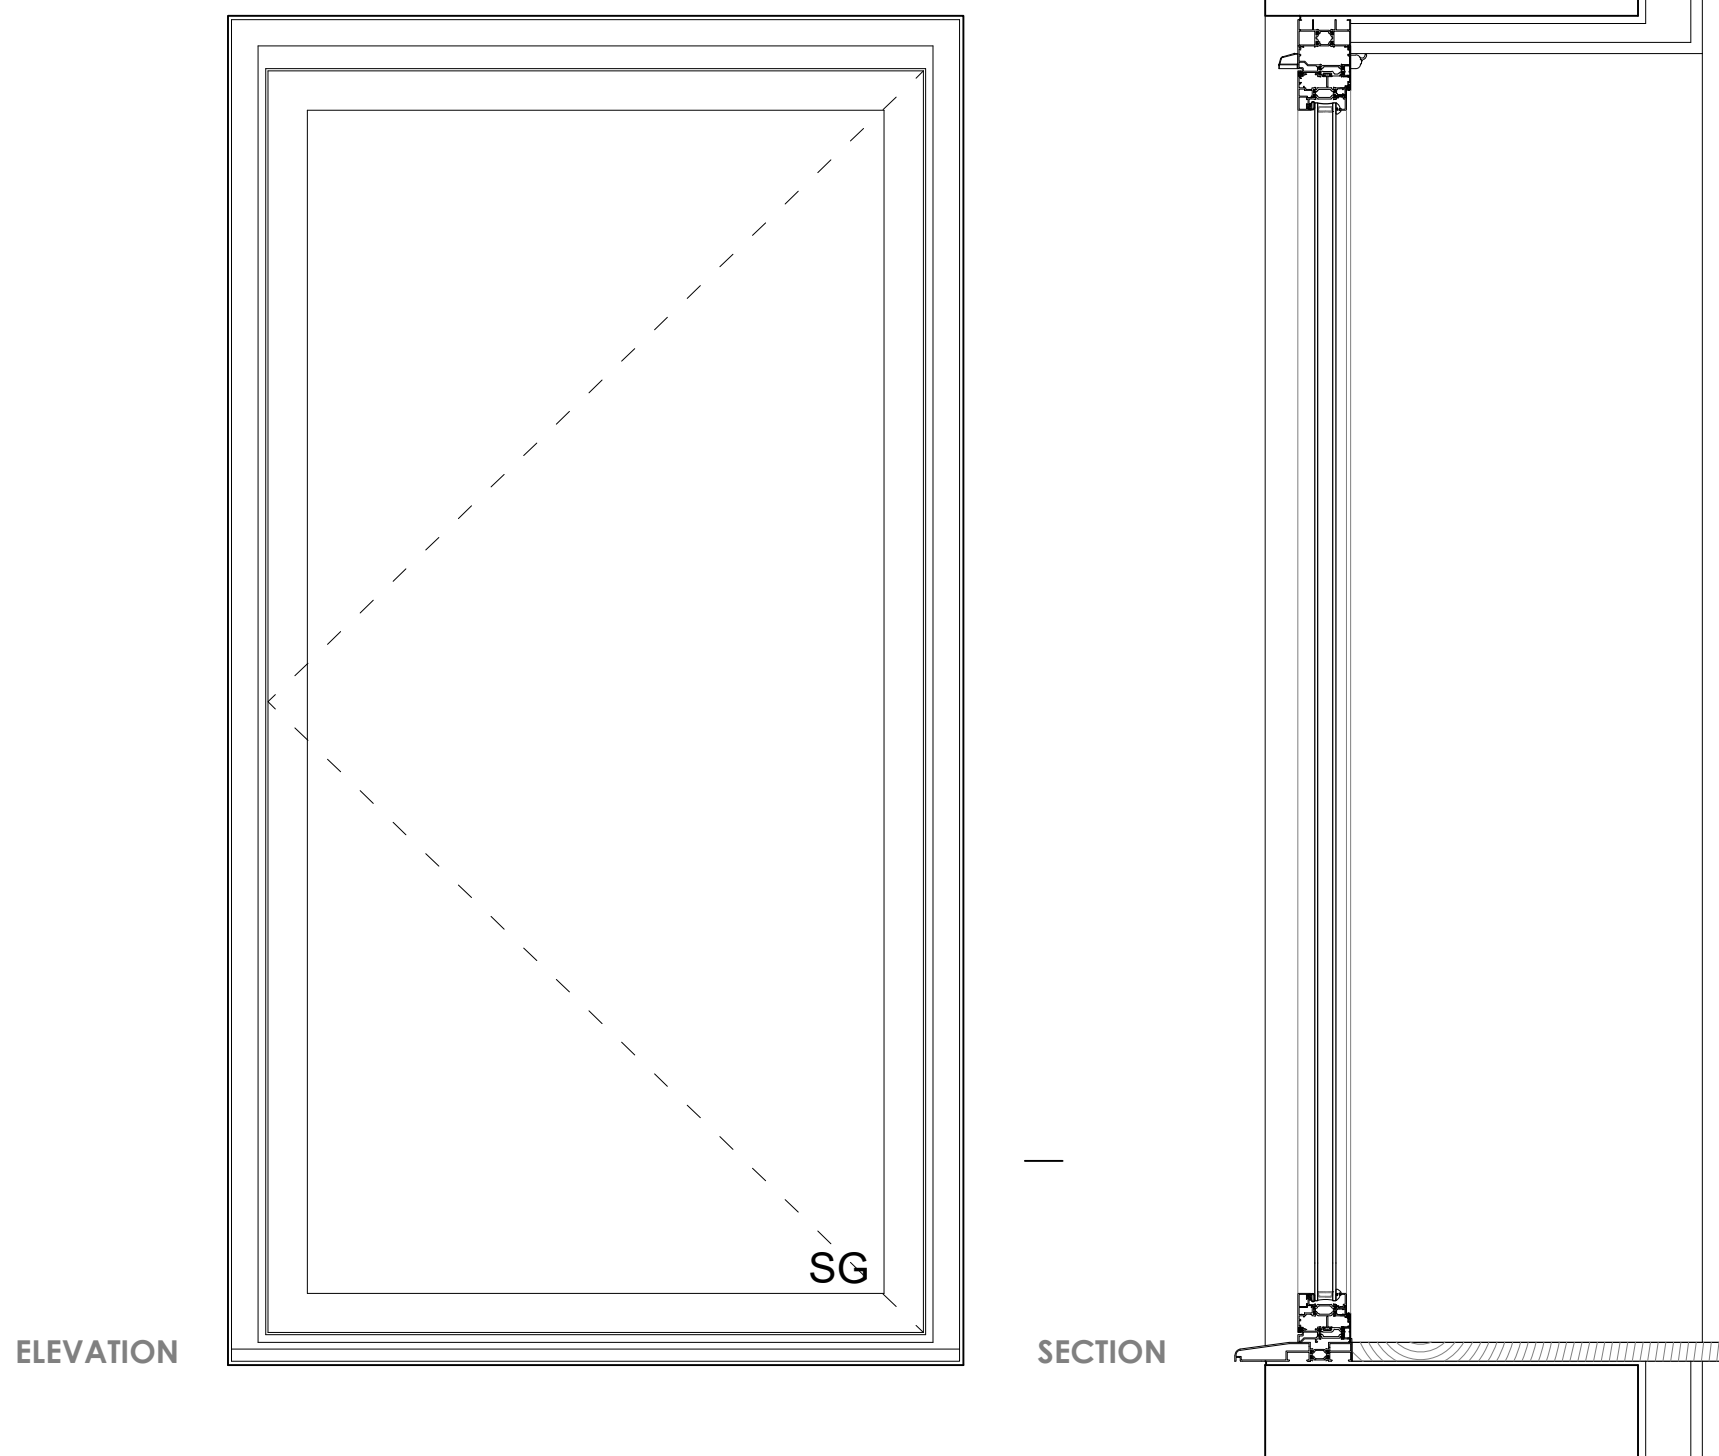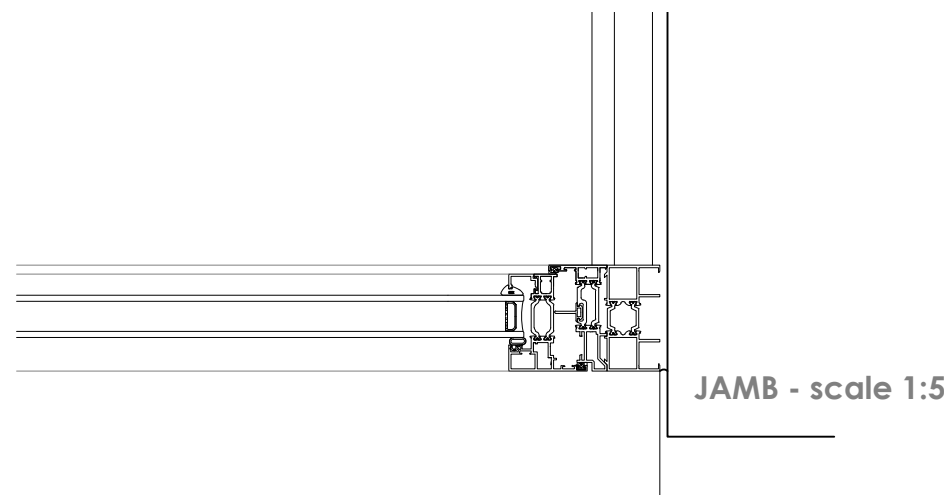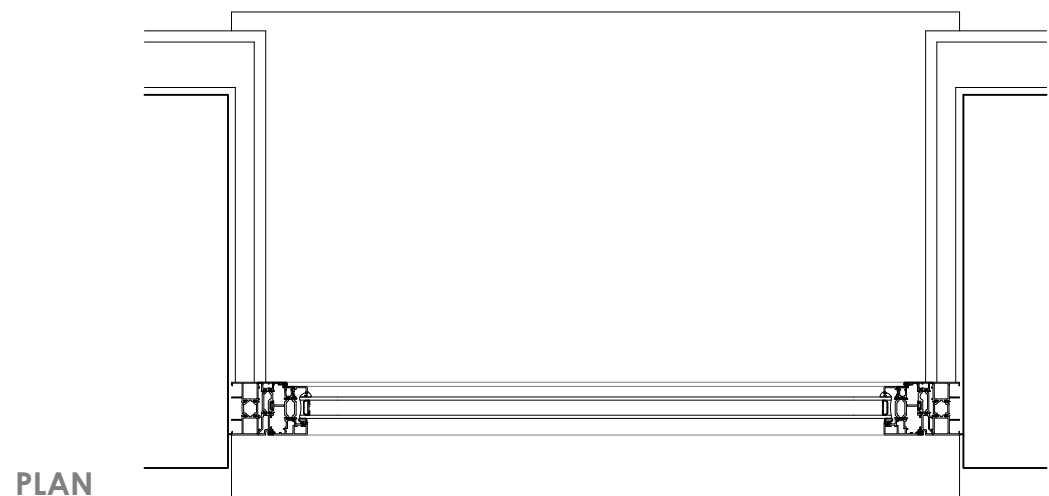

GA TYPICAL ALUMINIUM WINDOWS - scale 1:10