
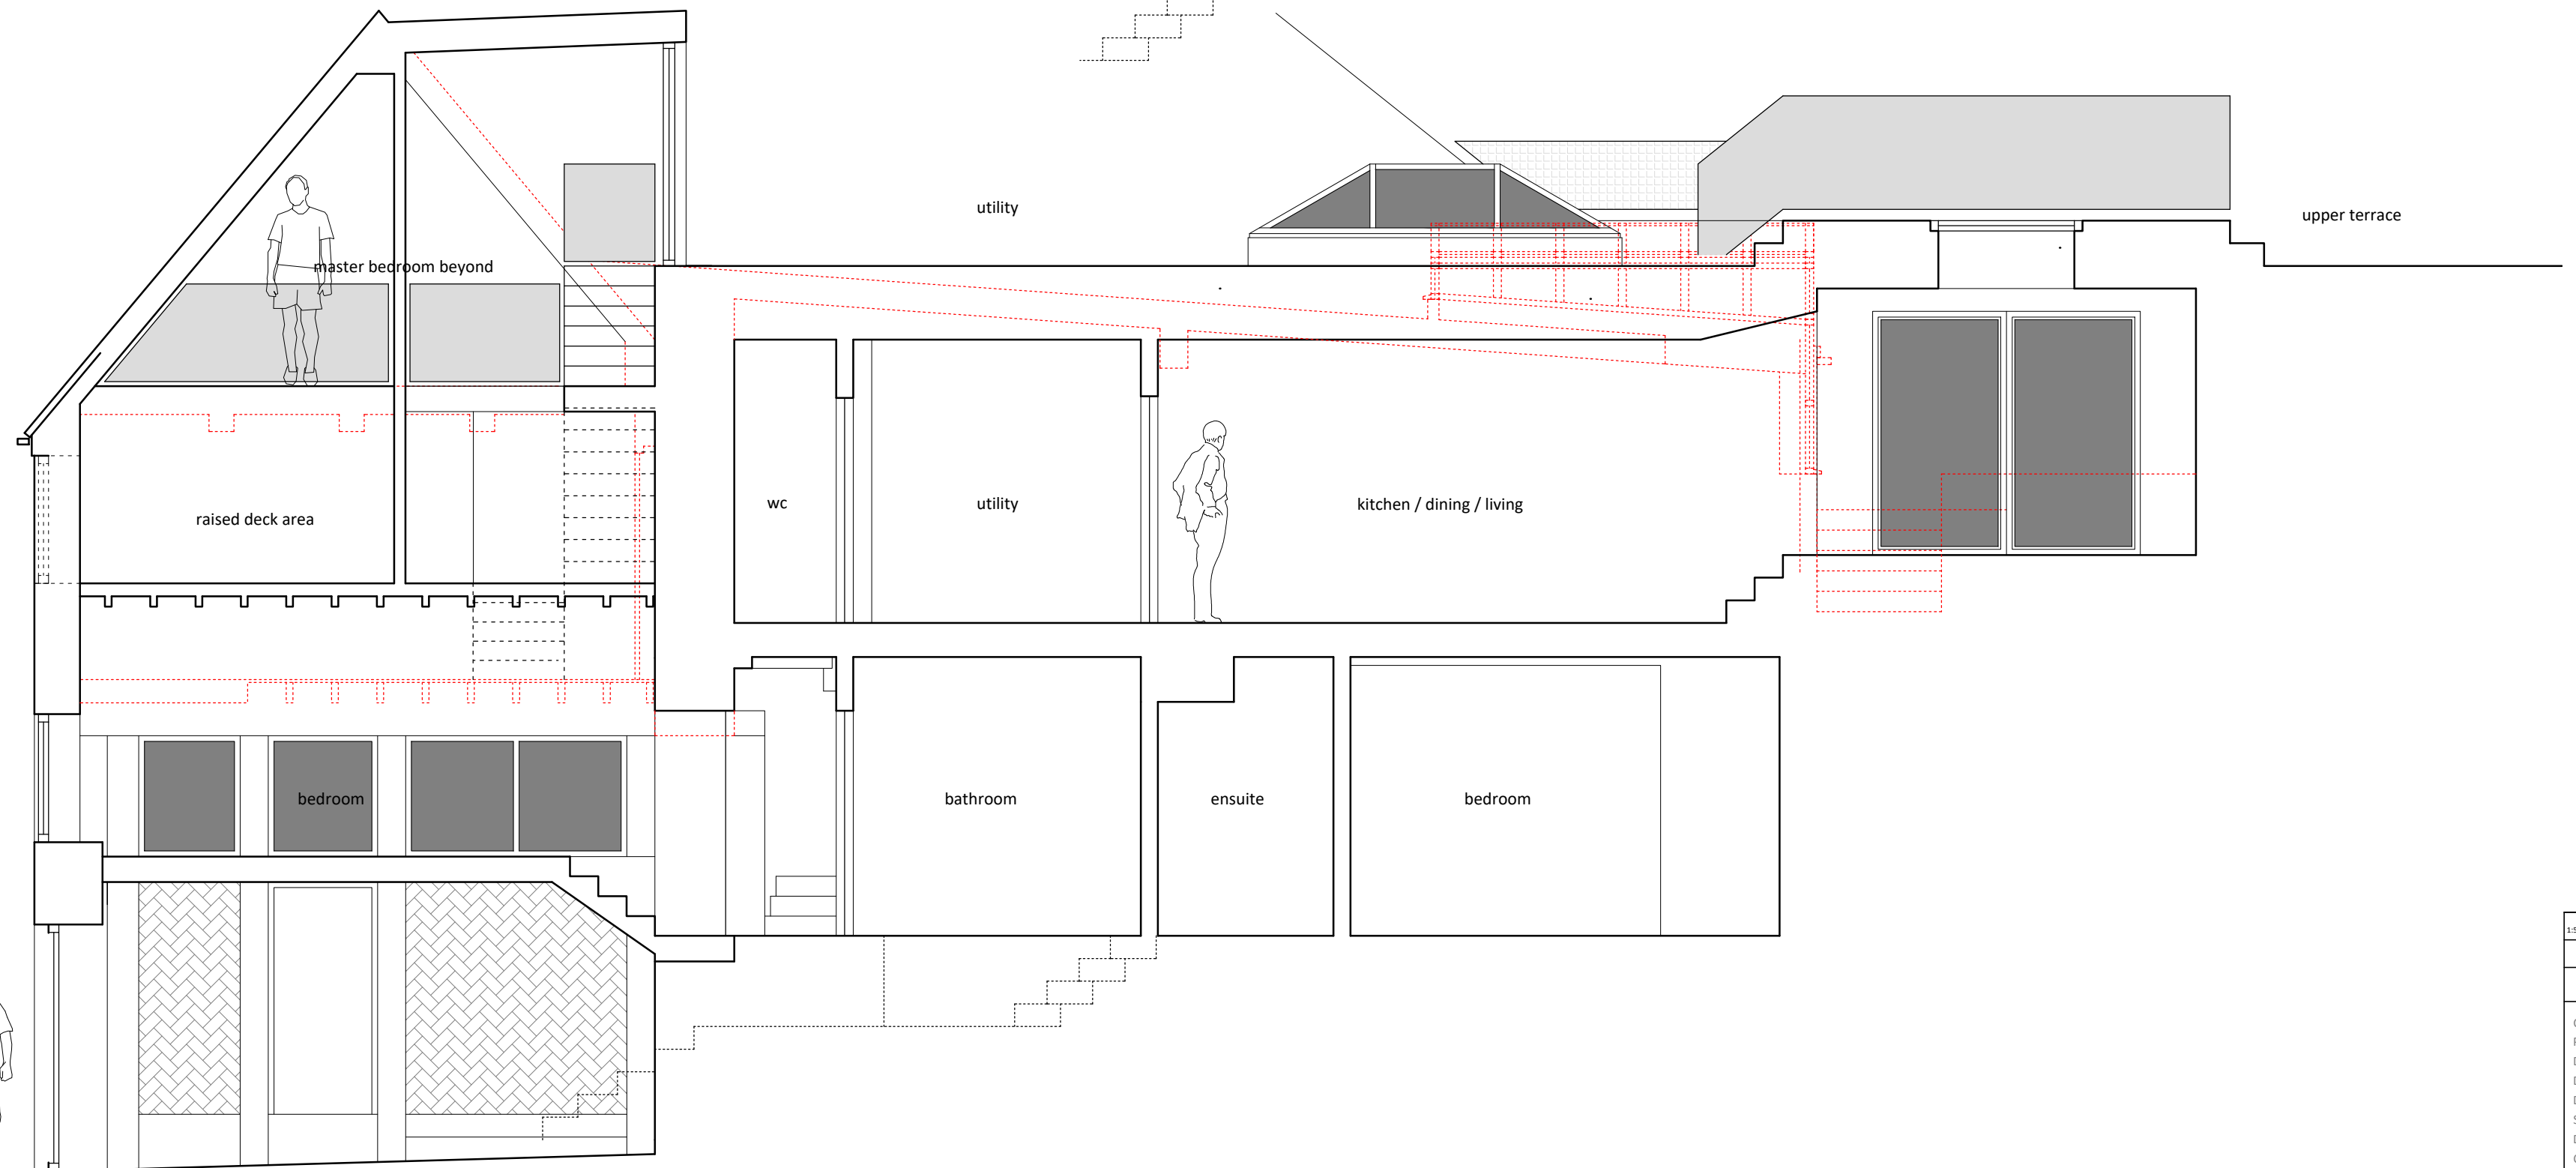


PARTIAL LONG SECTION - scale 1:50

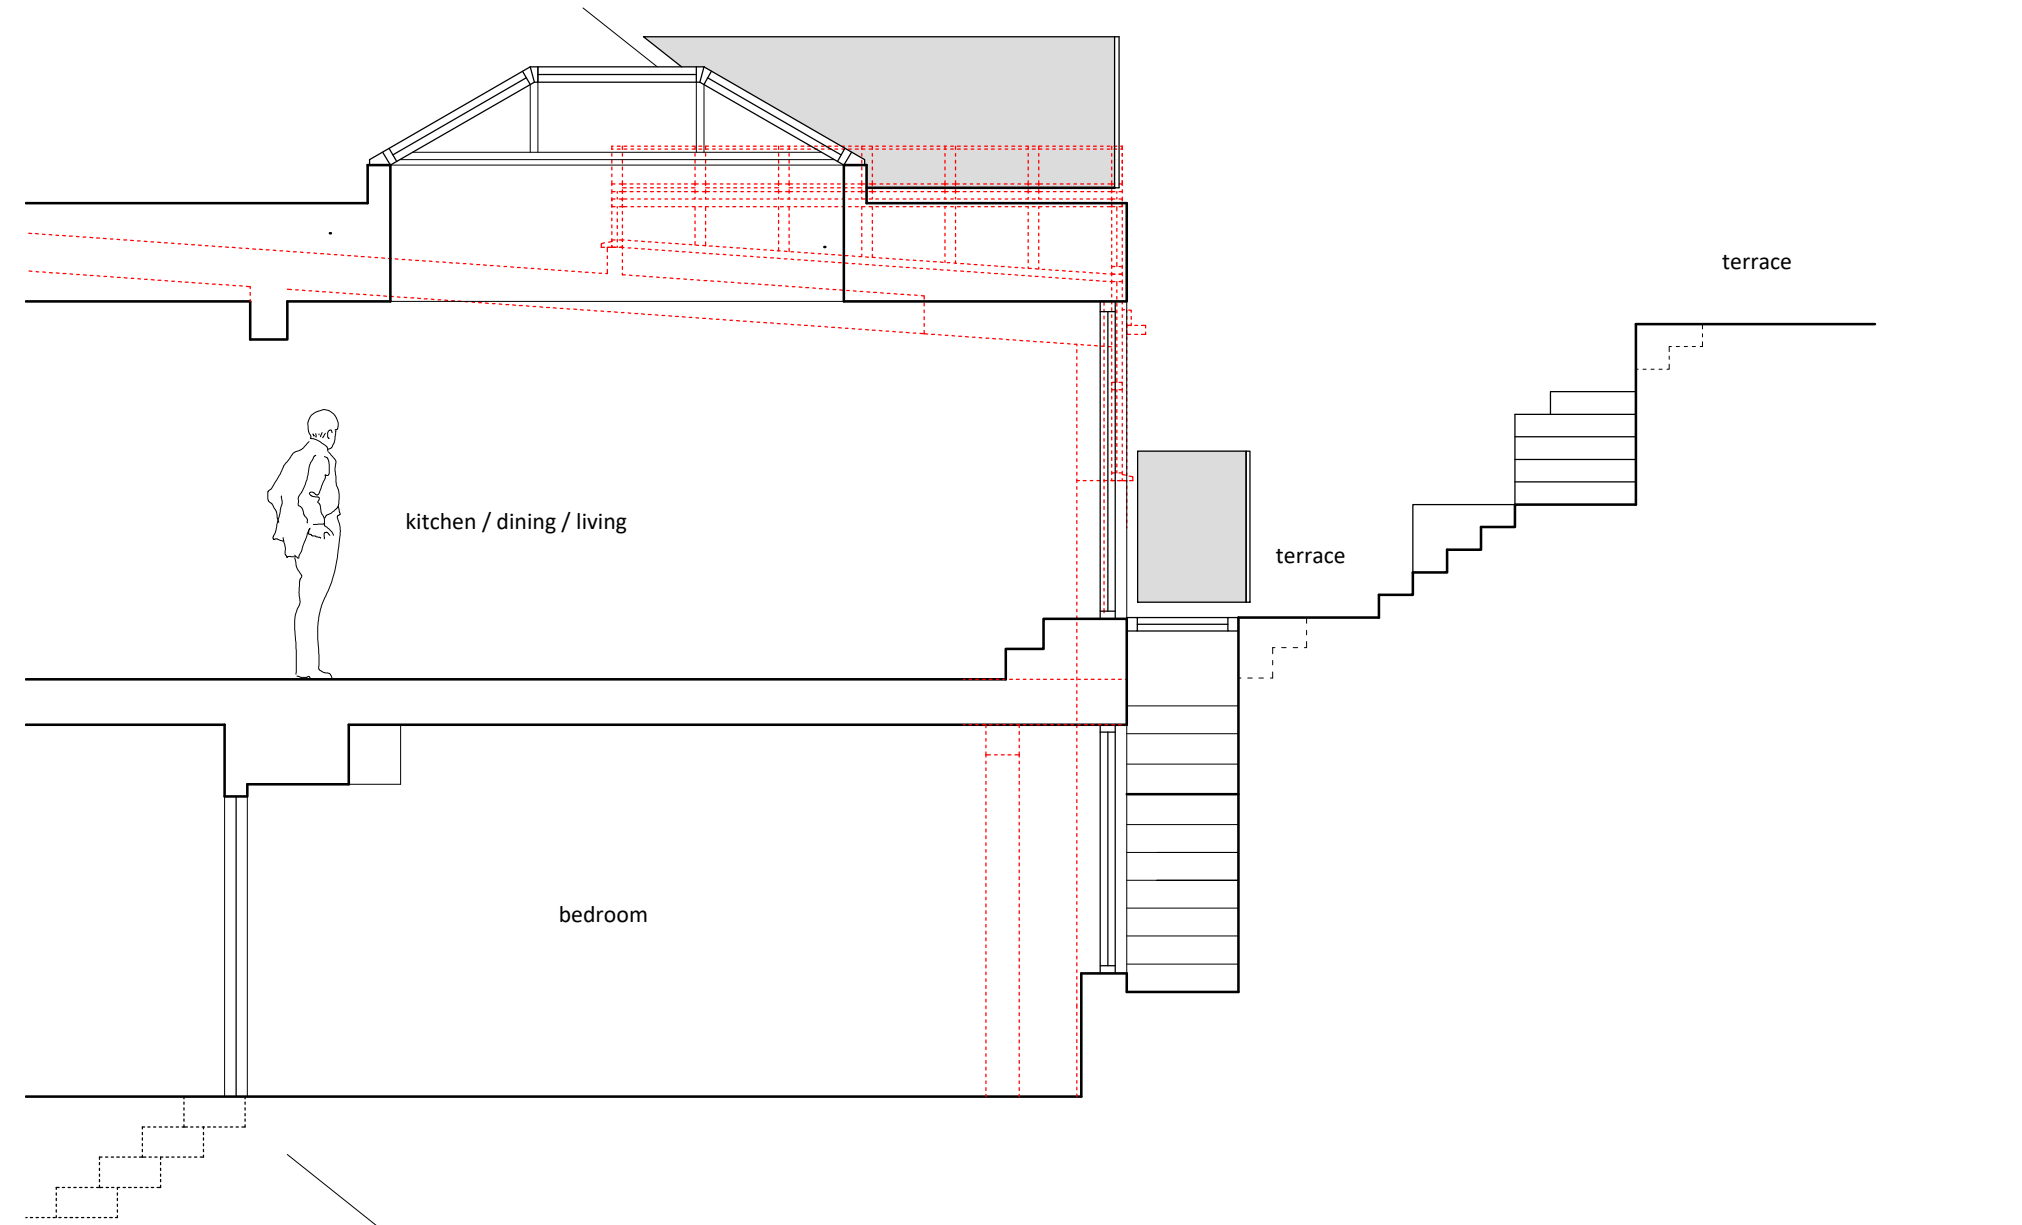

LONG SECTION - scale 1:50

Proposed Drawings - 24 Bridge Street, Bradford On Avon

1:50 0 0.25 0.5 0.75 1.0 1.25

ISSUED FOR PLANNING

CLIENT Ben and Natalie Paddick
PROJECT 24 Bridge Street, BonA
DRWG TITLE Proposed Long Sections
DRWG NO A17 24 14 P05 Rev D
DRAWN NB
SCALE 1:50 @ A2
DATE 08.08.24
CHK'D NB

atelier 17 ltd

© Atelier 17 Ltd, 28 Southleigh, Bradford On Avon, BA15 2EQ
E: mail@atelier17.co.uk V.V: www.atelier17.co.uk T: 07841679591
This drawing is copyright. Only figured dimensions to be used.
Contractors to check all dimensions before proceeding.
All Survey Work undertaken for Planning and Listed Building Purposes Only.