




LEGEND

- 01 - Windows replaced with traditionally detailed 6 over 6 casement windows ,timber, painted white
- 02 - Modern windows replaced with traditionally detailed 6 part casement windows ,timber, painted white
- 03 - Modern windows replaced with traditionally detailed paired 9 part casement windows, timber, painted white
- 17 - Existing entry doors to be un-hung, stripped back, repaired and made ready for automation. all timber to be repainted along with all associated metalwork

STREET (NORTH) ELEVATION - scale 1:50

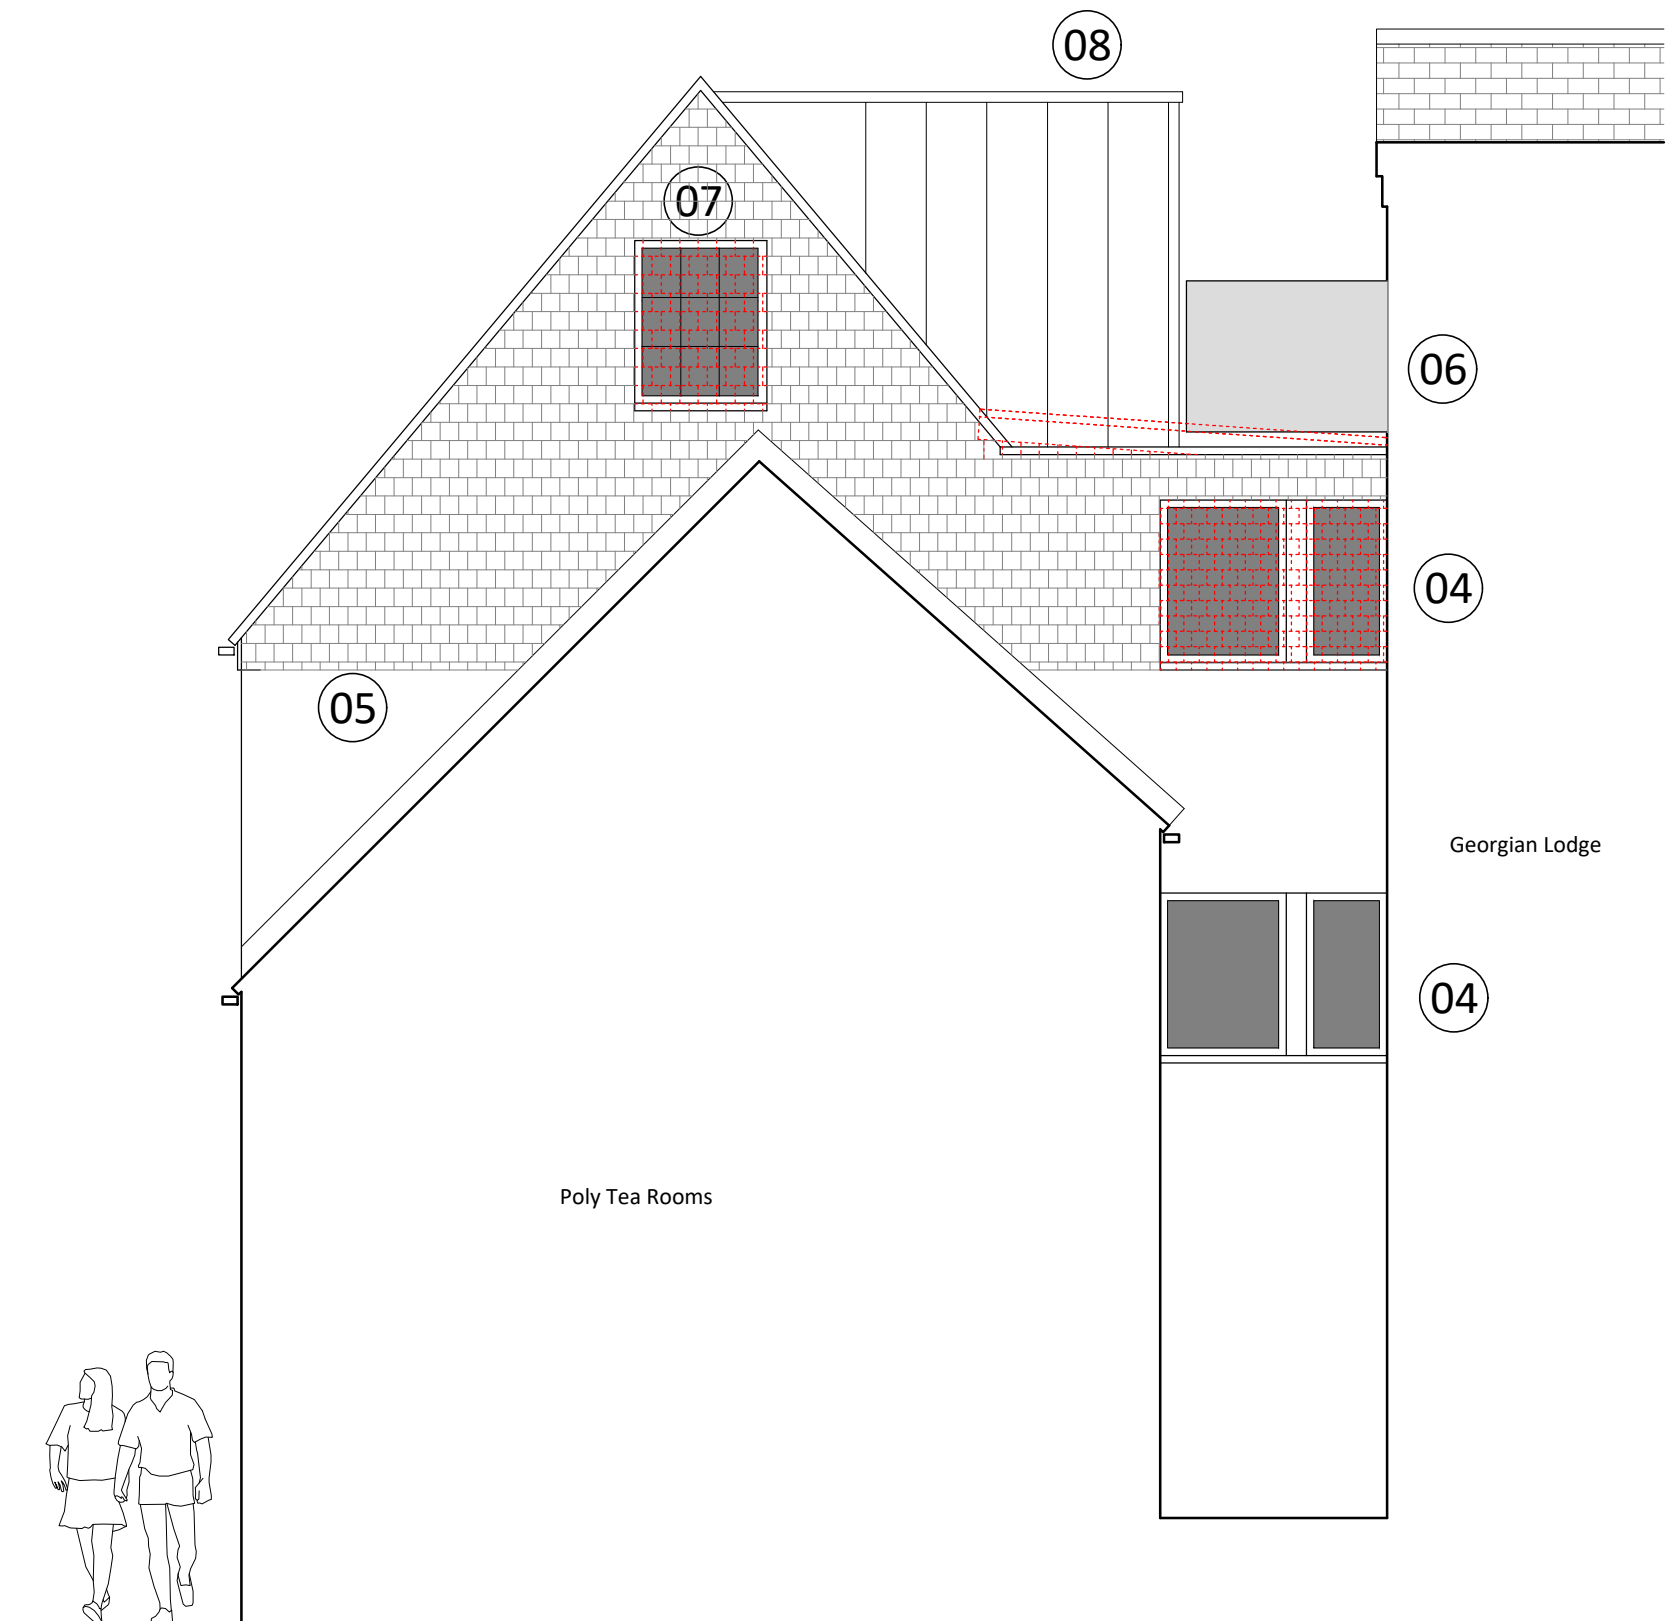

LEGEND

- 04 - Existing windows to be replaced - slim aluminium frames, colour tbc
- 05 - Existing tile hanging removed and timber framework below repaired and insulated. Overclad in new clay plain tiles
- 06 - Accessible roof terrace with balustrade surround (to detail)
- 07 - Create New window. Install traditionally detailed fixed casement window, timber, painted white.
- 08 - New timber frame dormer cheeks overclad in aluminum cladding

SIDE (WEST) ELEVATION - scale 1:50