


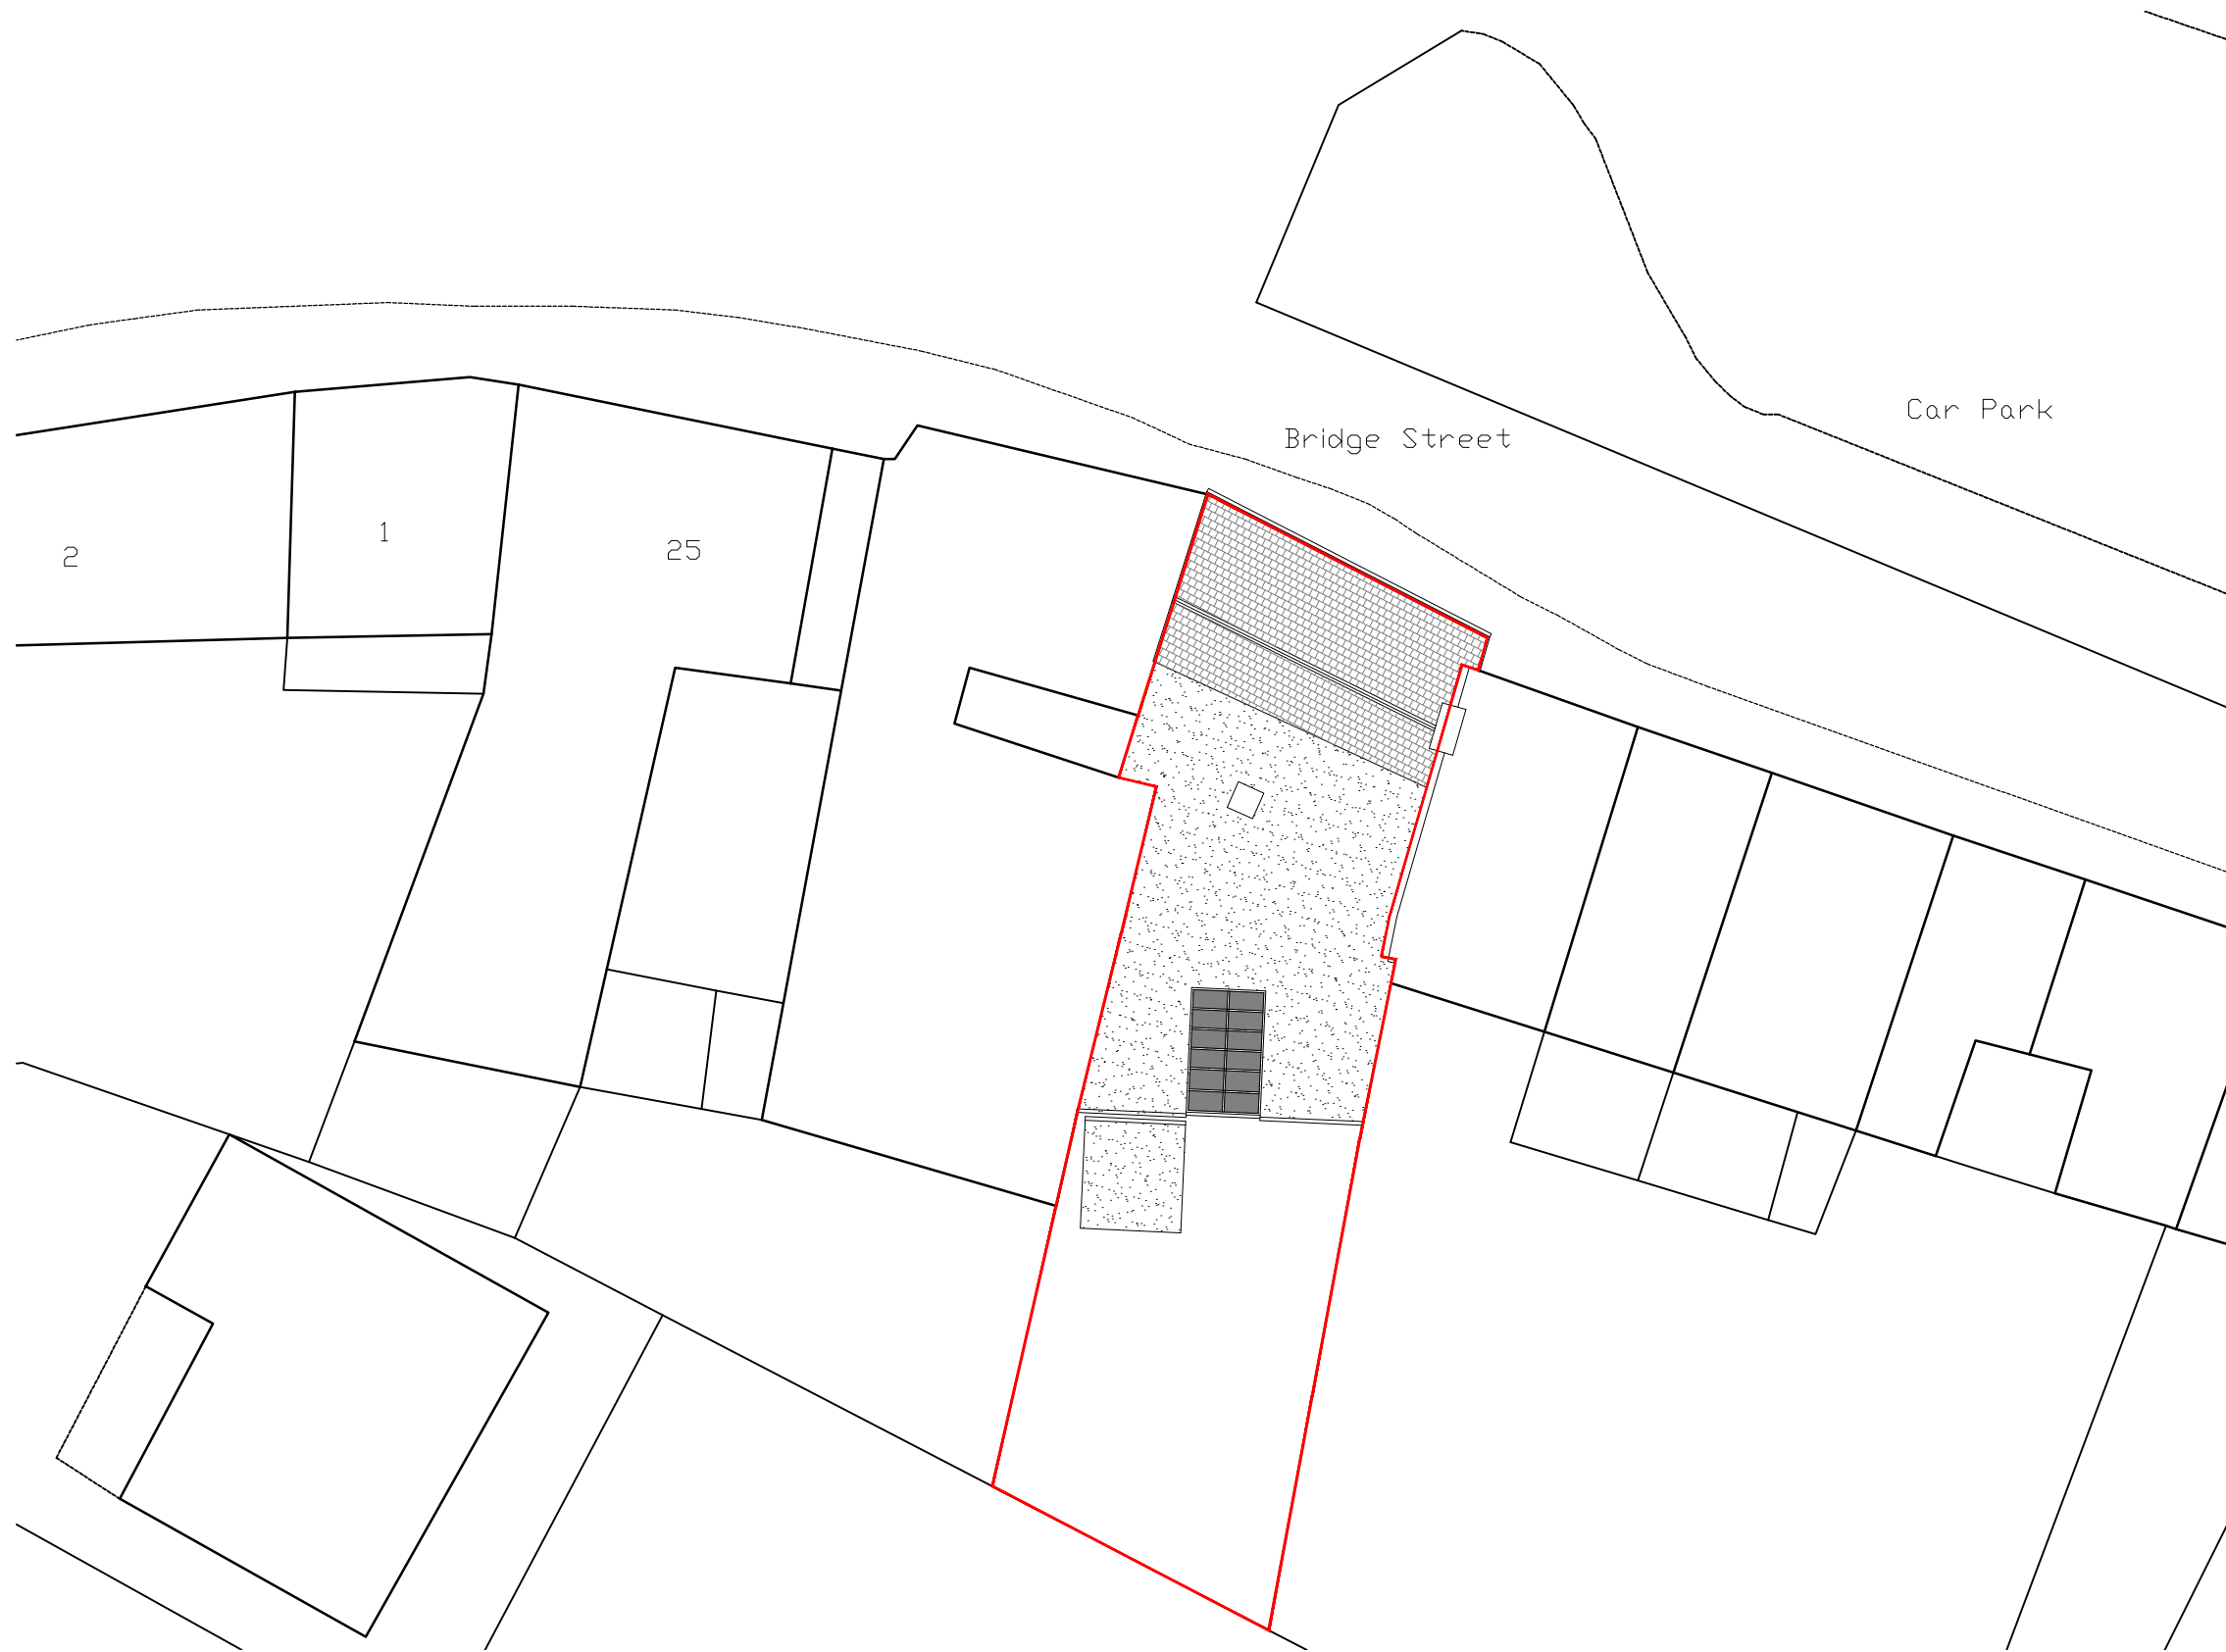

BLOCK PLAN - scale 1:200

Existing Drawings - 24 Bridge Street, Bradford On Avon

1:200

0

1.0

2.0

3.0

4.0

5.0

ISSUED FOR PLANNING

CLIENT

Ben and Natalie Paddick

PROJECT

Boon Temple, BonA

DRWG TITLE

Existing Block Plan

DRWG NO

A17 24 14 S02

DRAWN

NB

SCALE

1:200 @ A3

DATE

15.08.24

CHK'D

NB

atelier 17 ltd

Atelier 17 Ltd, 28 Southleigh, Bradford On Avon, BA15 2EQ

nigel.a.w.bedford@gmail.com

www.atelier17.co.uk

07841679591

This drawing is copyright. Only figured dimensions to be used.

Contractors to check all dimensions before proceeding

All Survey Work undertaken for Planning and Listed Building Purposes Only.