


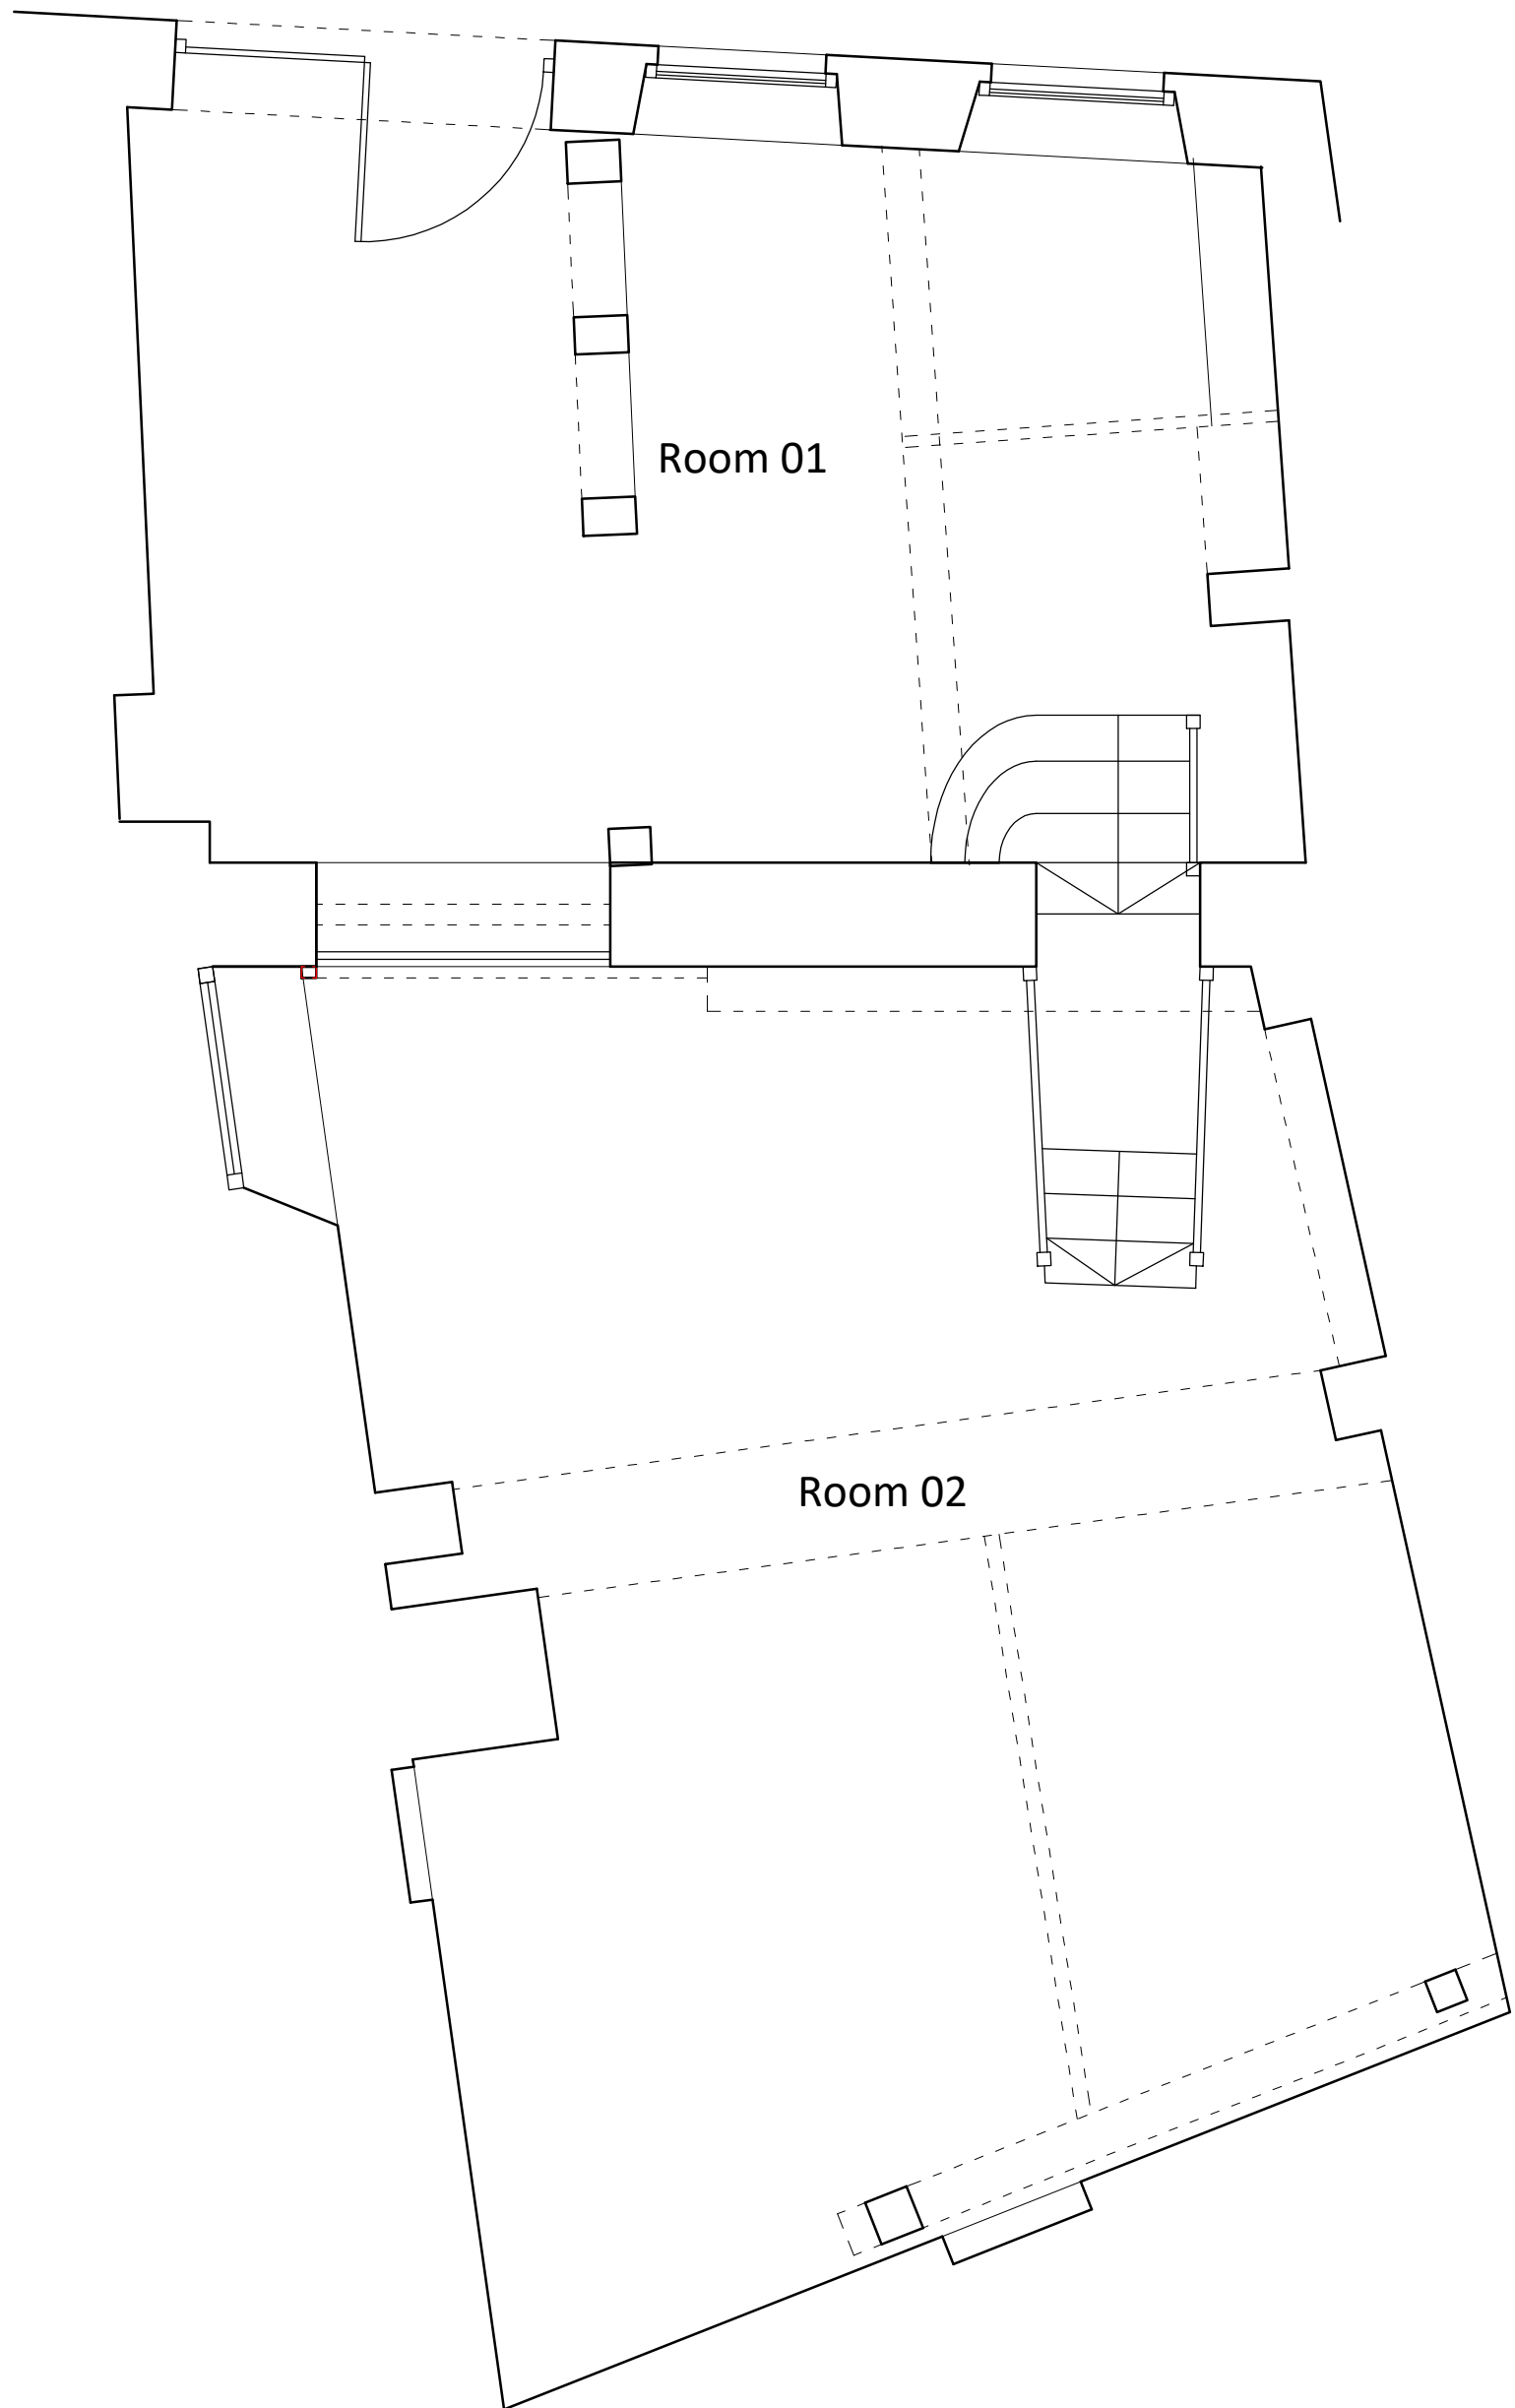

LOWER LEVEL PLAN - scale 1:50

Existing Drawings - 24 Bridge Street, Bradford On Avon

1:50

00.250.50.751.01.25

ISSUED FOR PLANNING

CLIENT

Ben and Natalie Paddick

PROJECT

24 Bridge Street, BonA

DRWG TITLE

Lower Level Plan

DRWG NO

A17 24 14 S03

DRAWN

NB

SCALE

1:50 @ A3

DATE

15.08.24

CHK'D

NB

atelier 17 ltd

Atelier 17 Ltd, 28 Southleigh, Bradford On Avon, BA15 2EQ

©nigel.a.w.bedford@gmail.com

VVwww.atelier17.co.uk

T07841679591

This drawing is copyright. Only figured dimensions to be used.

Contractors to check all dimensions before proceeding

All Survey Work undertaken for Planning and Listed Building Purposes Only.