


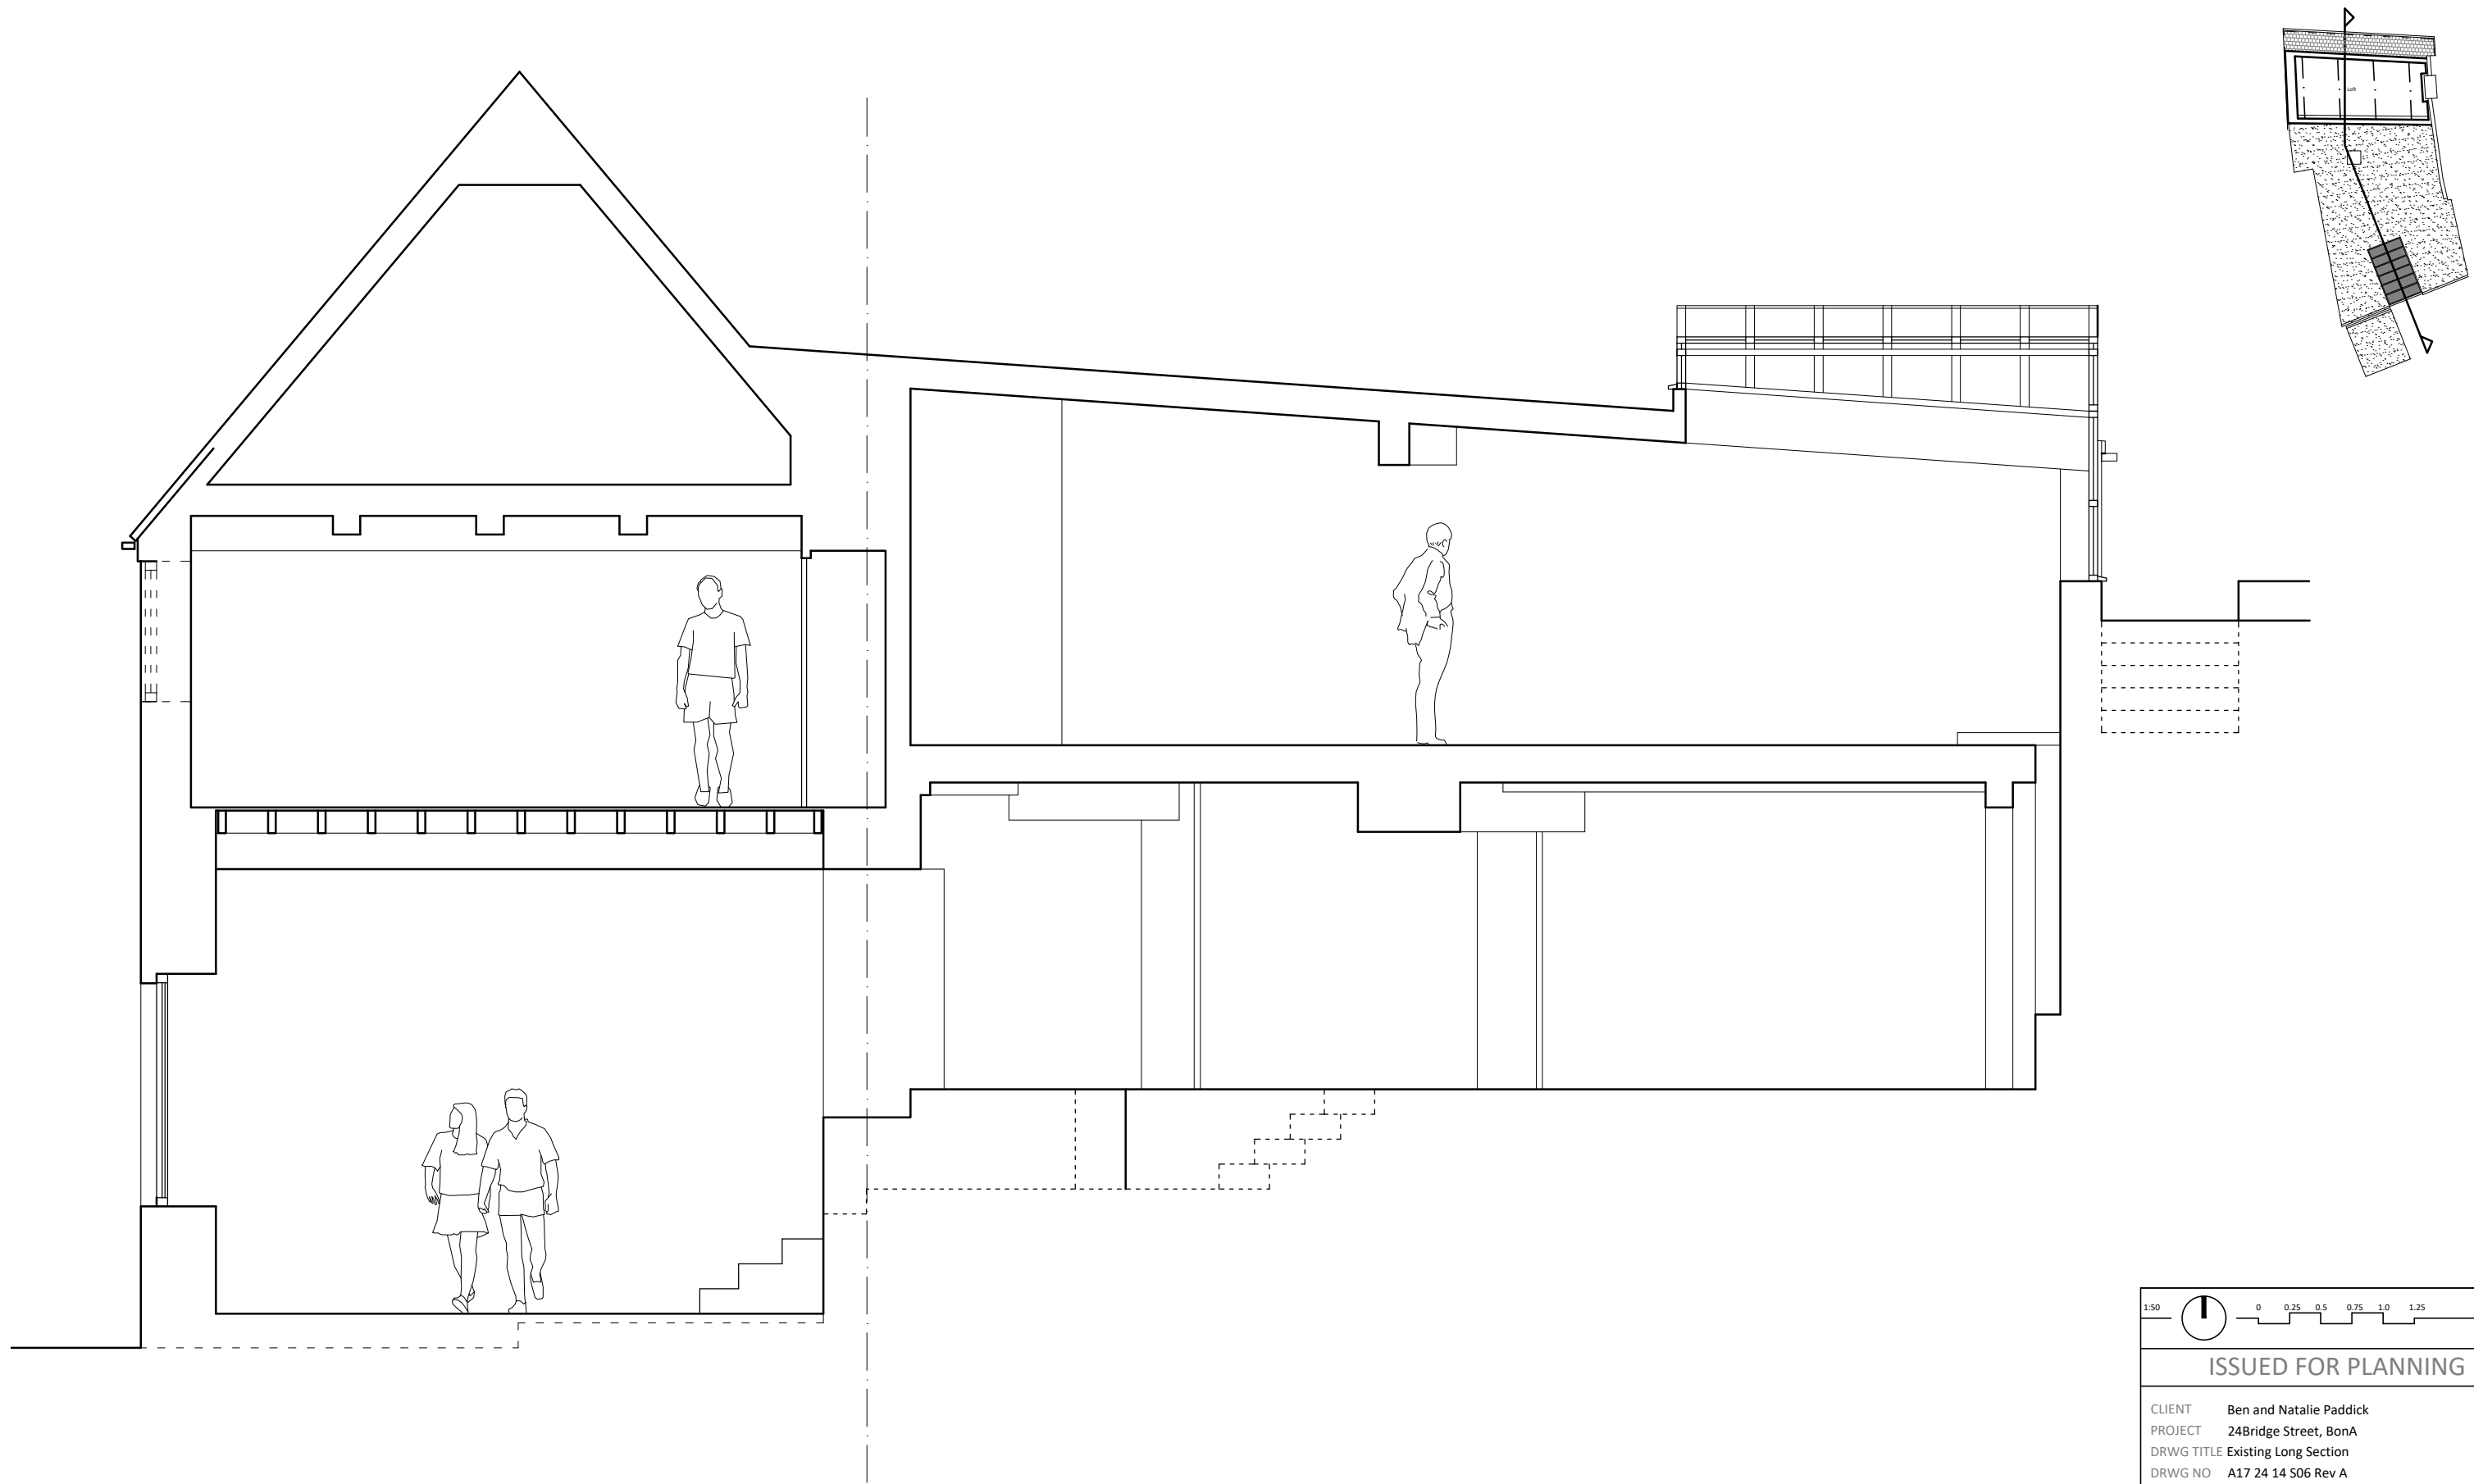

LONG SECTION - scale 1:50

Existing Drawings - 24 Bridge Street, Bradford On Avon

1:50

00.250.50.751.01.25

ISSUED FOR PLANNING

CLIENT	Ben and Natalie Paddick
PROJECT	24Bridge Street, BonA
DRWG TITLE	Existing Long Section
DRWG NO	A17 24 14 S06 Rev A
DRAWN	NB
SCALE	1:50 @ A3
DATE	15.08.24
CHK'D	NB

atelier 17 ltd

Atelier 17 Ltd, 28 Southleigh, Bradford On Avon, BA15 2EQ

nigel.a.w.bedford@gmail.com www.atelier17.co.uk 07841679591

This drawing is copyright. Only figured dimensions to be used.

Contractors to check all dimensions before proceeding

All Survey Work undertaken for Planning and Listed Building Purposes Only.