

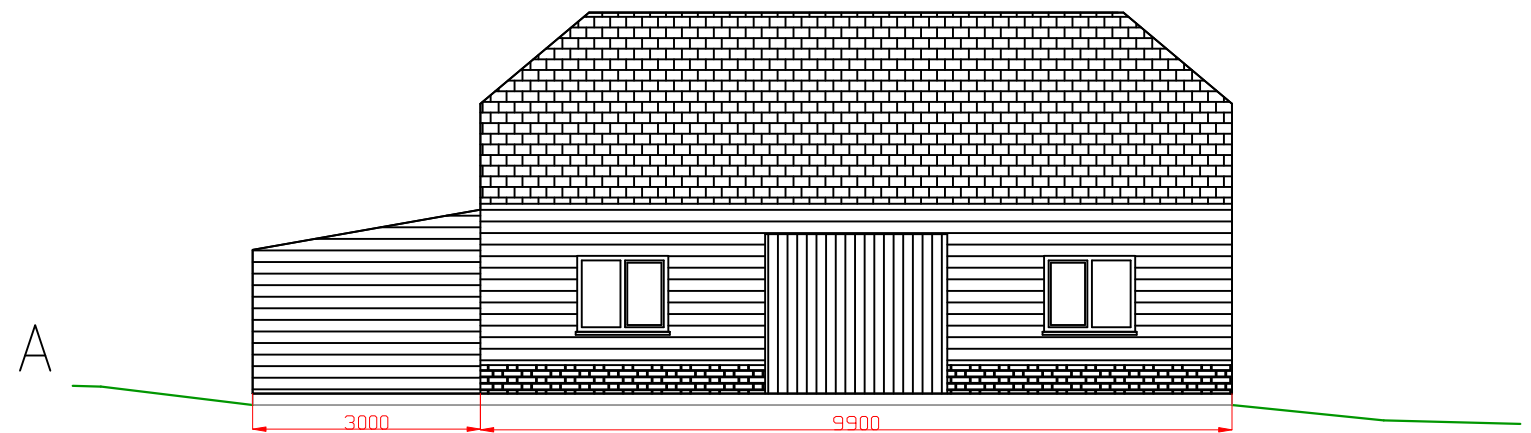


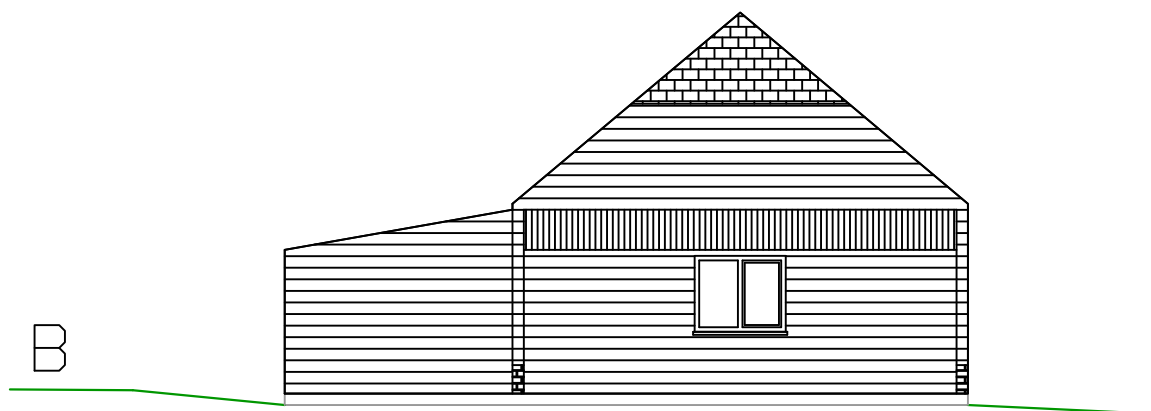

FFL = 50.00 +/- 200mm

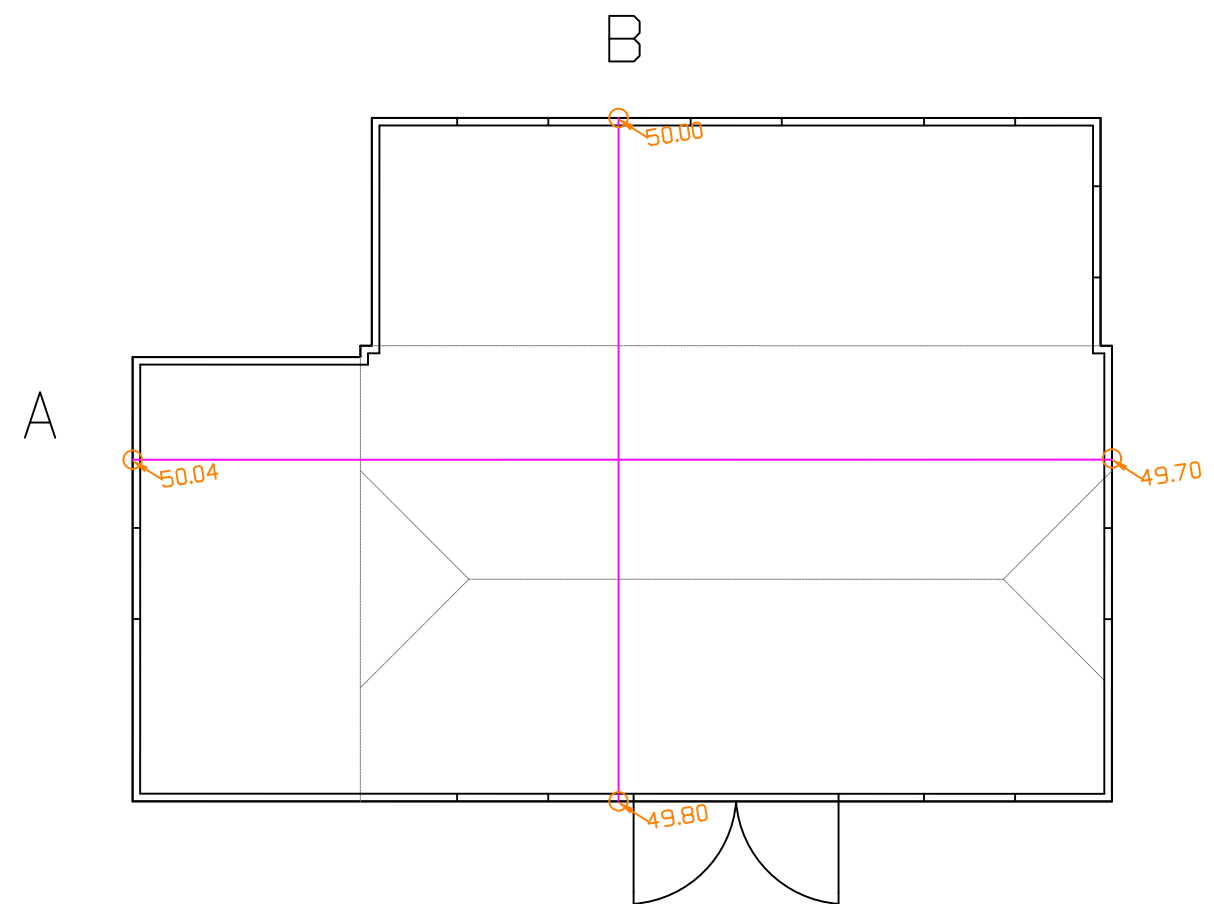

NOTES:

Spot levels shown in orange are as existing.

Drawings not to be scaled from except for planning purpose, all dimensions to be checked on site.

Client

Julian Hayward

Job Title

Car Barn 3



Scale

1 in 100 A3

Drawn by
Nicholas Pike

Date 06/05/2026

Drawing Title

Site Levels

Drg No.

SL1

Rev

0