



THE STABLES NETHERHAMPTON

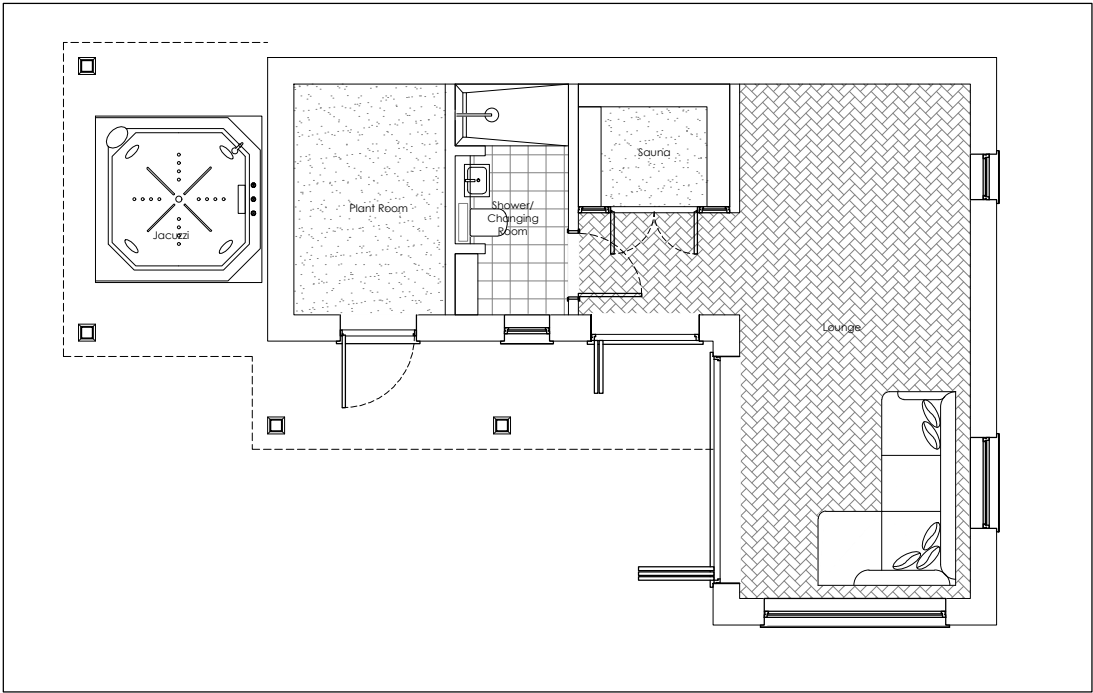

1 PLAN - PROPOSED
scale 1:100

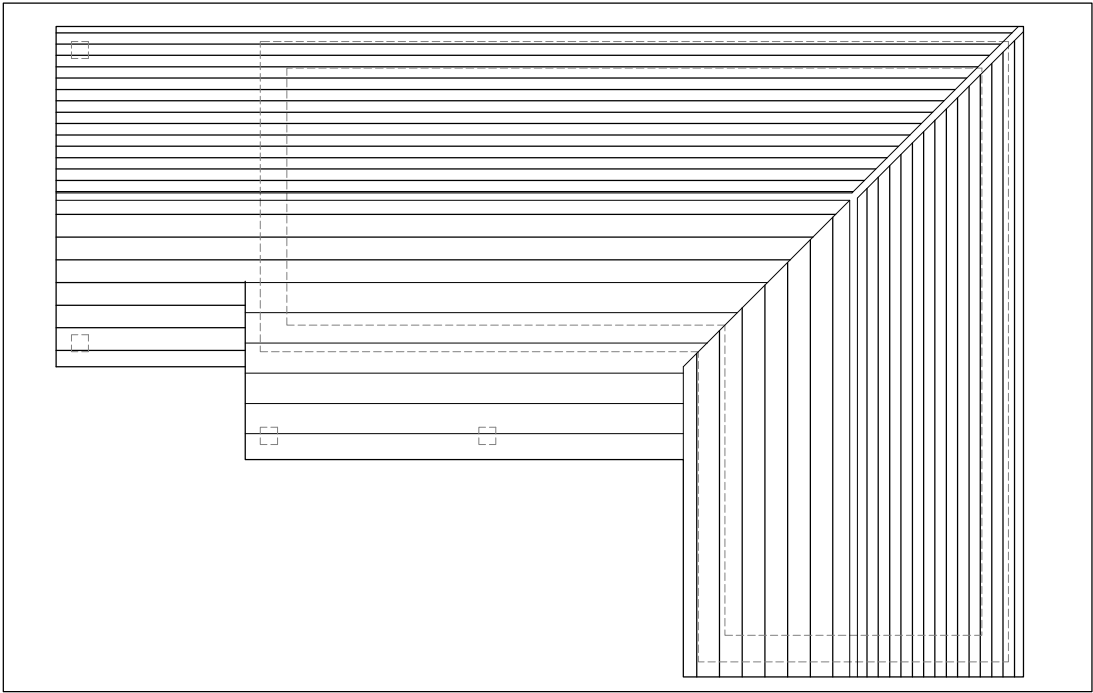

2 ROOF - PROPOSED
scale 1:100

NOTES

THIS DRAWING IS THE COPYRIGHT OF THE ARCHITECTS AND MAY NOT BE REPRODUCED WITHOUT PERMISSION

THE CONTRACTOR IS RESPONSIBLE FOR CHECKING DIMENSIONS, TOLERANCES AND REFERENCE. ANY DISCREPANCIES TO BE CHECKED WITH THE ARCHITECT BEFORE PROCEEDING WITH THE WORKS

WHERE AN ITEM IS COVERED BY DRAWINGS TO DIFFERENT SCALES, THE LARGER SCALE DRAWING IS TO BE WORKED TO

DO NOT SCALE FROM DRAWING, FIGURED DIMENSIONS TO BE WORKED TO AT ALL TIMES

ALL WORK AND MATERIALS TO BE IN ACCORDANCE WITH THE BUILDING REGULATIONS AND TO COMPLY WITH THE RELEVANT CODES OF PRACTICE AND BRITISH STANDARDS

012345

DETAILS		DATE	REVISION

PLANNING

PROJECT

PLANS - PROPOSED

PROPOSED POOL AND POOL HOUSE AT THE STABLES, NETHERHAMPTON, SALISBURY, WILTSHIRE

DATE	CLIENT		
MARCH 2026	MR & MRS CHANDLER		
SCALE	DRAWING NO.	REVISION	
1:100 @A3	2515/02/03/01	-	

MD

minutiae

ARCHITECTURAL DESIGN