

View 1

1:20



View 2

1:20



View 3

1:20






View 4

1:20



View 5

1:20

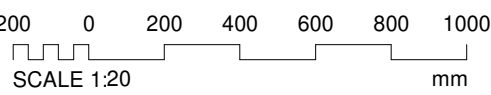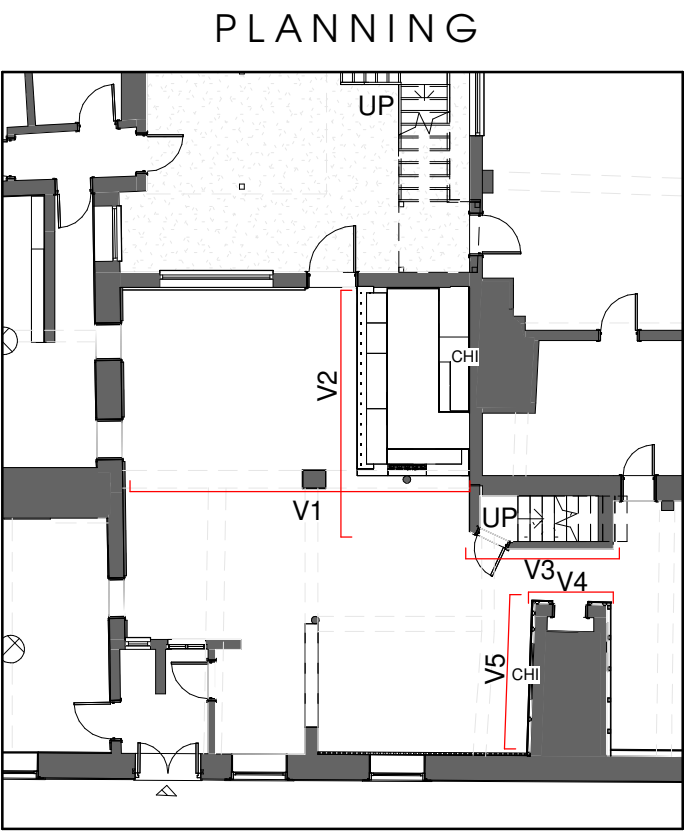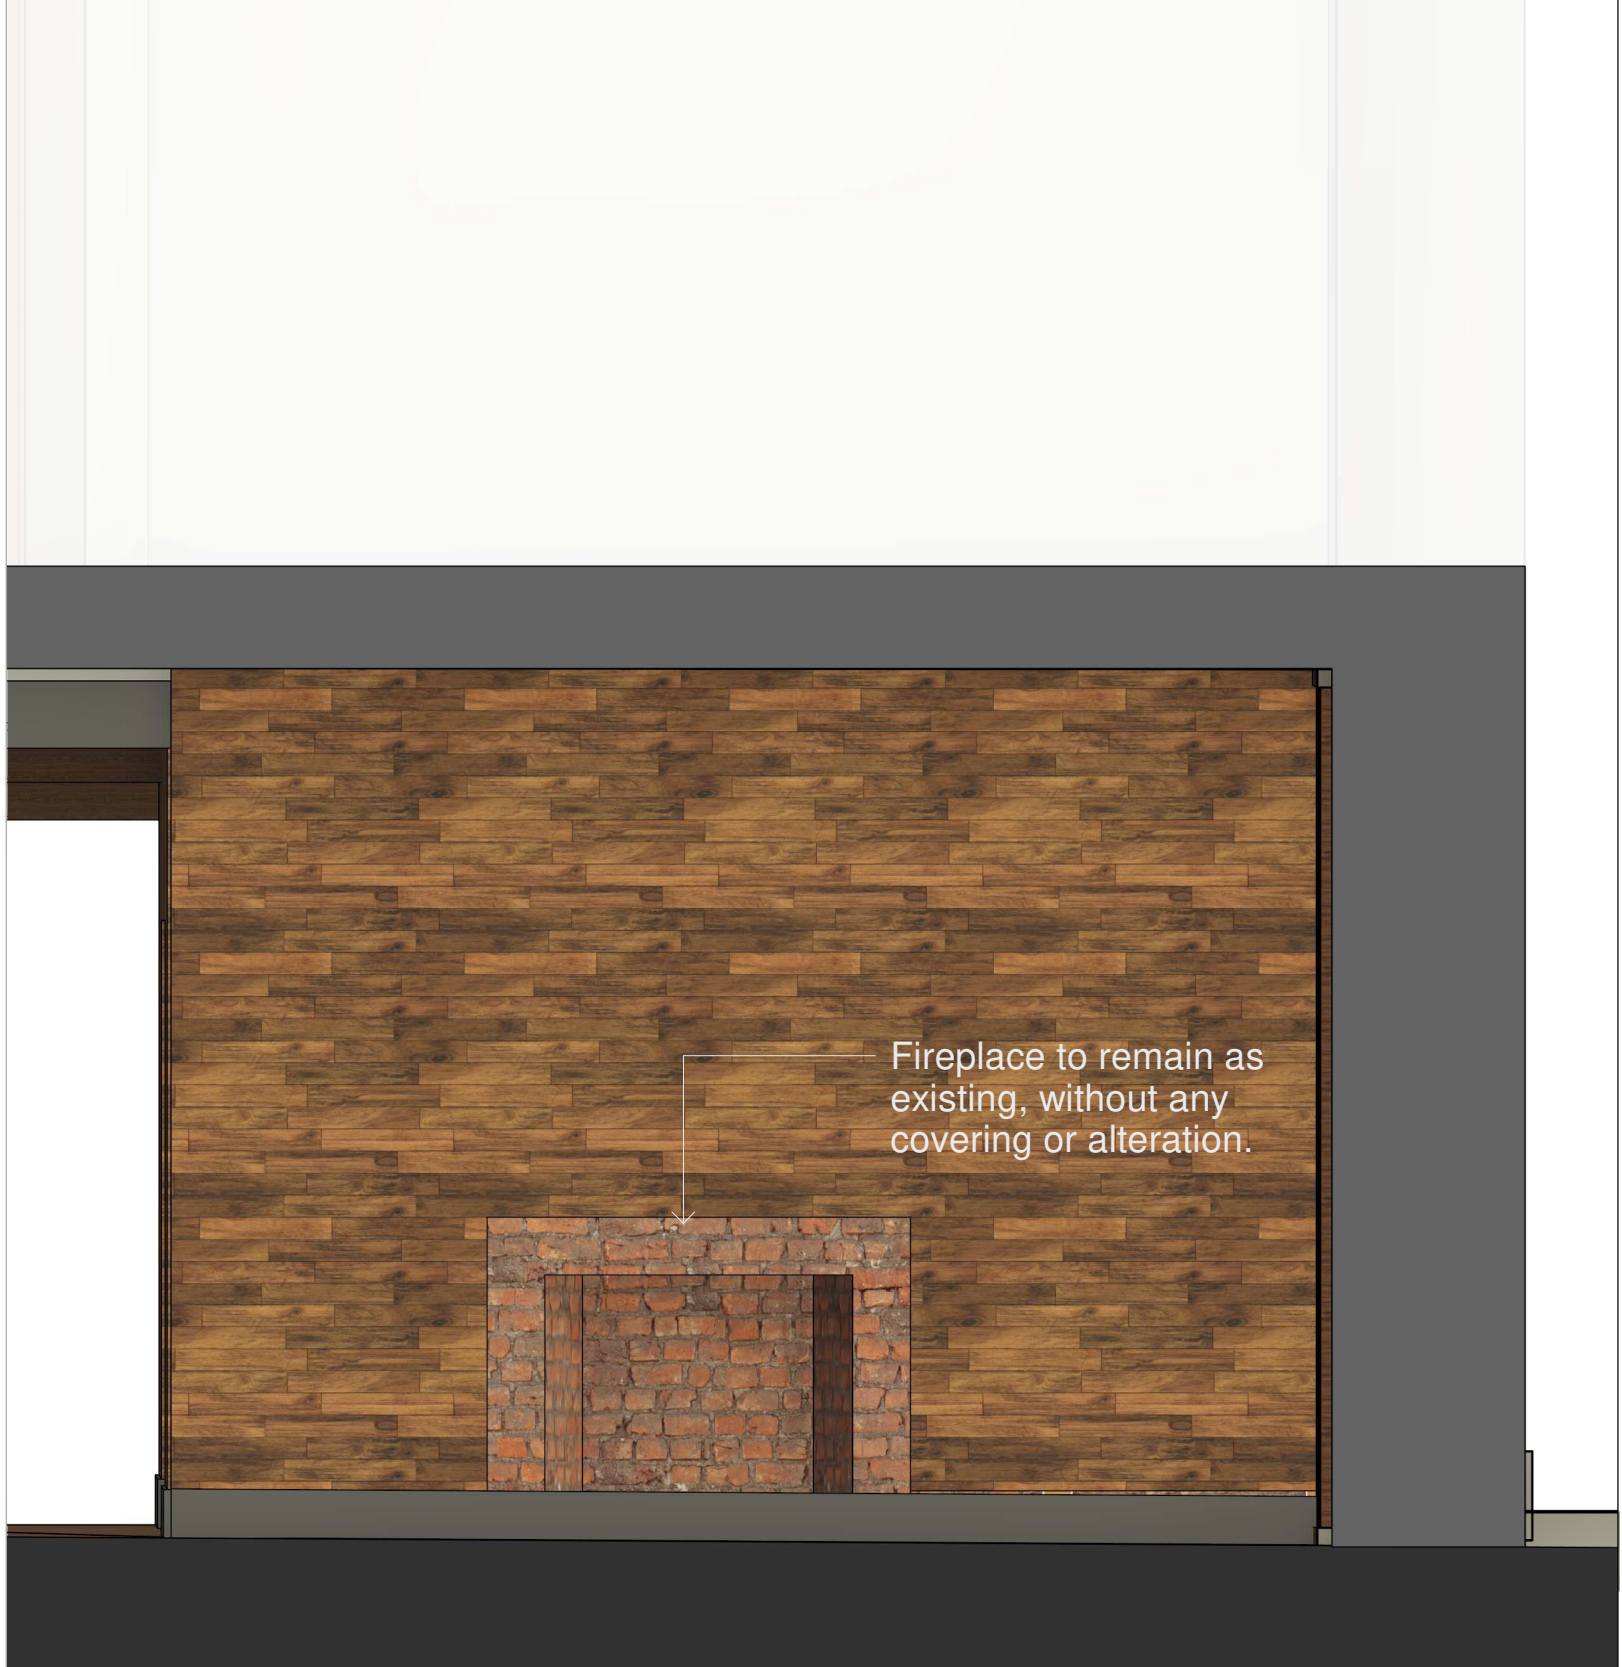

B	06.05.2026	MH/UY	Edits of boarding on the fire place
A	26.03.2026	MH/UY	Adding of scale bar and annotations
Rev	Date	Name	Description

 STUDIO YAQUB	
Angell Hotel, 3 Church St, Westbury BA13 3BY	
Proposed Room 2.1	
Project number	0307-01
Date	06/05/26
Drawn by	MH
Checked by	UY
Scale	As indicated
P036	B