




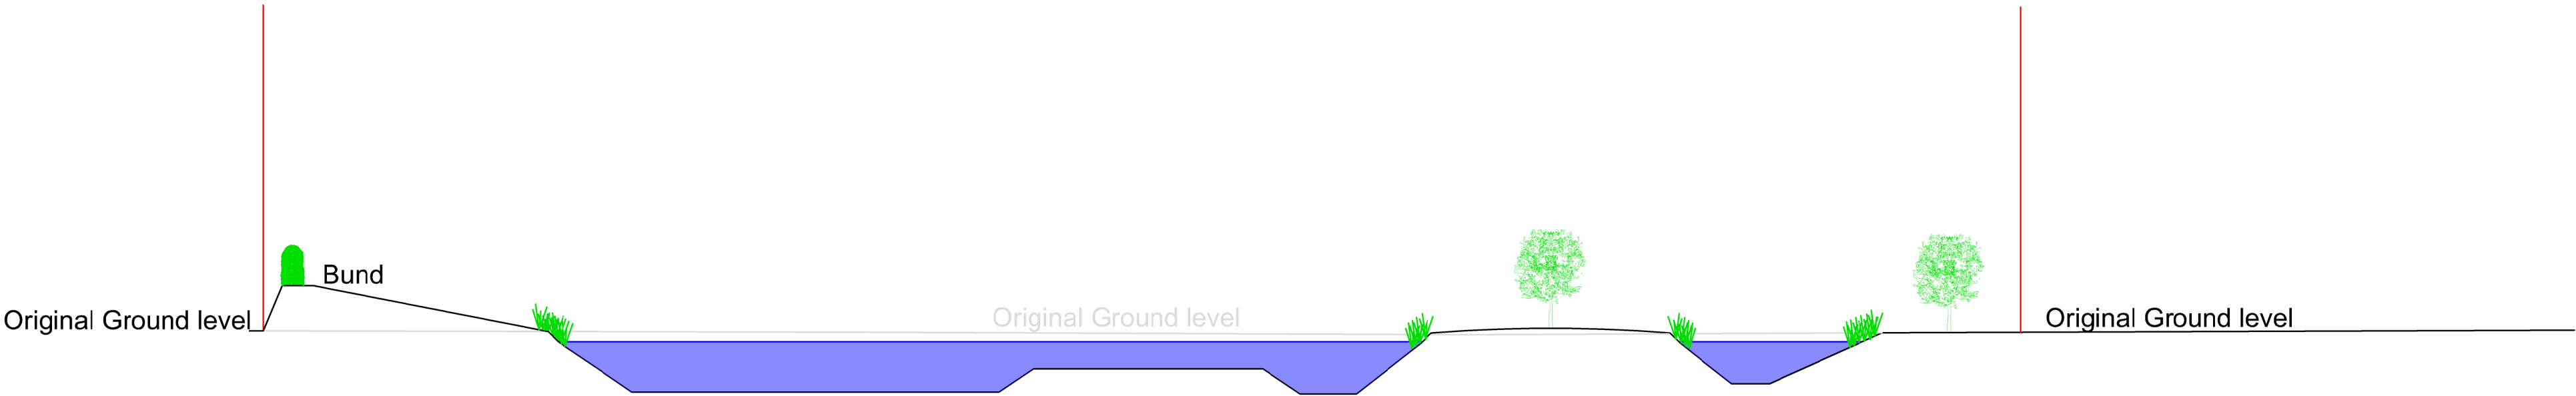

Existing Site Levels Along Line A 1:200

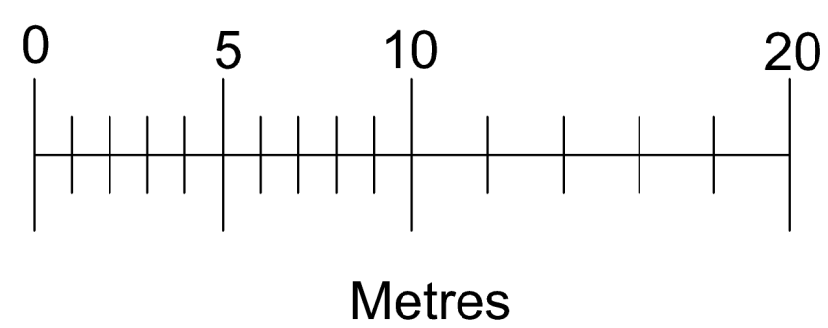

Proposed Site Levels Along Line A 1:200

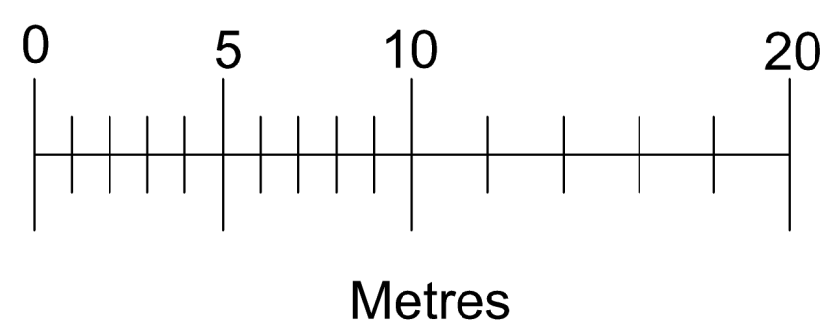

Planning Permission PL/2025/06704 Granted 13/03/2026

<u>Drawn by</u>	A Harlow & Son 01225 938329	
<u>Proposed Private Lake for</u> <u>Mr D Guley at</u> <u>Boundary Farm</u> <u>Berryfield Lane</u> <u>Melksham</u> <u>Wiltshire</u> <u>SN12 6EF</u>		
A1 Papersize		
<u>Scale</u>	1:200	<u>Drawing No AH2025/58</u> DOC Sheet 2 of 2
<u>Date</u>	17th April 2026	