


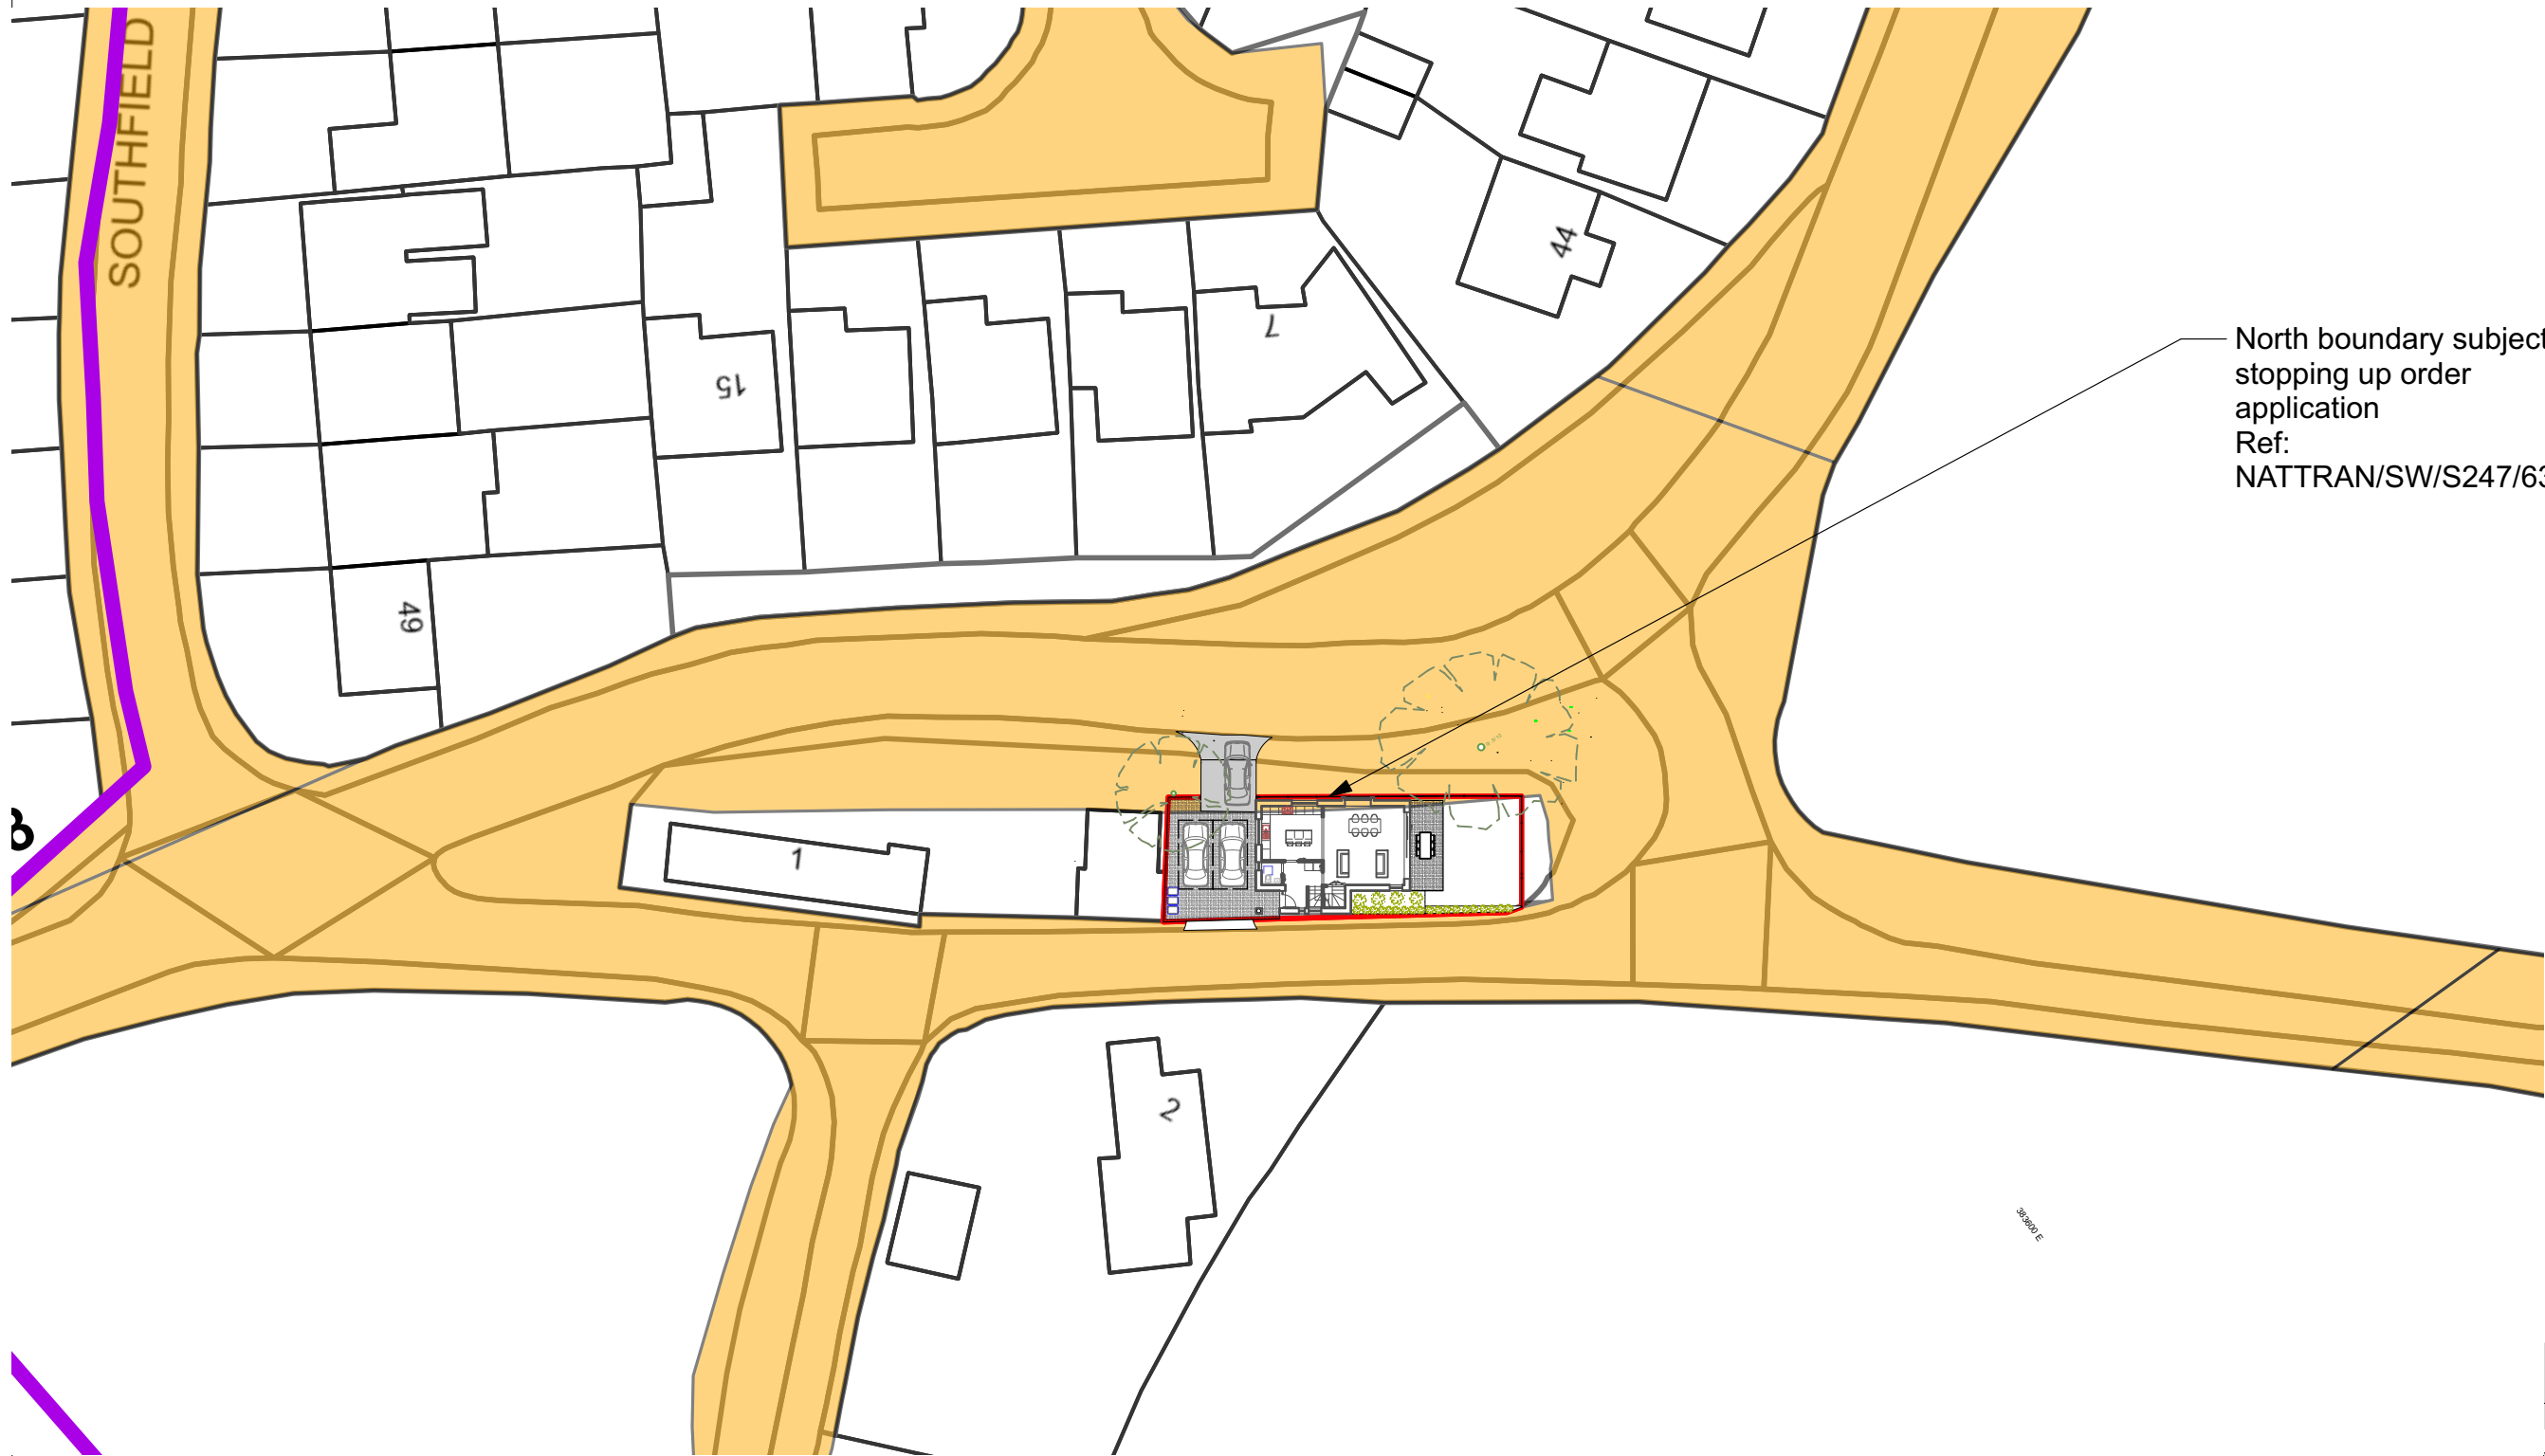

Issue Notes		Date	No.
Sheet No.			
100_10			
Scale		Project No.	
As Shown @ A3			
Drawn By		Date	
OW		01/05/2026	
Project ID			
PLANNING			
Sheet Title			
Highways Plan (Rev A)			
Project Title Land adjoining 1 Lamberts Marsh, Southwick, Trowbridge BA14 9NU			