




CONVERSION OF GARAGE TO SMALL-SCALE SKIN-SPECIALIST SALON JAYS FARMHOUSE, LONDON ROAD, CHIPPENHAM.

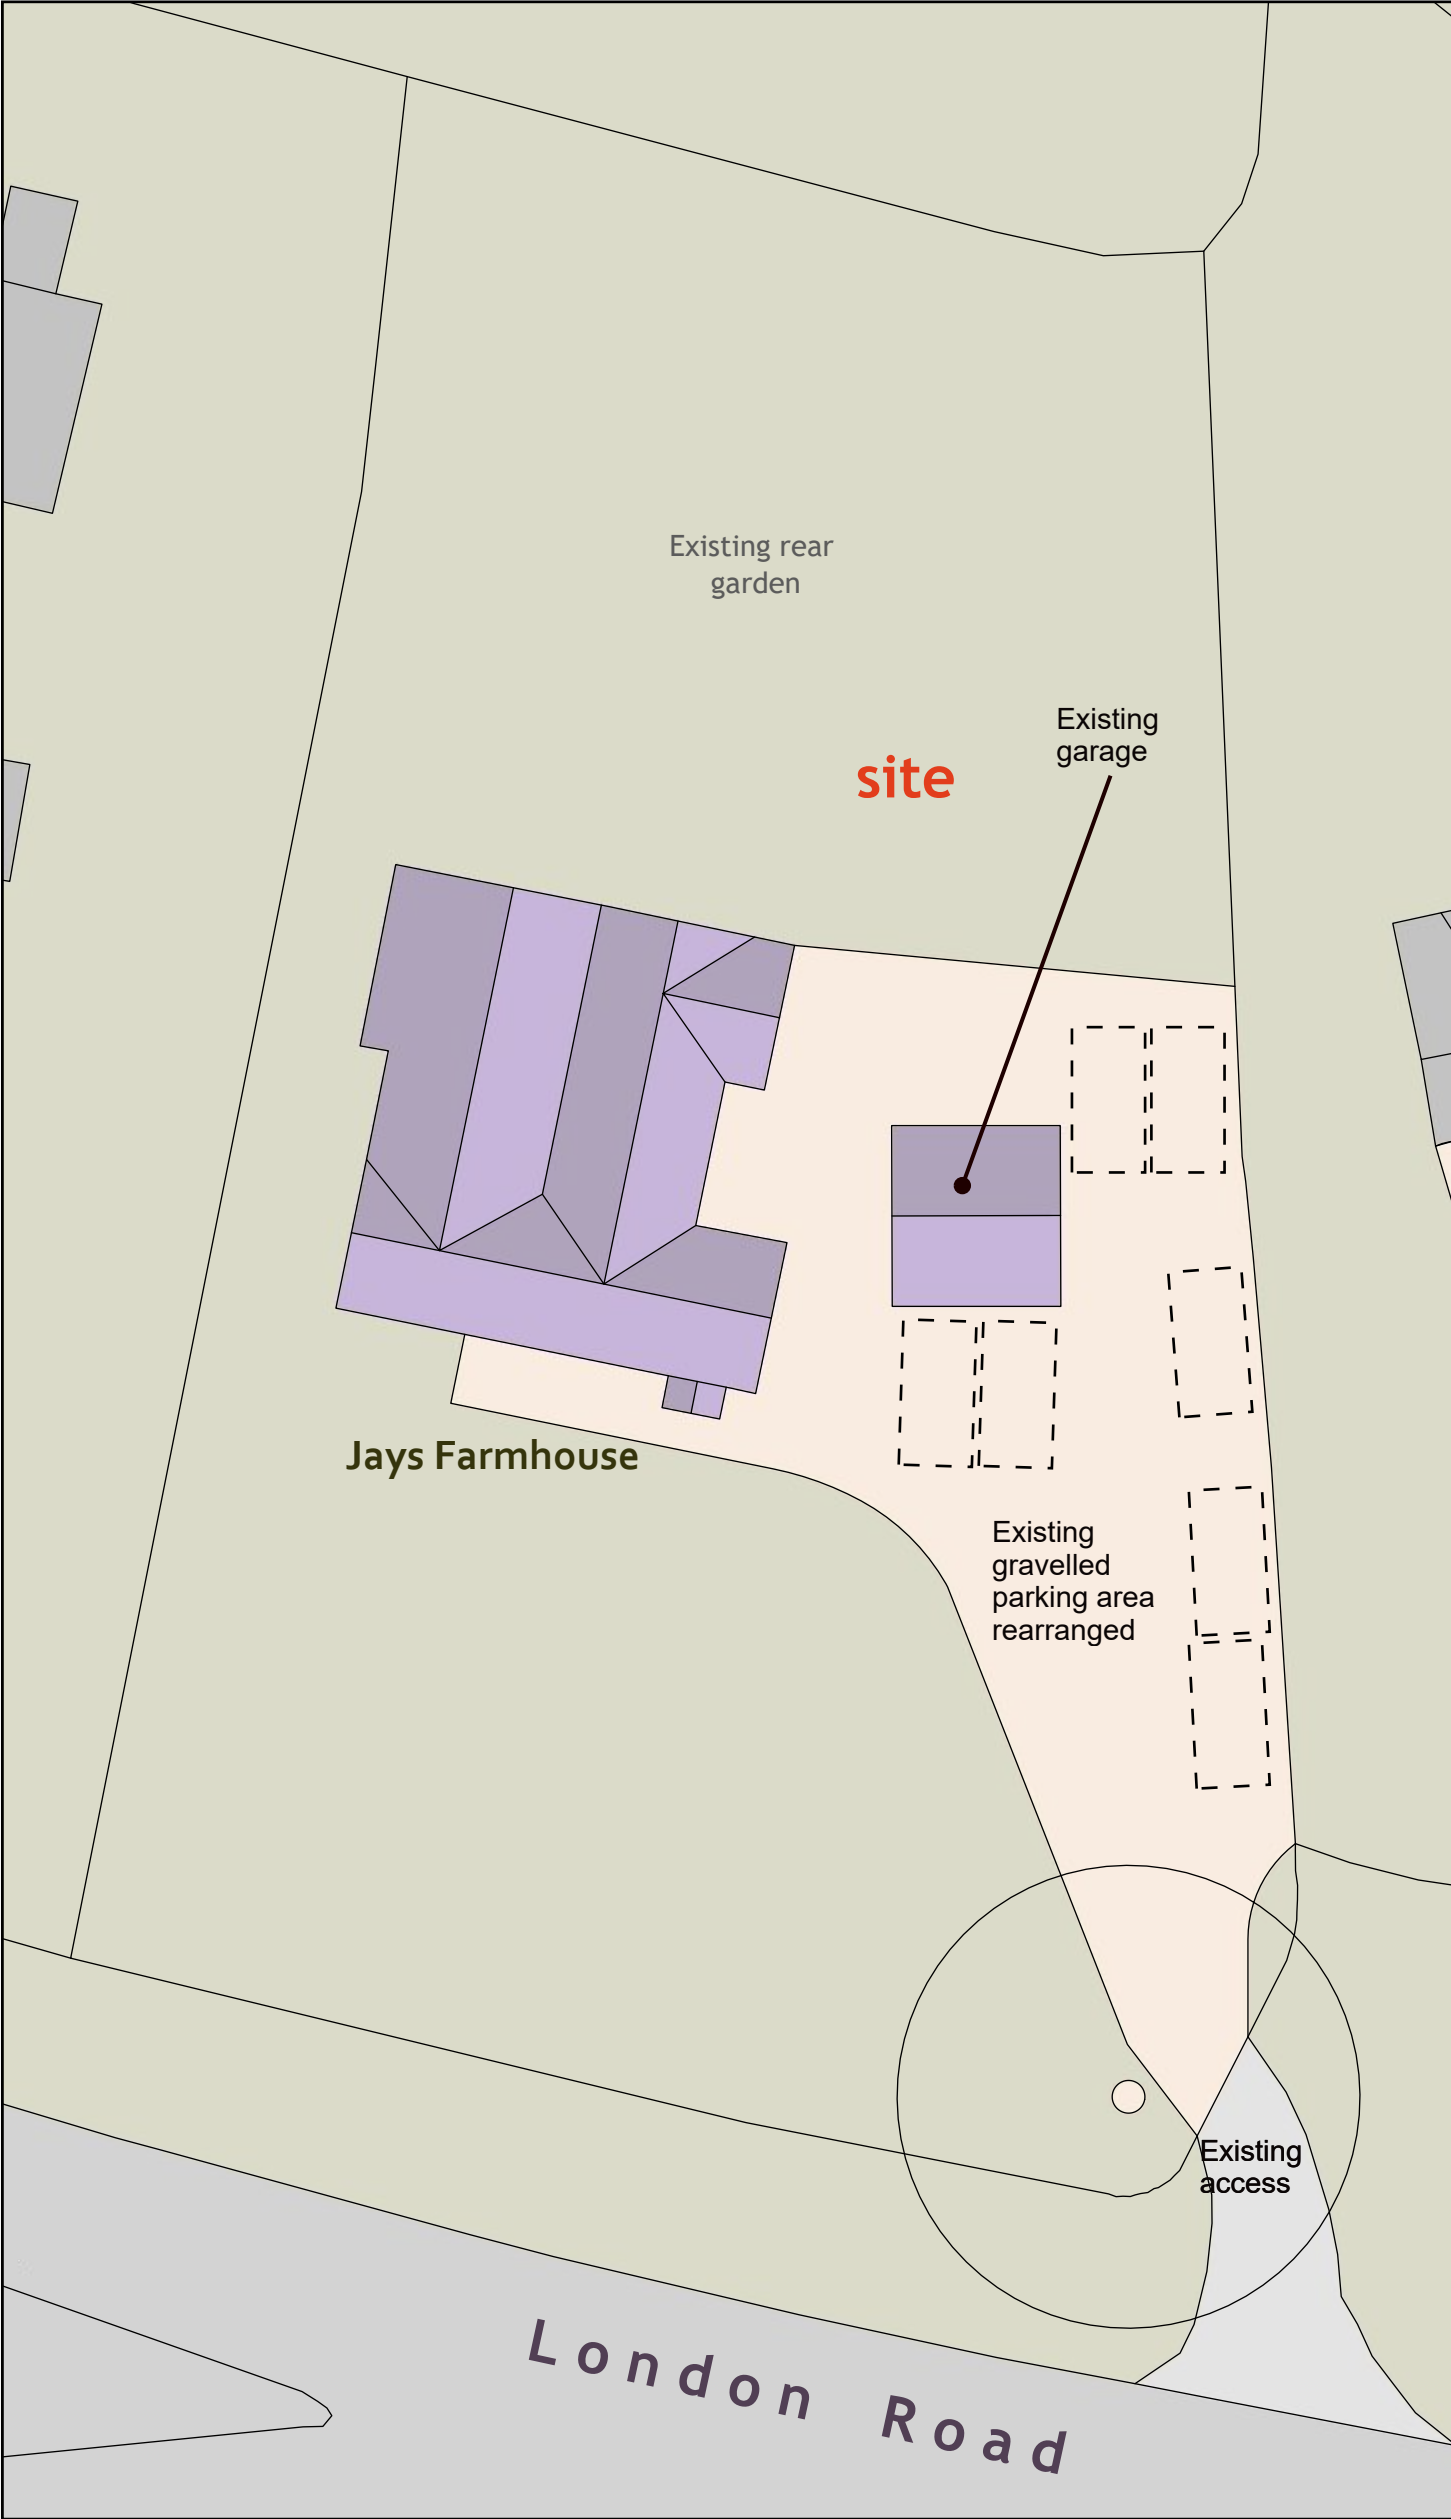

Existing Layout 1 : 2 5 0

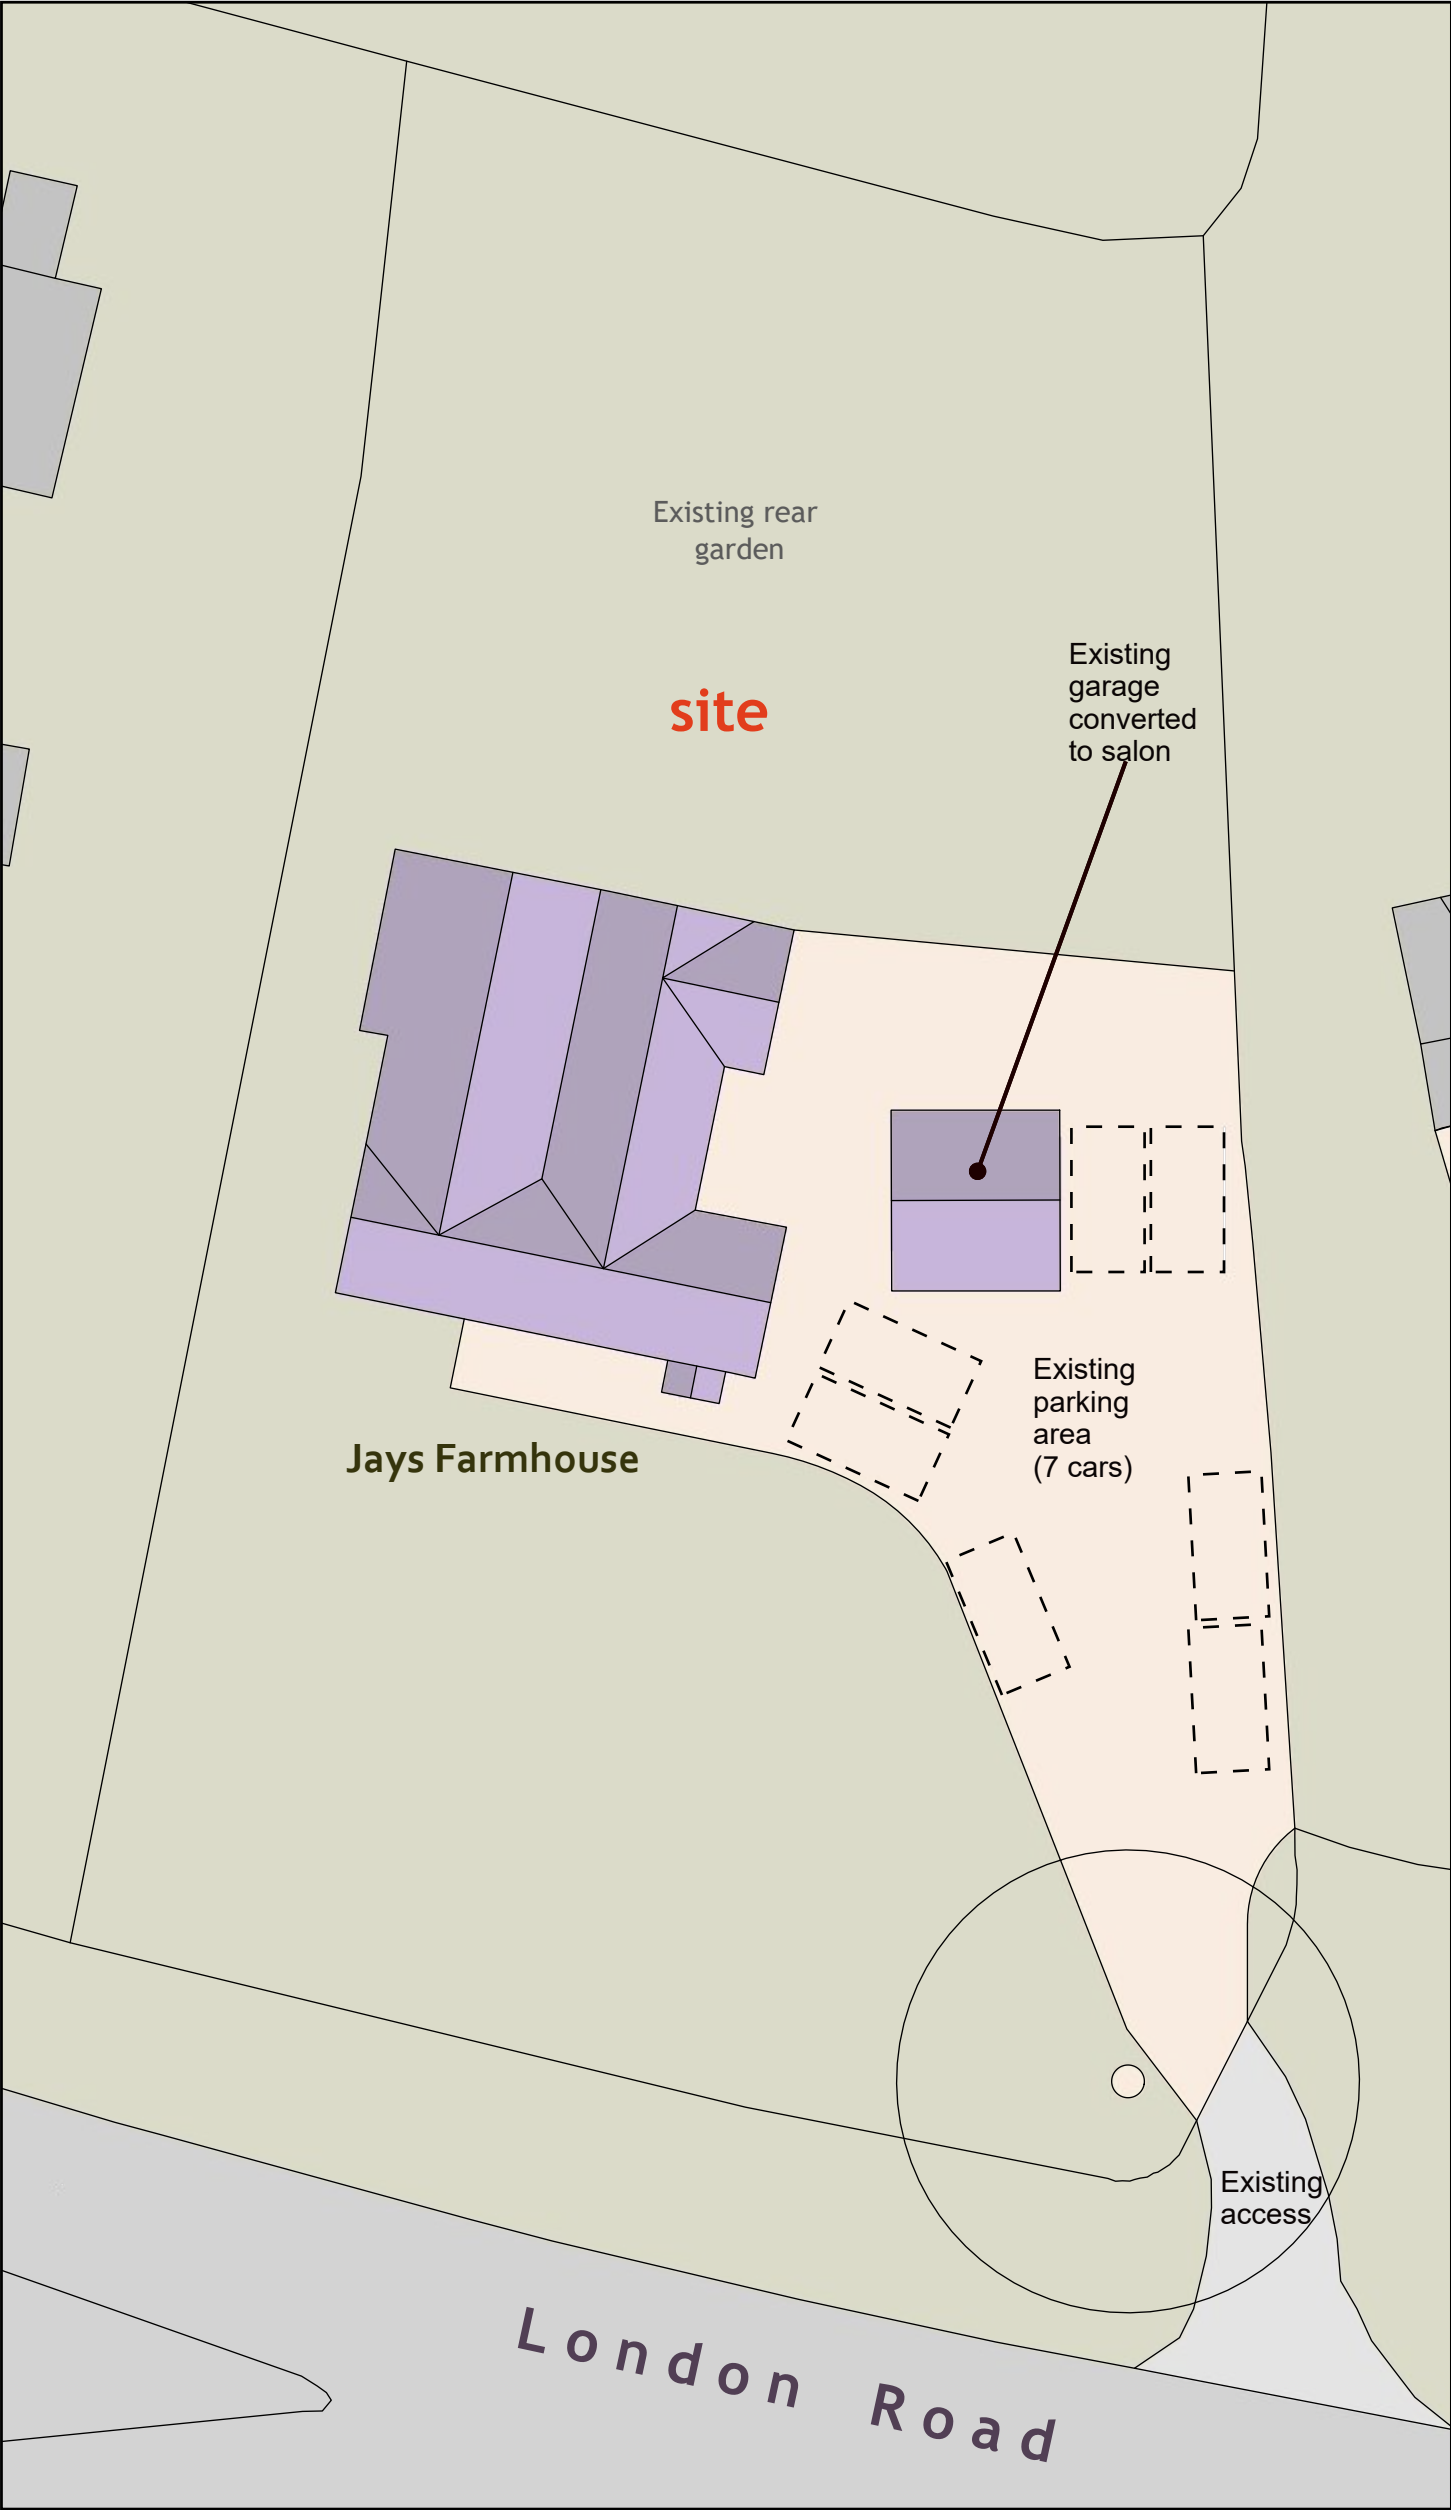

Proposed Layout 1 : 2 5 0

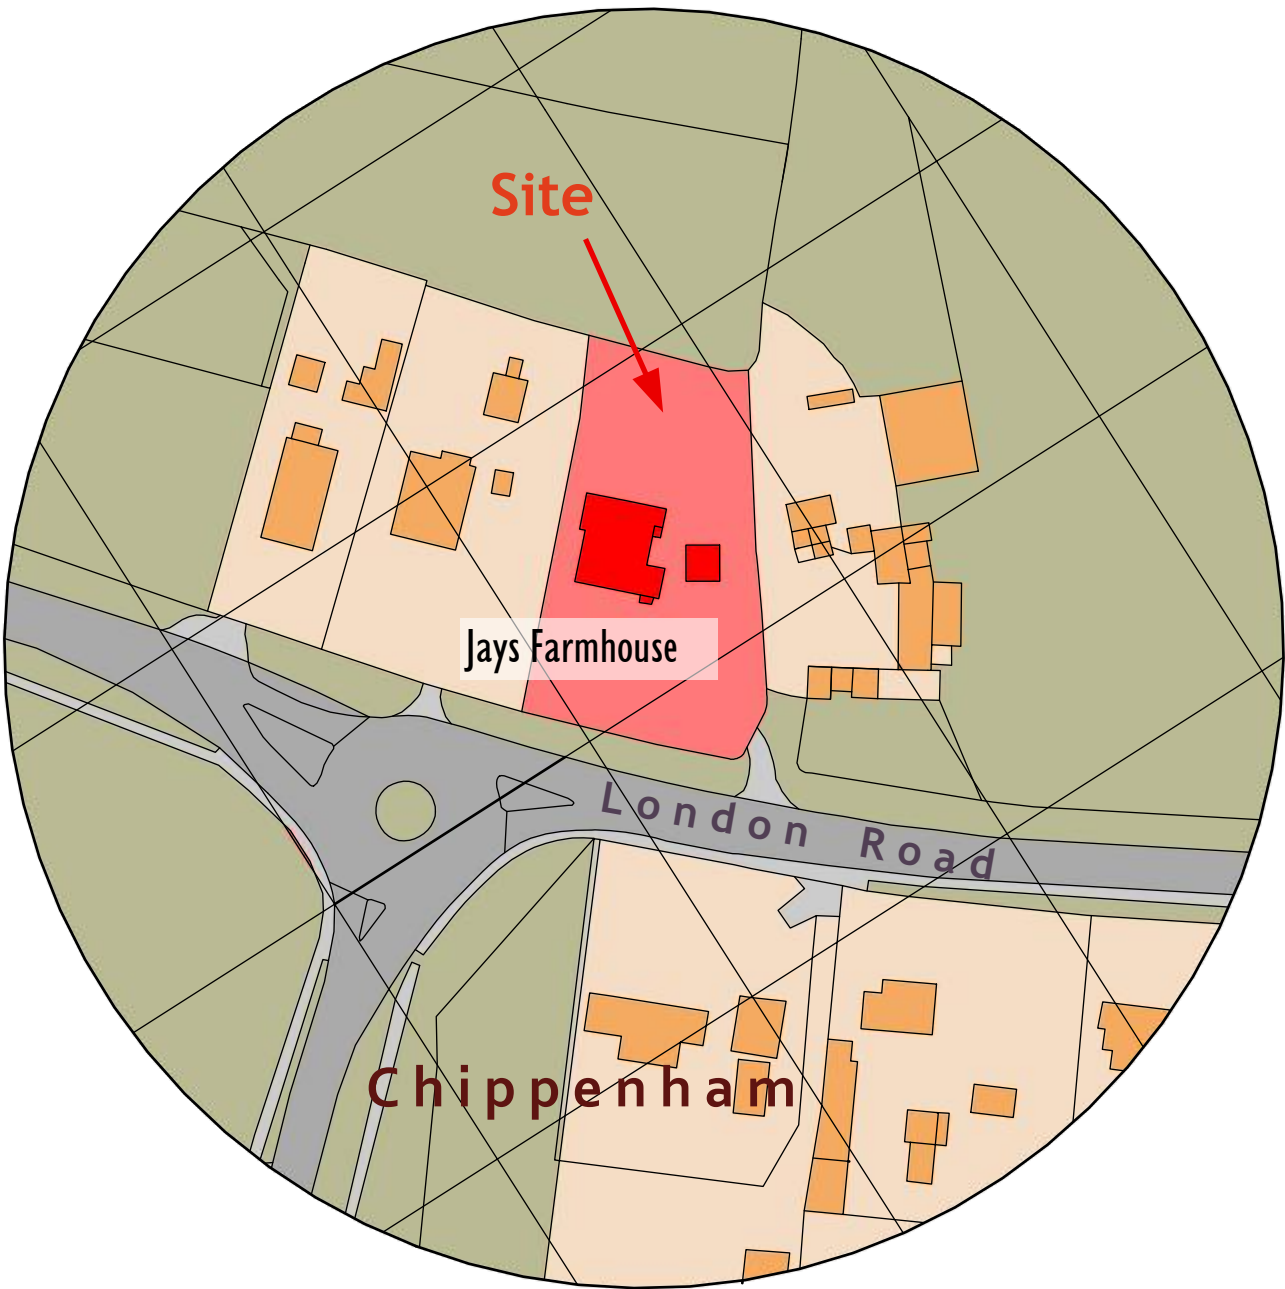

Location Plan: 1 : 1 2 5 0

0 10m 20m 30m 40m 50m 100m
Scale Bar (A2 print out = 1 : 1 2 5 0 scale).

BLOCK & LOCATION PLAN

CHARLES MANNING
ARCHITECTURAL & PLANNING CONSULTANT
OFFICE 129, 8 THE BRIDGE, CHIPPENHAM, WILTS SN15 1EX
Mobile: 07909228408 email: mail@charlesmanning.co.uk

PROJECT: CONVERSION OF GARAGE TO CLASS E, JAYS FARMHOUSE,
LONDON ROAD, CHIPPENHAM, SN15 3RW.
DRAWING No:- 1064 / CAM/2026/2 REV DATE: MARCH 2026

SCALES:- BLOCK PLANS 1:250 LOCATION 1:1250

CHARLES MANNING, this drawing/design is COPYRIGHT and cannot be copied or used in anyway for the above project or similar ventures, by any means without the express permission of Charles Manning. Always use written measurements in preference to scaling. If in doubt ask, report any discrepancies & always use the latest approved plans by Local Authority. Consult on any design changes to the project, so amendments can be made.