


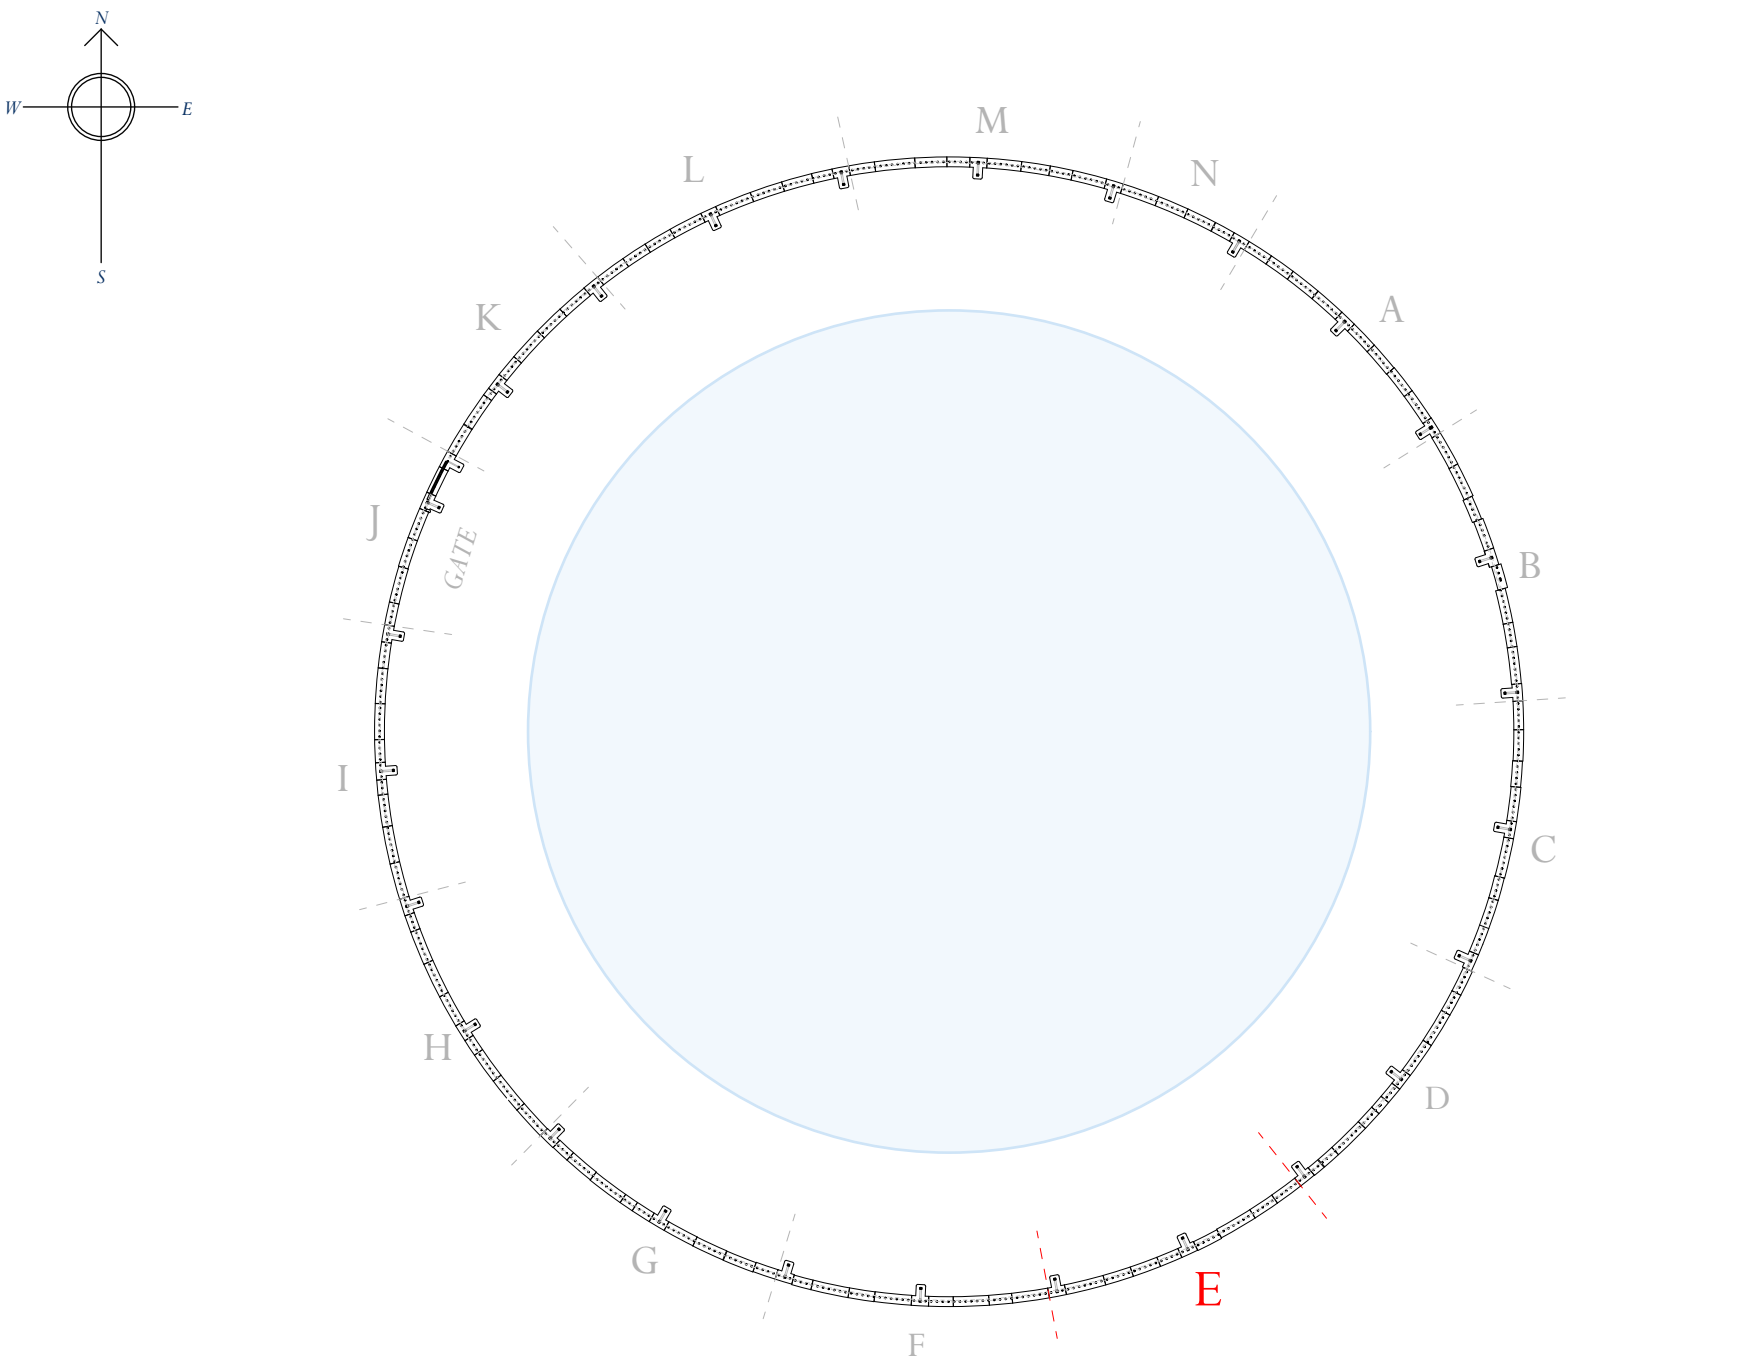


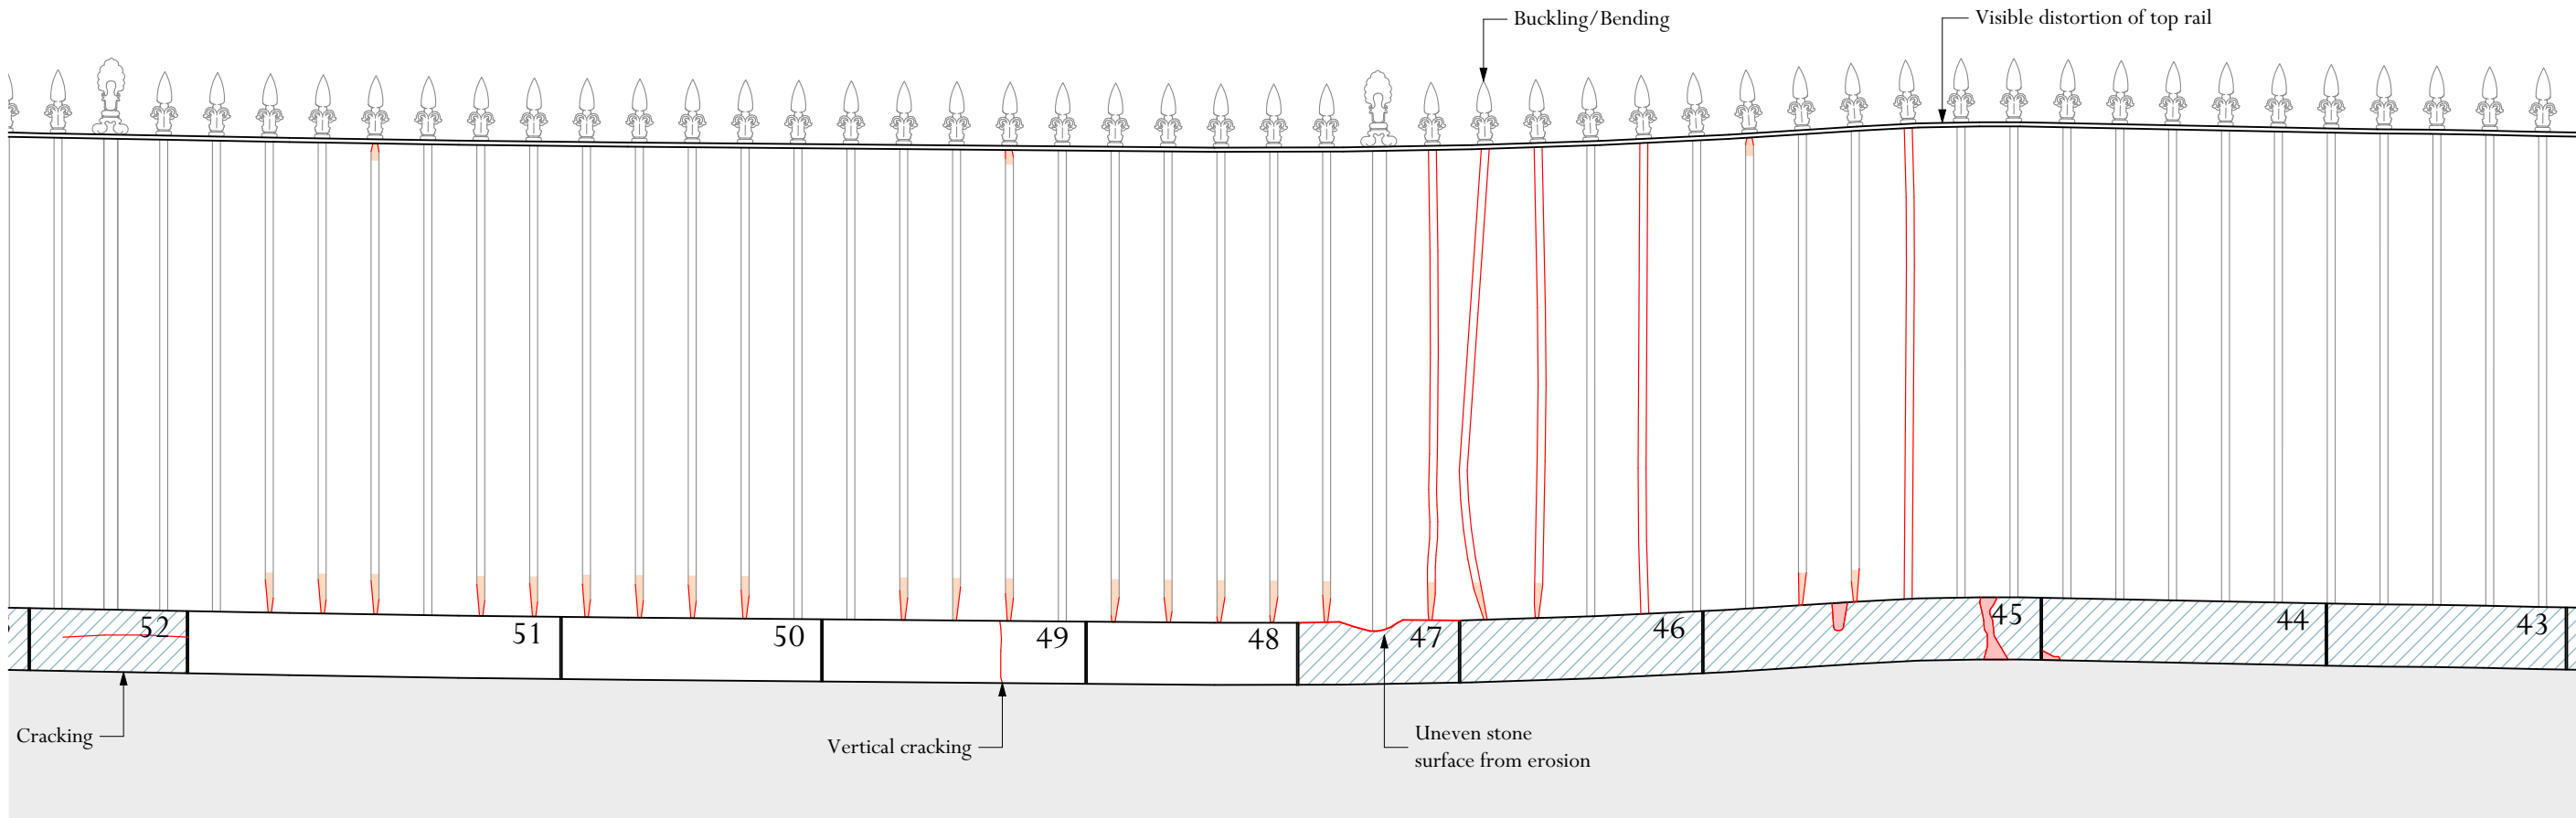


KEY PLAN 1.200

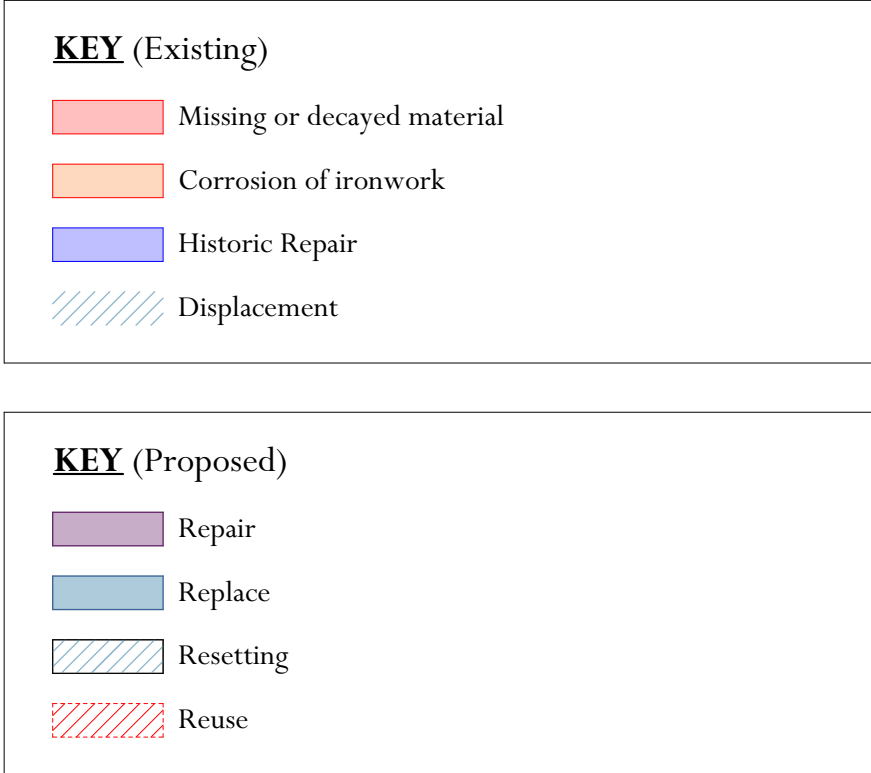


WRAPPED ELEVATION 1.200

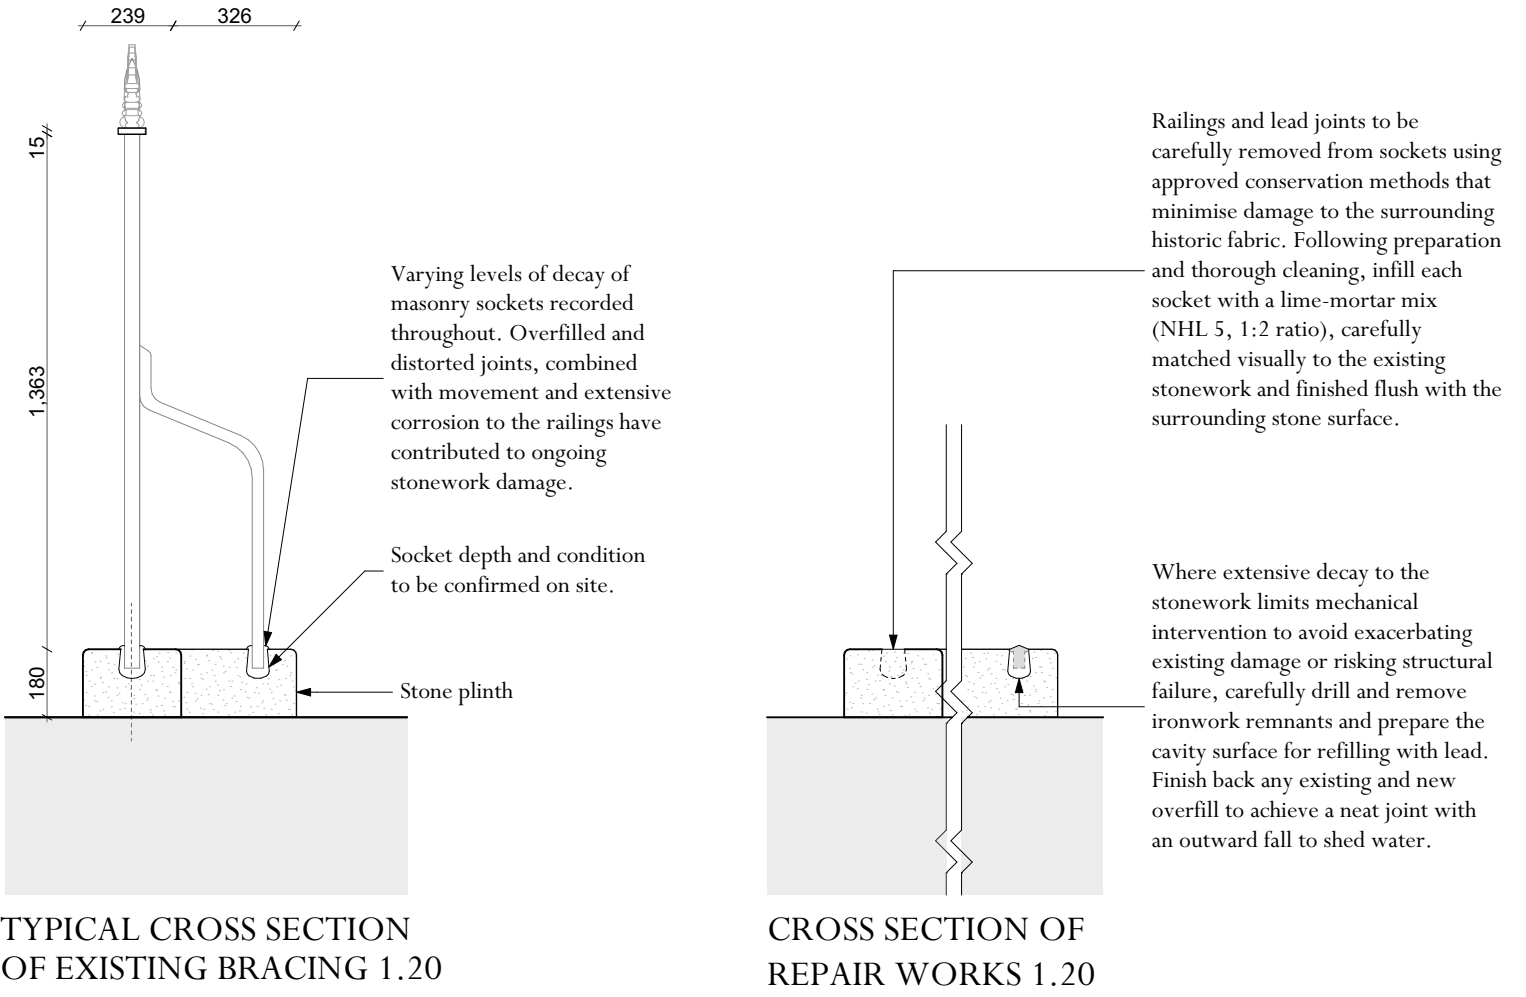


EXISTING ELEVATION (ZONE E) 1.20

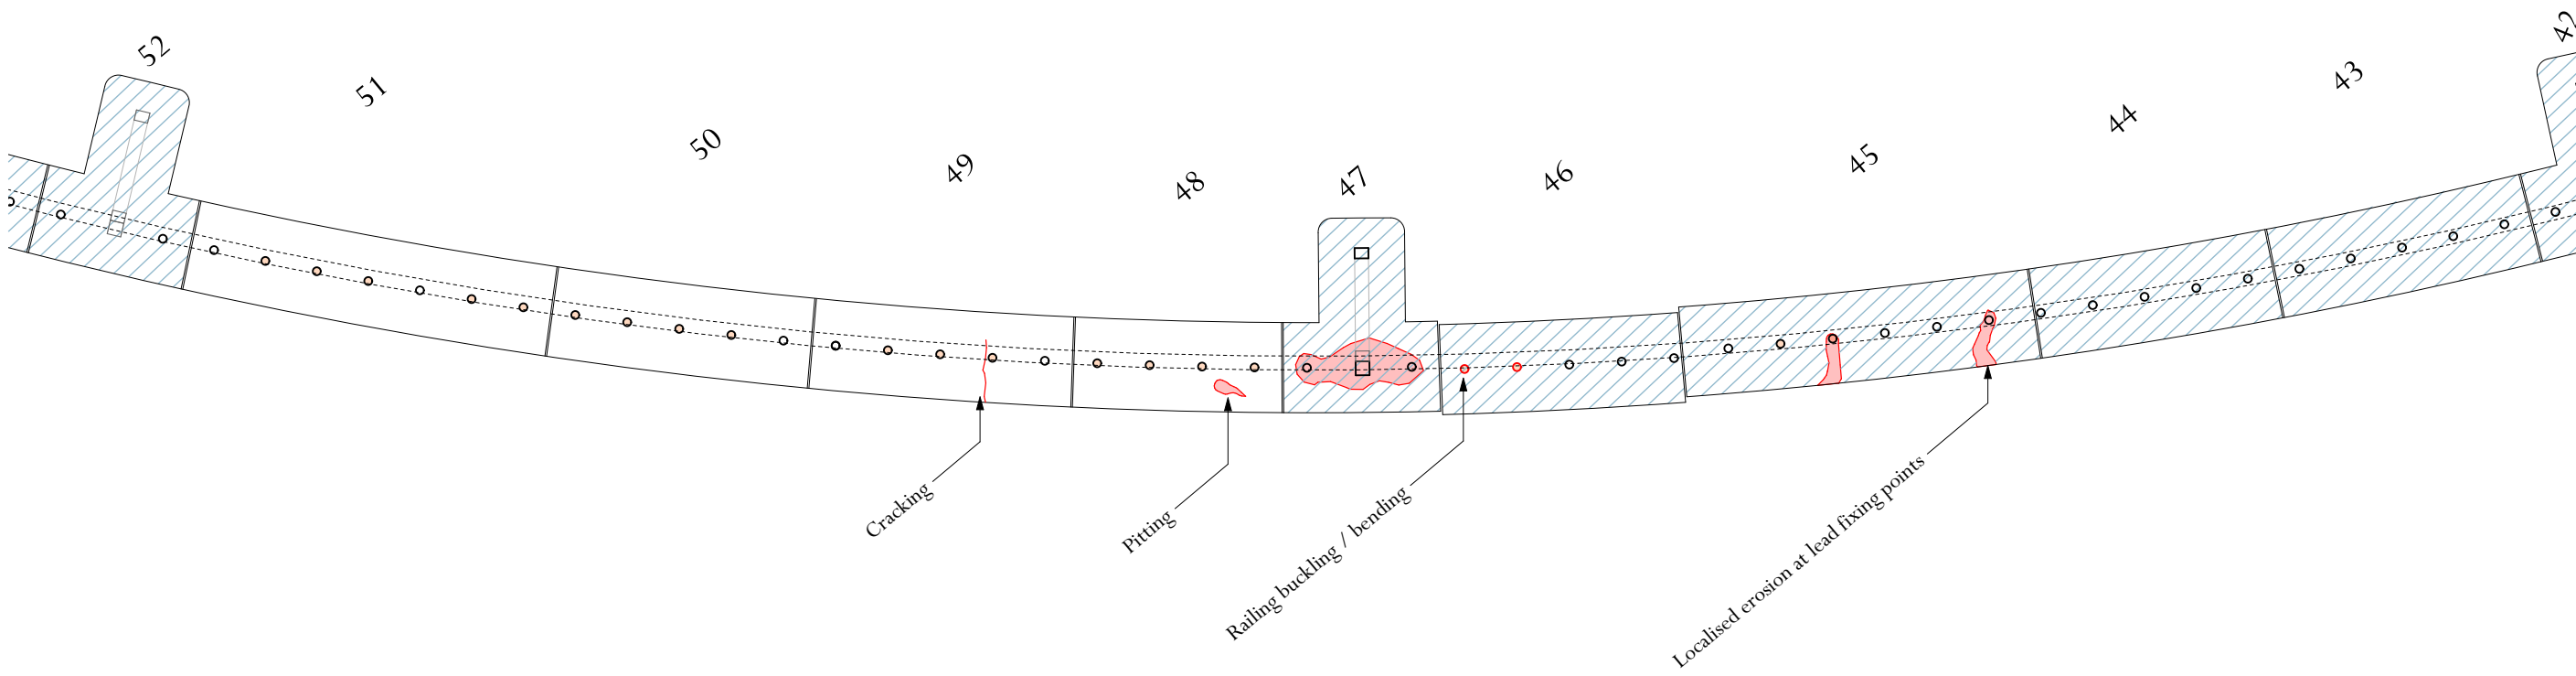

EXISTING PLAN (ZONE E) 1.20

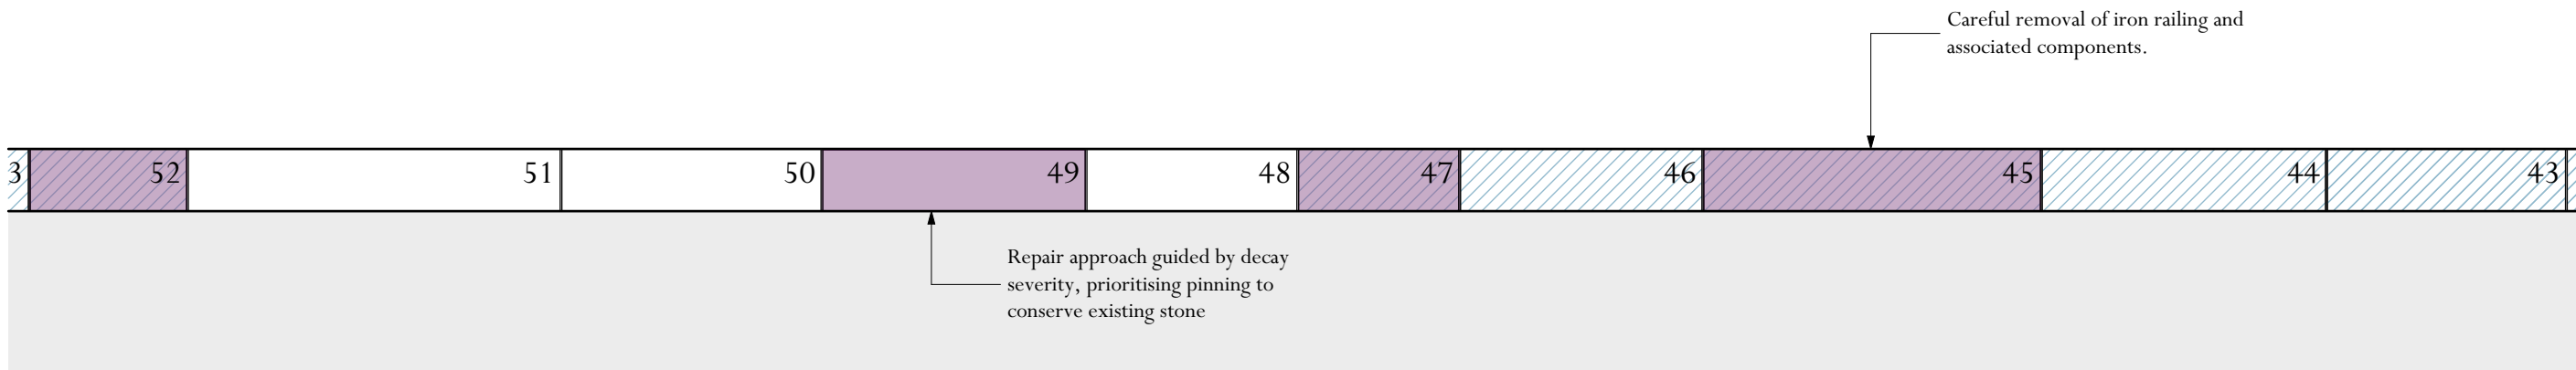

PROPOSED ELEVATION (ZONE E) 1.20

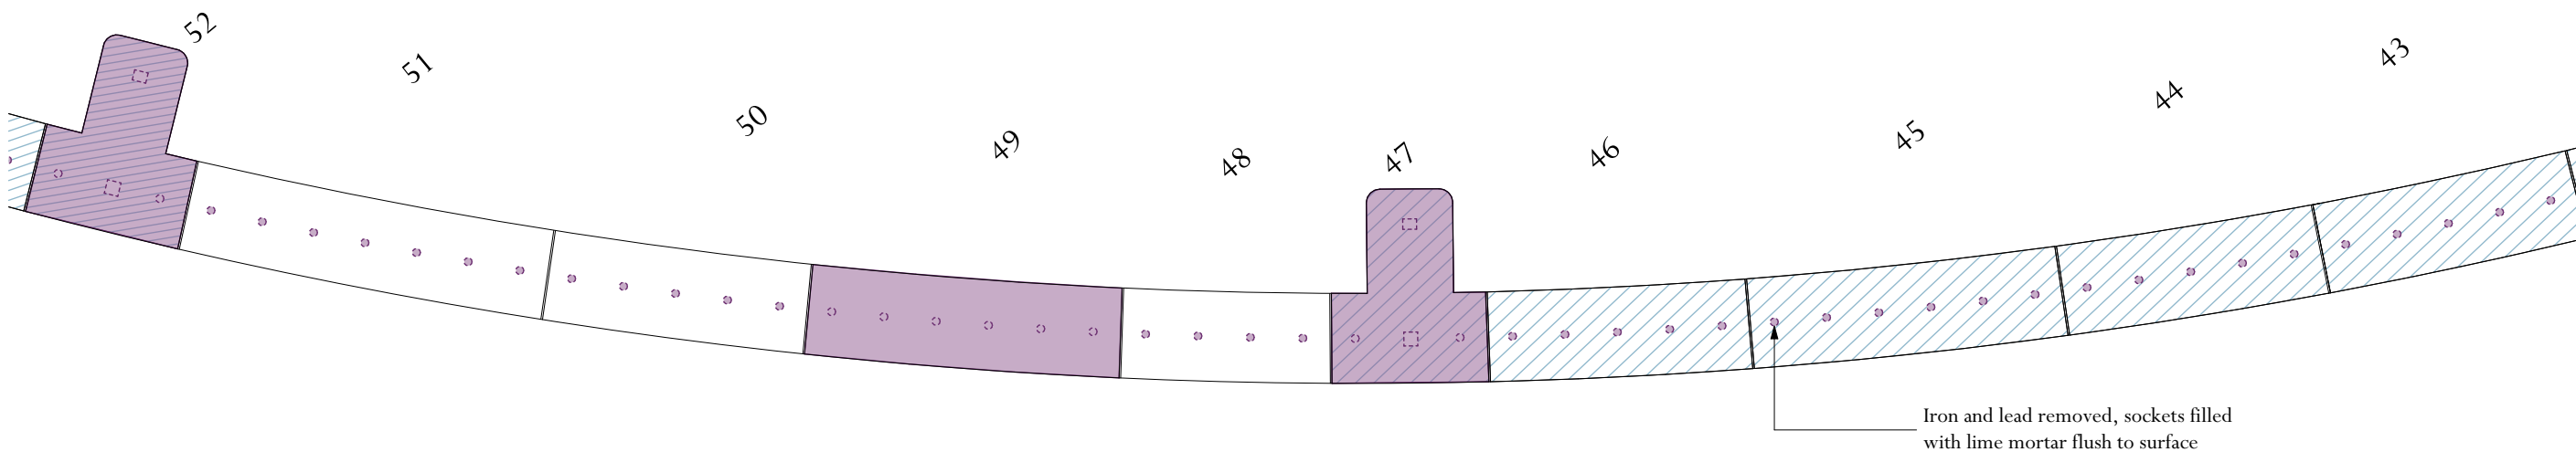

PROPOSED PLAN (ZONE E) 1.20

Adjacent Properties and Boundaries are shown for illustrative purposes only and have not been surveyed unless otherwise stated.

All areas shown are approximate and should be verified before forming the basis of a decision.

Do not scale other than for Planning Application purposes.

All dimensions must be checked by the contractor before commencing work on site.

No deviation from this drawing will be permitted without the prior written consent of the Architect.

The copyright of this drawing remains with the Architect and may not be reproduced in any form without prior written consent.

Ground Floor Slabs, Foundations, Sub-Structures, etc. All work below ground level is shown provisionally. Inspection of ground condition is essential prior to work commencing.

Reassessment is essential when the ground conditions are apparent, and redesign may be necessary in the light of soil conditions found. The responsibility for establishing the soil and sub-soil conditions rests with the contractor.


GENERAL NOTE

This package is to be read in conjunction with the condition schedule and associated image references.

Defects are illustrated in indicative form; refer to supporting documents for detailed information.

Lead fixing points across the site exhibit varying levels of decay and require consistent repair interventions.

All stones are to be re-bedded as required to improve long-term integrity and minimise recurrent deterioration. General cleaning is to be carried out to all stones.

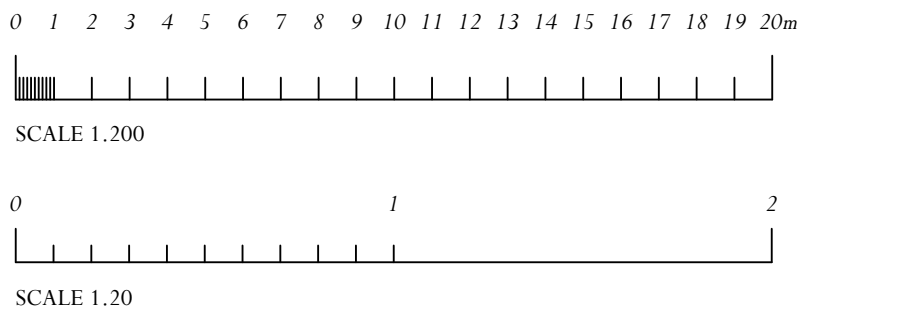

A	Feb 2026	Amendments to stone repair works and proposed removal of railings	JW
B	27/04/2026	Issued for Planning	MM
Rev	Date	Description	Initials

PLANNING

PROJECT Tottenham House - HaHas

TITLE: Reservoir Condition Survey - Zone E (43-52)

SCALE: 1:200, 1:20 @A1

DATE: November 2025

DRAWING No: 6150-ADAM-HH-XX-DR-A-0178

DRAWN BY: JW

ADAM ARCHITECTURE

OLD HYDE HOUSE, 75 HYDE STREET
WINCHESTER, HAMPSHIRE, SO23 7DW
TELEPHONE: 01962 843843 FACSIMILE: 01962 843303

6 QUEEN SQUARE, LONDON, WC1N 3AT
TELEPHONE: 020 78410140 FACSIMILE: 01962 843303

www.adamarchitecture.com contact@adamarchitecture.com

ADAM ARCHITECTURE IS A TRADING NAME OF ADAM ARCHITECTURE LIMITED