
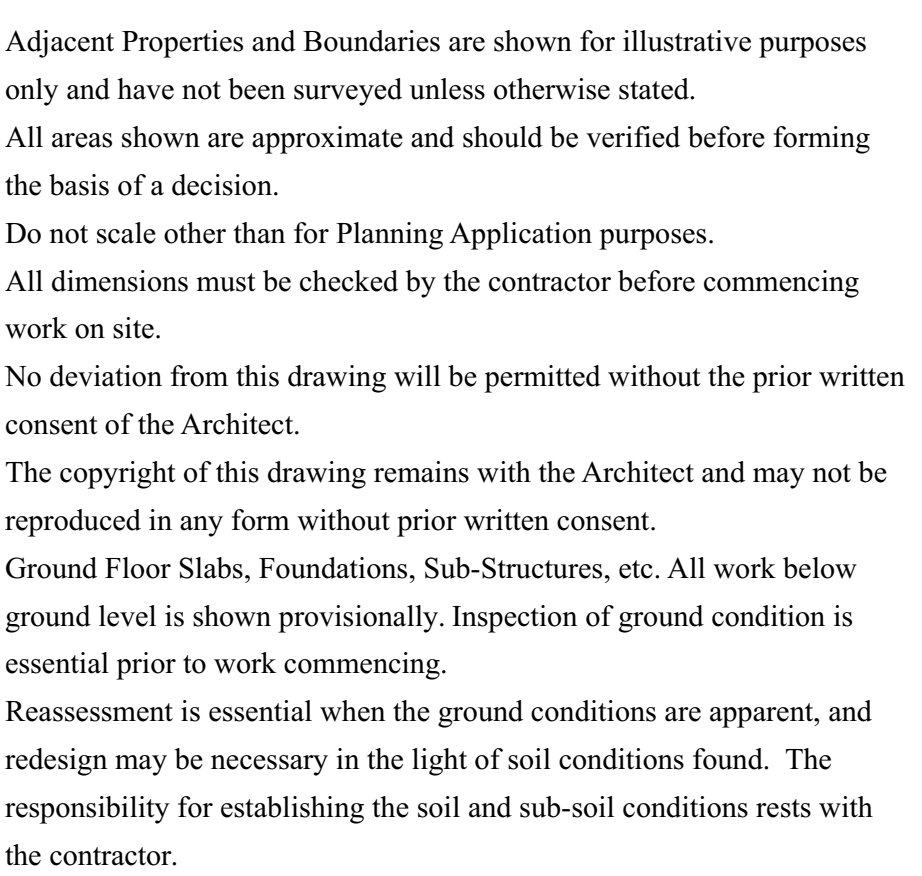


Scale 1:200

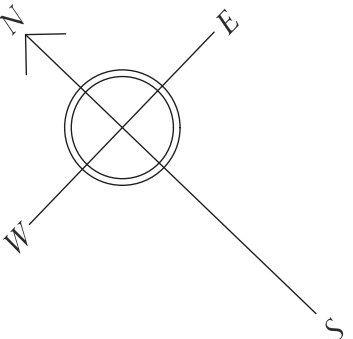

02	16/04/2026	Note and Connection to Reservoir added	PD
01	14/04/2026	Initial Issue	PD
Rev	Date	Description	Initials

PLANNING

PROJECT Tottenham House - HaHas

TITLE: Reservoir with Proposed Water Tank

SCALE: 1:200 @A

DATE: 02 04 202

DRAWING No: 6150-ADAM-HH-XX-DR-A-0191

DRAWN BY: KG

ADAM | ARCHITECTURE

OLD HYDE HOUSE, 75 HYDE STREET
WINCHESTER, HAMPSHIRE, SO23 7DW
TELEPHONE: 01962 843843 FACSIMILE: 01962 843303

8 QUEEN SQUARE, LONDON, WC1N 3AT
TELEPHONE: 020 78410140 FACSIMILE: 01962 843303

www.adamarchitecture.com contact@adamarchitecture.com

ADAM ARCHITECTURE IS A TRADING NAME OF ADAM ARCHITECTURE LIMITED