


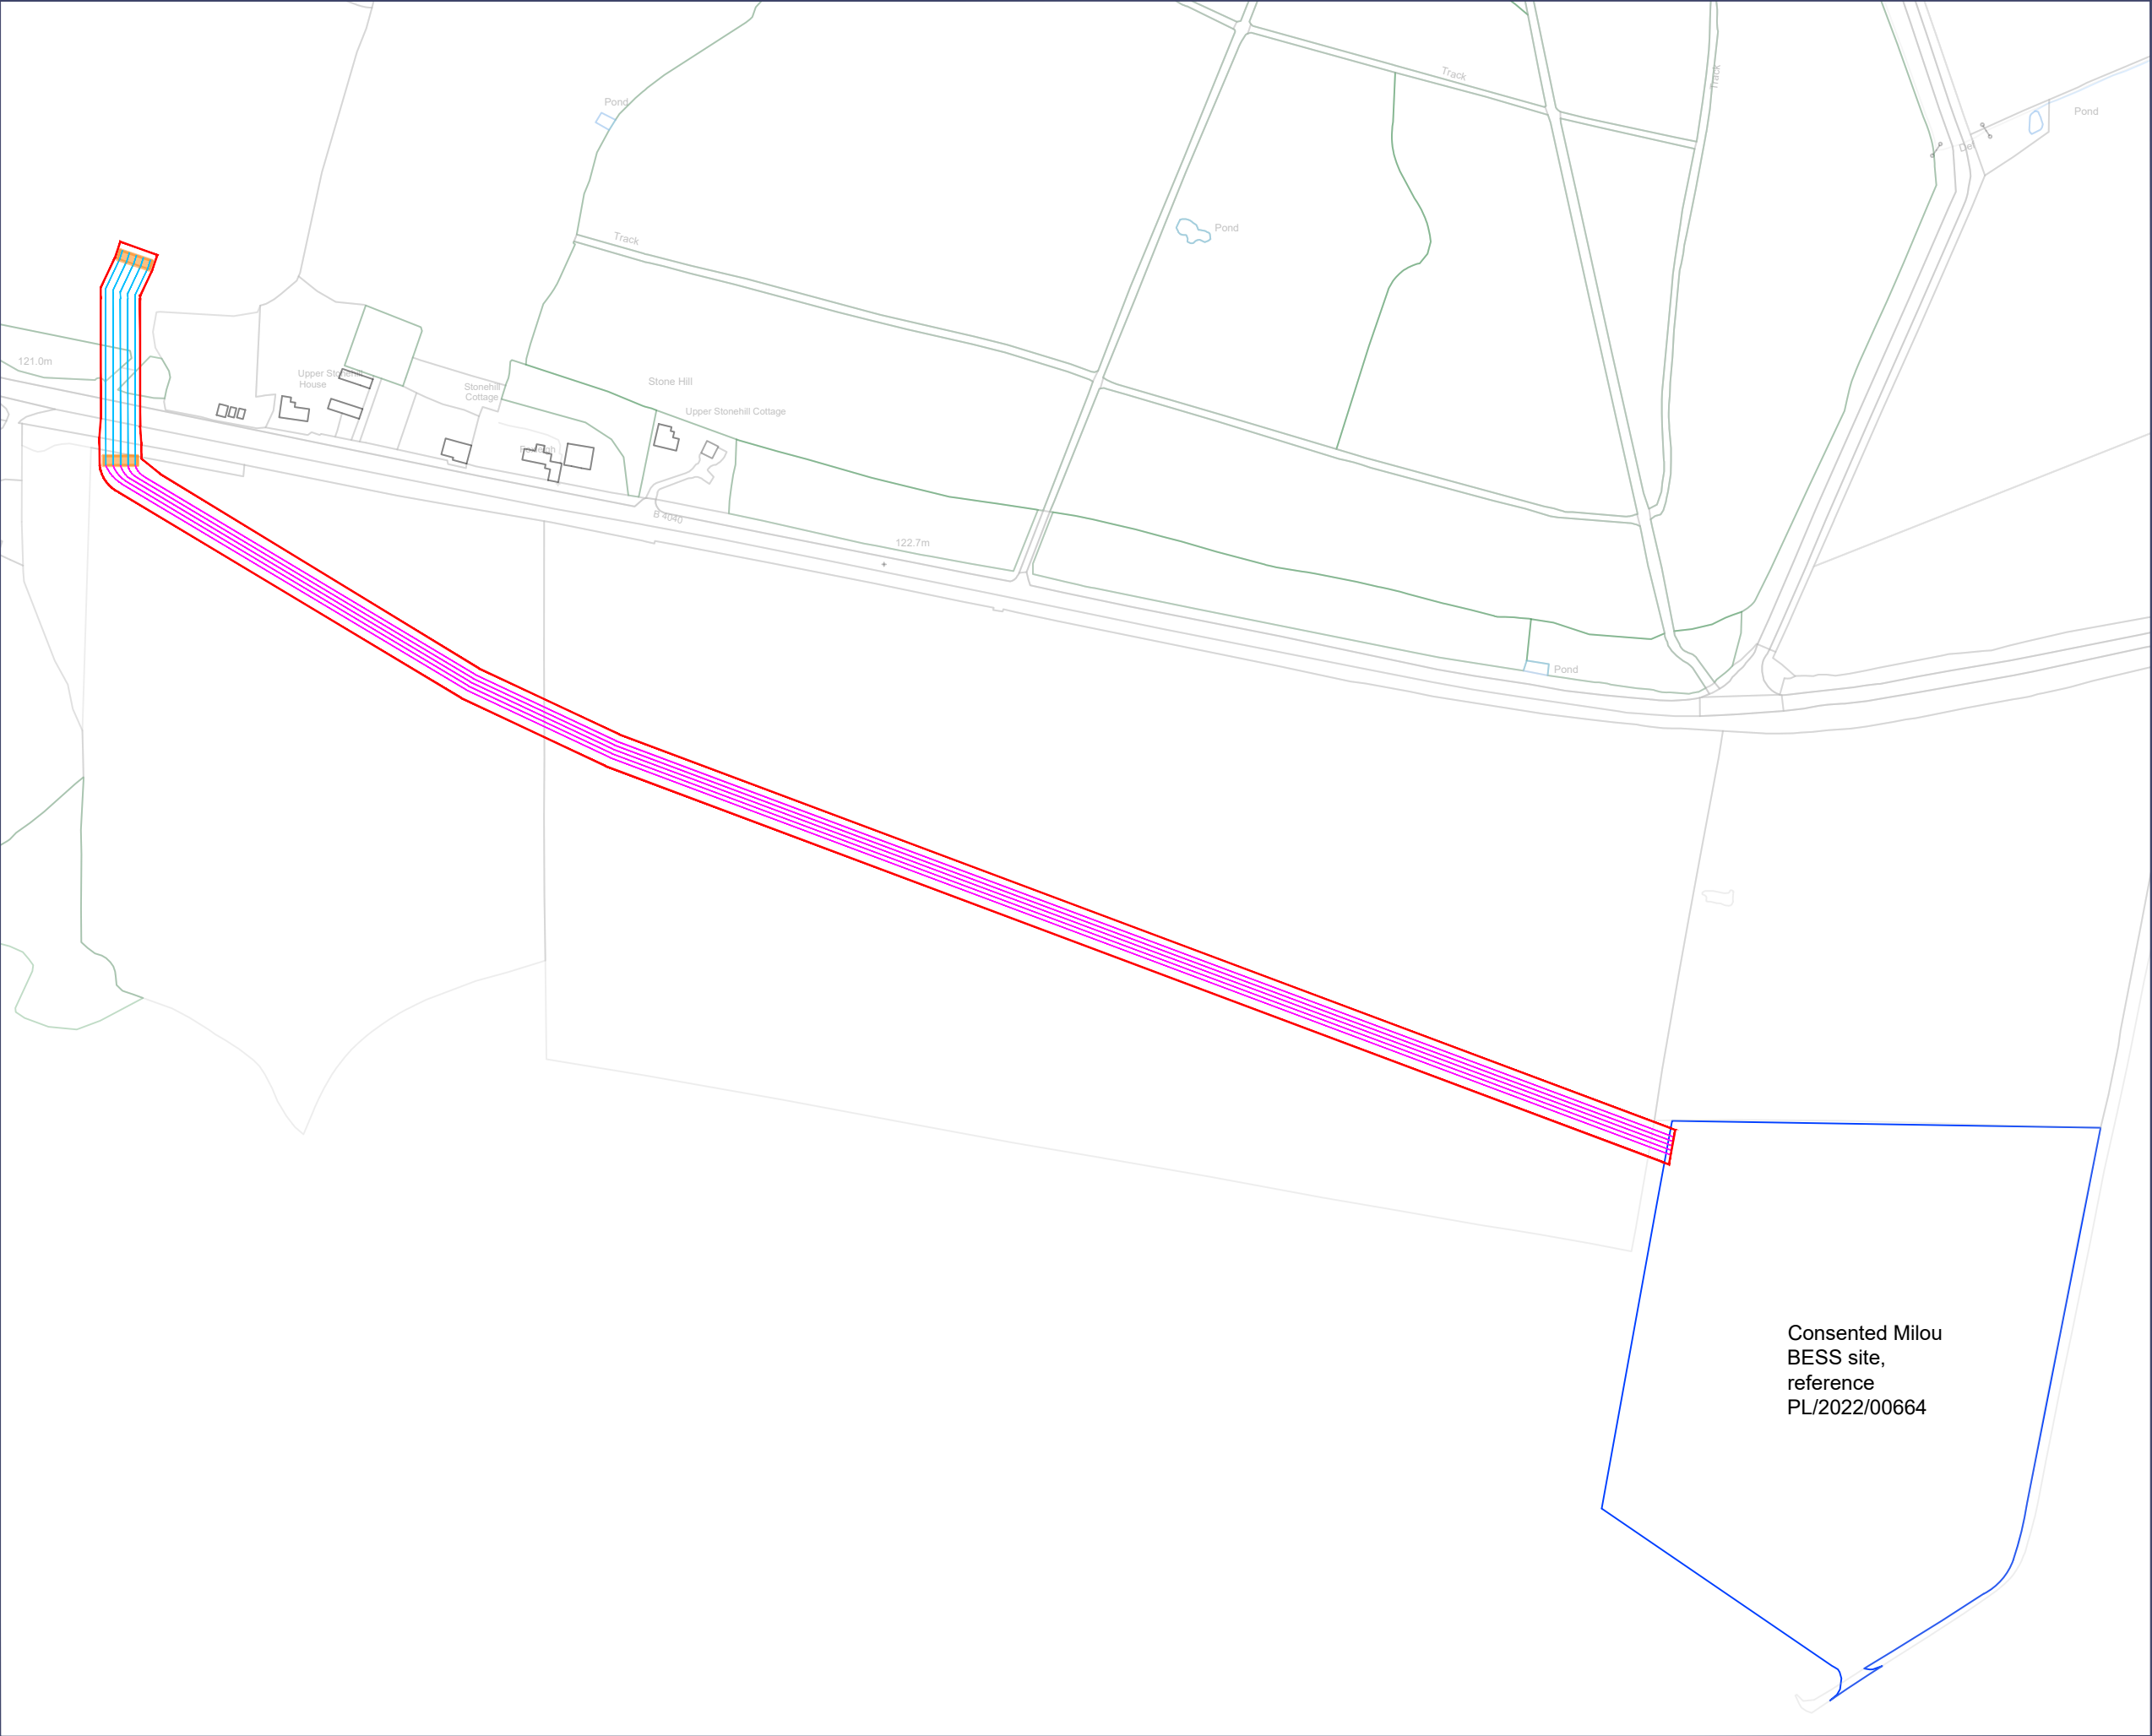

- Application Boundary
- Land under control of the Applicant
- Mechanically Dug Trench Sections of Grid Connection Cables
- Horizontal Directional Drill Pits
- HDD Sections of Grid Connection Cables

0344 8700 007
axis.co.uk



Client

Pelagic Energy

Project

Revised Milou Grid Connection Part 2

Drawing Title

General Arrangement

Scale

1:2500 @A3

Status

--

Date

March 2026

Drawn

JD

Checked

JMg

Dwg no

3076-02-18

Rev

B

