



All drawings to be read in conjunction with relevant engineer's designs, calculations and specifications and manufacturers specification sheets.
This drawing is to scale for planning purposes. Do not scale this drawing for construction. All dimensions to be checked on site before work commences.
Any discrepancies should be brought to the designers attention for rectification.

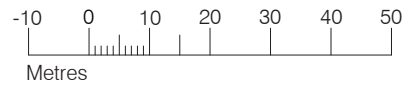

© Crown Copyright and database rights 2025 OS 100035409
Reproduction in whole or in part is prohibited without the
prior permission of Ordnance Survey.

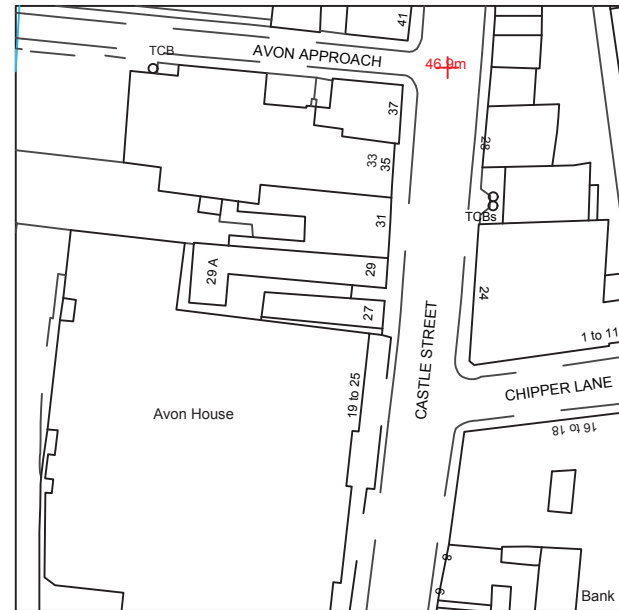

REVISION		
DWG NO.	29ACS04BP	
TITLE	Existing Block Plan	
DATE	19 AUGUST 2025	SCALE 1:1250 @ A4



01722 783296
hp@sarsendesigns.co.uk
www.sarsendesigns.co.uk

CLIENT Matthew and Jade Funge
PROJECT 29A Castle Street
Salisbury