


All drawings to be read in conjunction with relevant engineer's designs, calculations and specifications and manufacturers specification sheets.
This drawing is to scale for planning purposes. Do not scale this drawing for construction All dimensions to be checked on site before work commences.
Any discrepancies should be brought to the designers attention for rectification.

LOCATION PLAN 1:1250

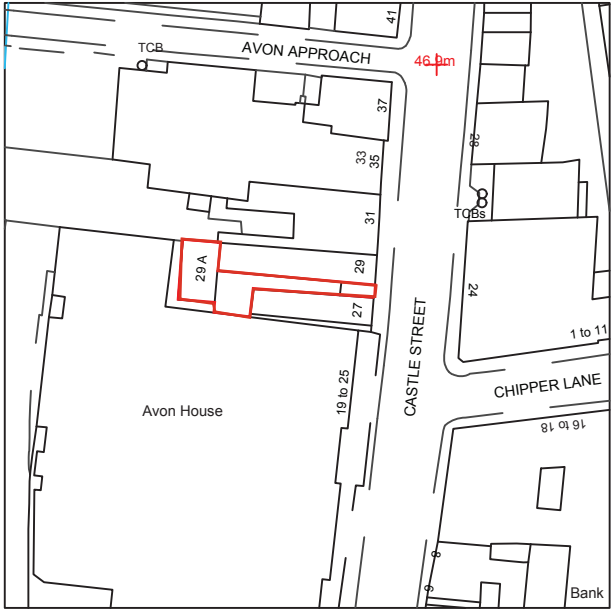

© Crown Copyright and database rights 2025 OS 100035409
Reproduction in whole or in part is prohibited without the
prior permission of Ordnance Survey.



REVISION

DWG NO. 29ACS04BP PRE APP ISSUE



01722 783296
hp@sarsendesigns.co.uk
www.sarsendesigns.co.uk

CLIENT Matthew and Jade Funge

PROJECT 29A Castle Street
Salisbury

TITLE Block Plan

DATE 19 AUGUST 2025

SCALE 1:1250 @ A4