
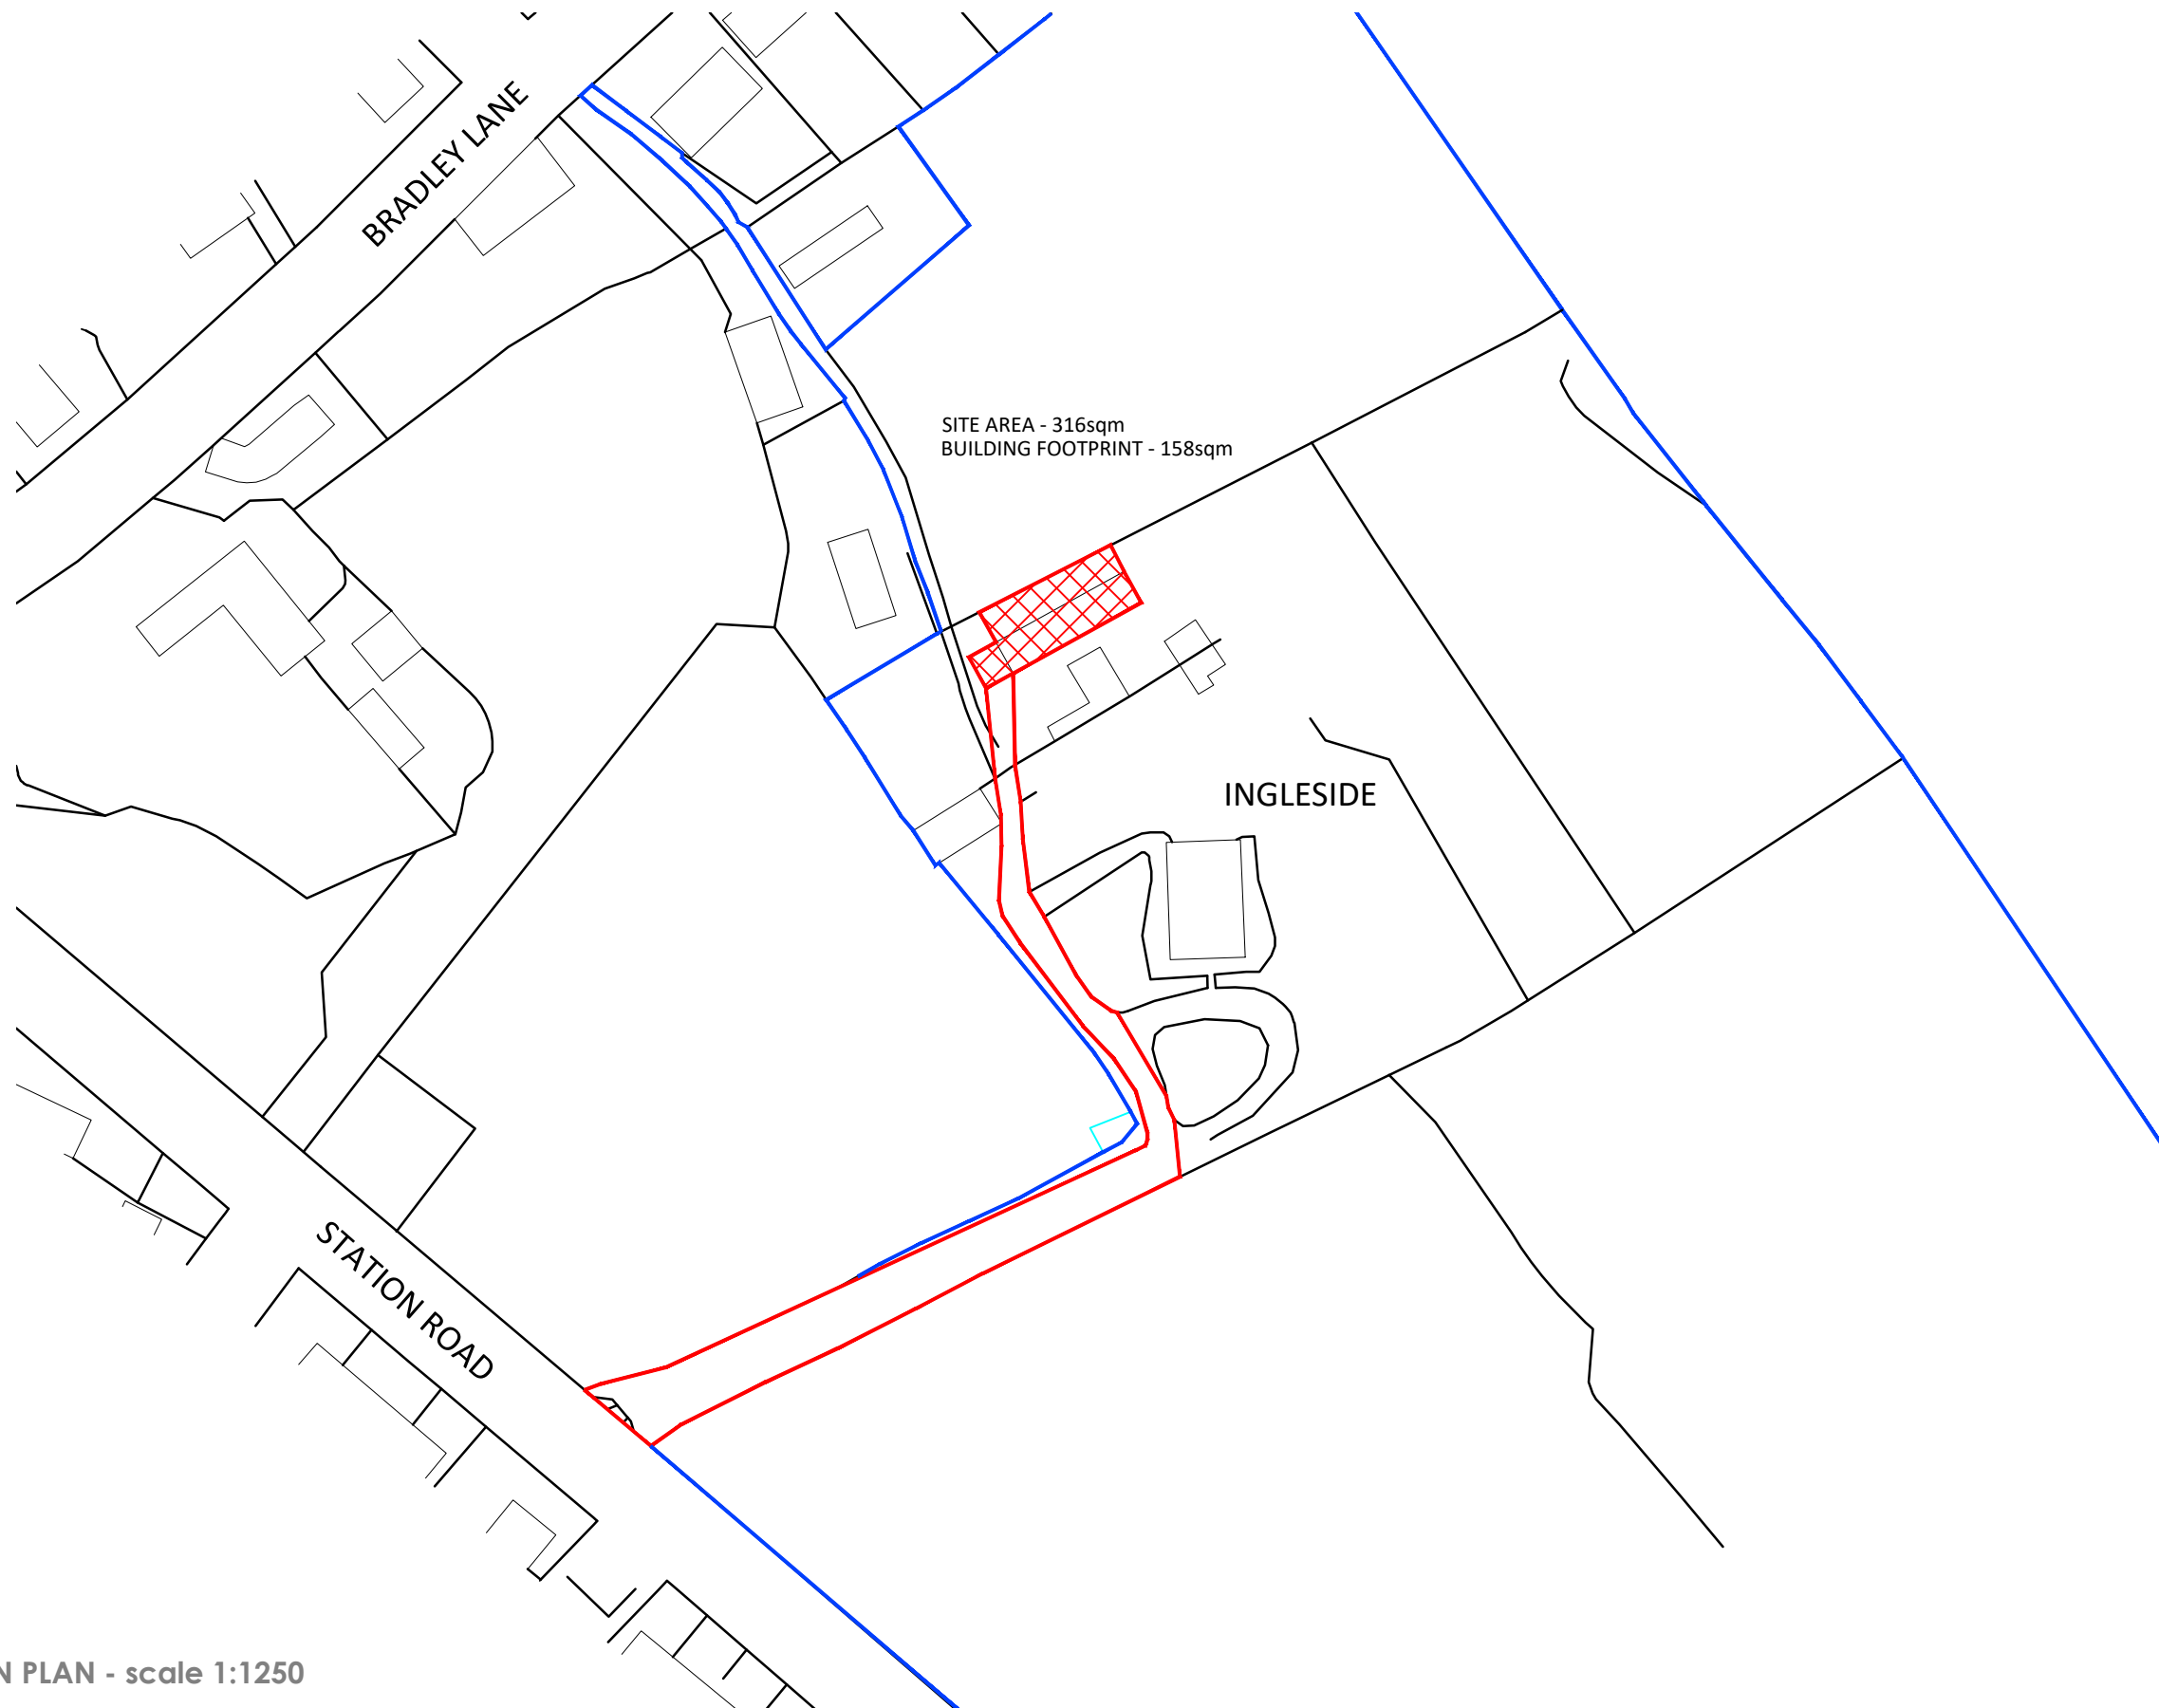


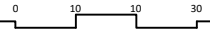

LOCATION PLAN - scale 1:1250

Existing Drawings - Tractor Shed, Ingleside, Holt

1:1250		
ISSUED FOR PLANNING		
CLIENT	Mandy and Terry Brake	
PROJECT	Tractor Shed, Ingleshire, Holt	
DRWG TITLE	Location Plan	
DRWG NO	A17 20 01 S01 Rev A	
DRAWN	NB	
SCALE	1:1250 @ A3	
DATE	27.02.20	
CHK'D	NB	
		
Atelier 17 Ltd, 28 Southleigh, Bradford On Avon, BA15 2EQ E-mail: atelier17.co.uk VV: www.atelier17.co.uk T: (01225) 862900 F: (01225) 862900		
This drawing is copyright. Only figured dimensions to be used. Contractors to check all dimensions before proceeding		