



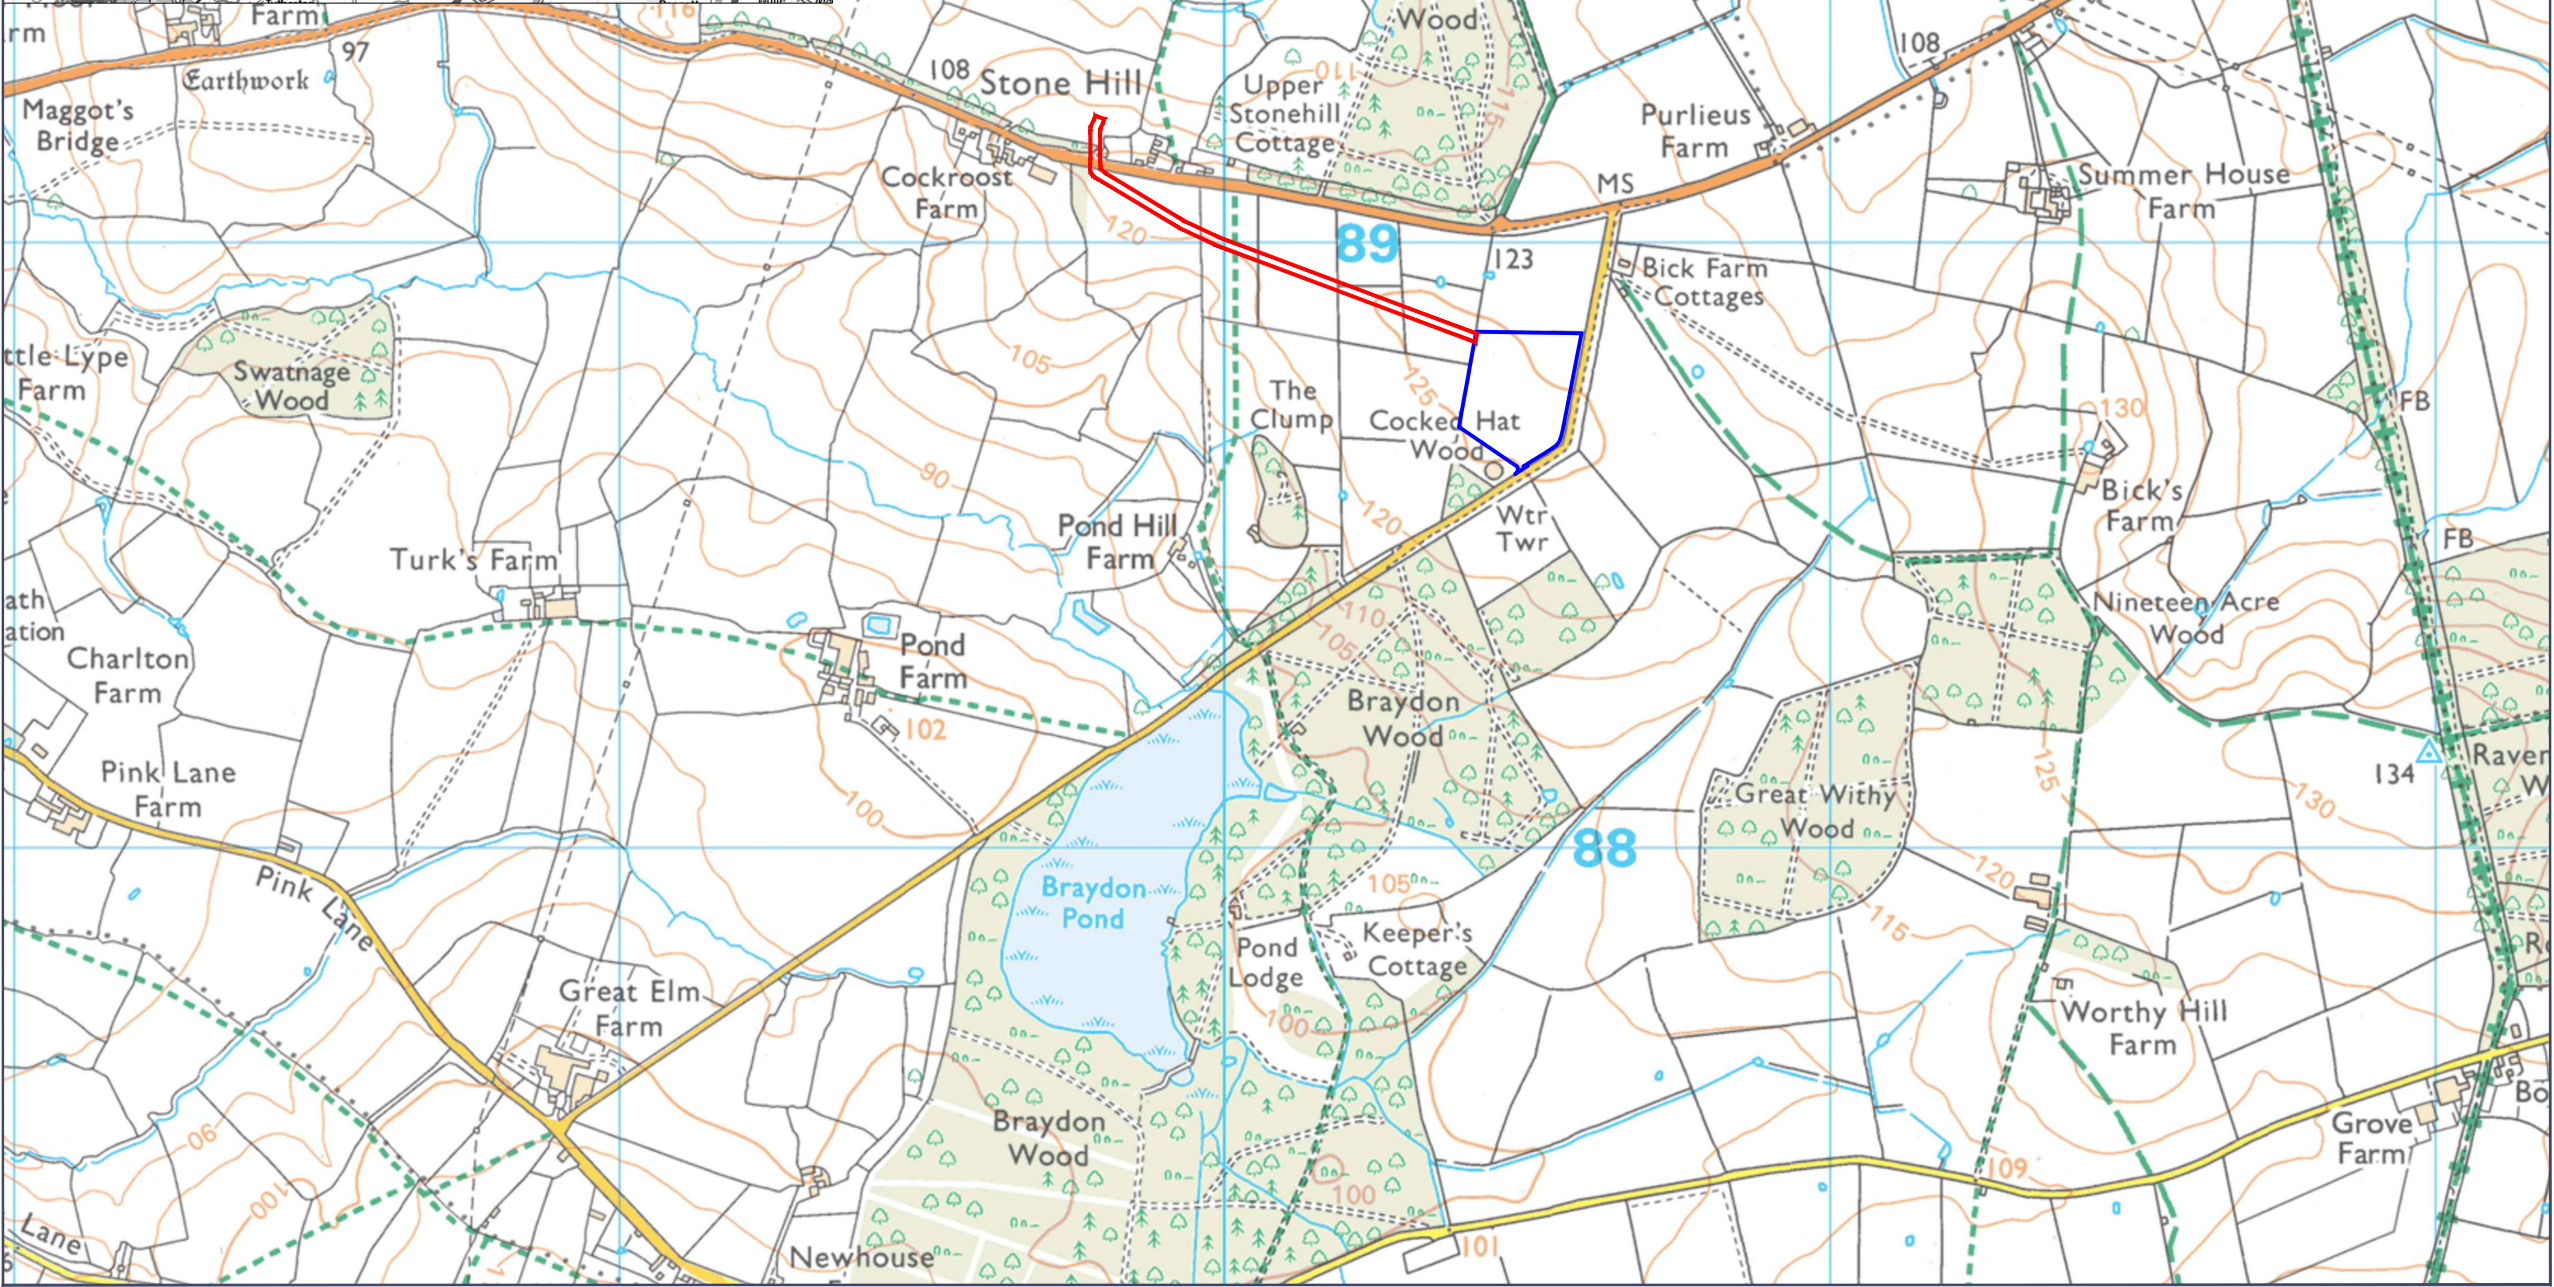

- Site Location
- Site Boundary
- Land under Control of Applicant

0344 8700 007
axis.co.uk

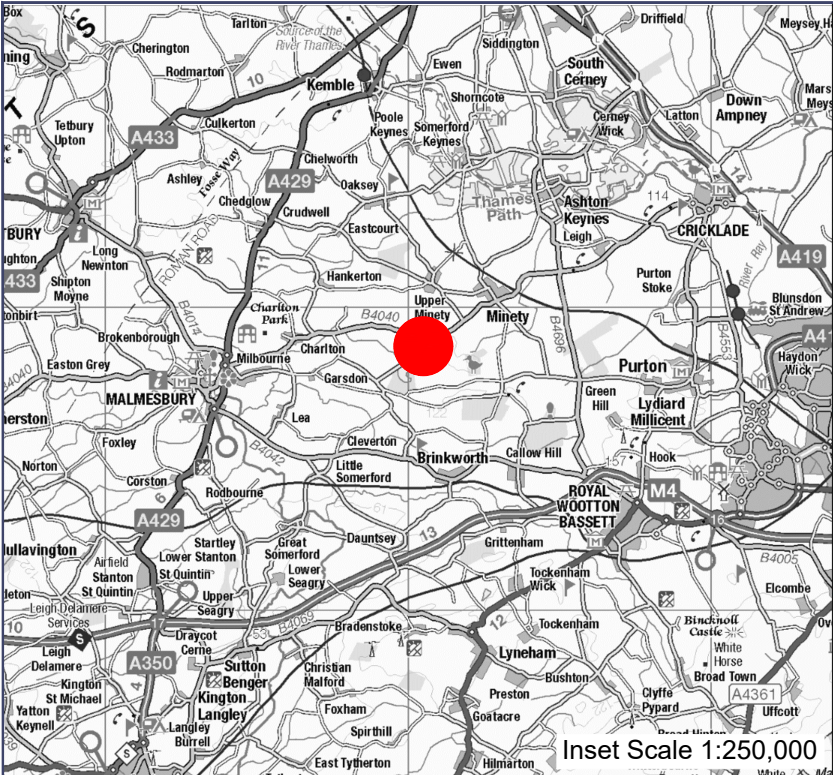

Client

Pelagic Energy

Project

Revised Milou Grid Connection Part 2

Drawing Title

Location Plan

Scale

1:12,500 @A3

Date

April 2026

Dwg no

3076-02-19

Status

--

Drawn

JD JMg

Rev

This drawing is the copyright of AXIS P.E.D Limited and may not be loaned, copied or reproduced in any way - or used for any offer, quote, tender or construction purposes without written consent of the company to do so. Follow any figured dimensions - do not scale for construction purposes. If in doubt ask.

© Crown copyright and database rights
2025 Ordnance Survey AC0000808122

