


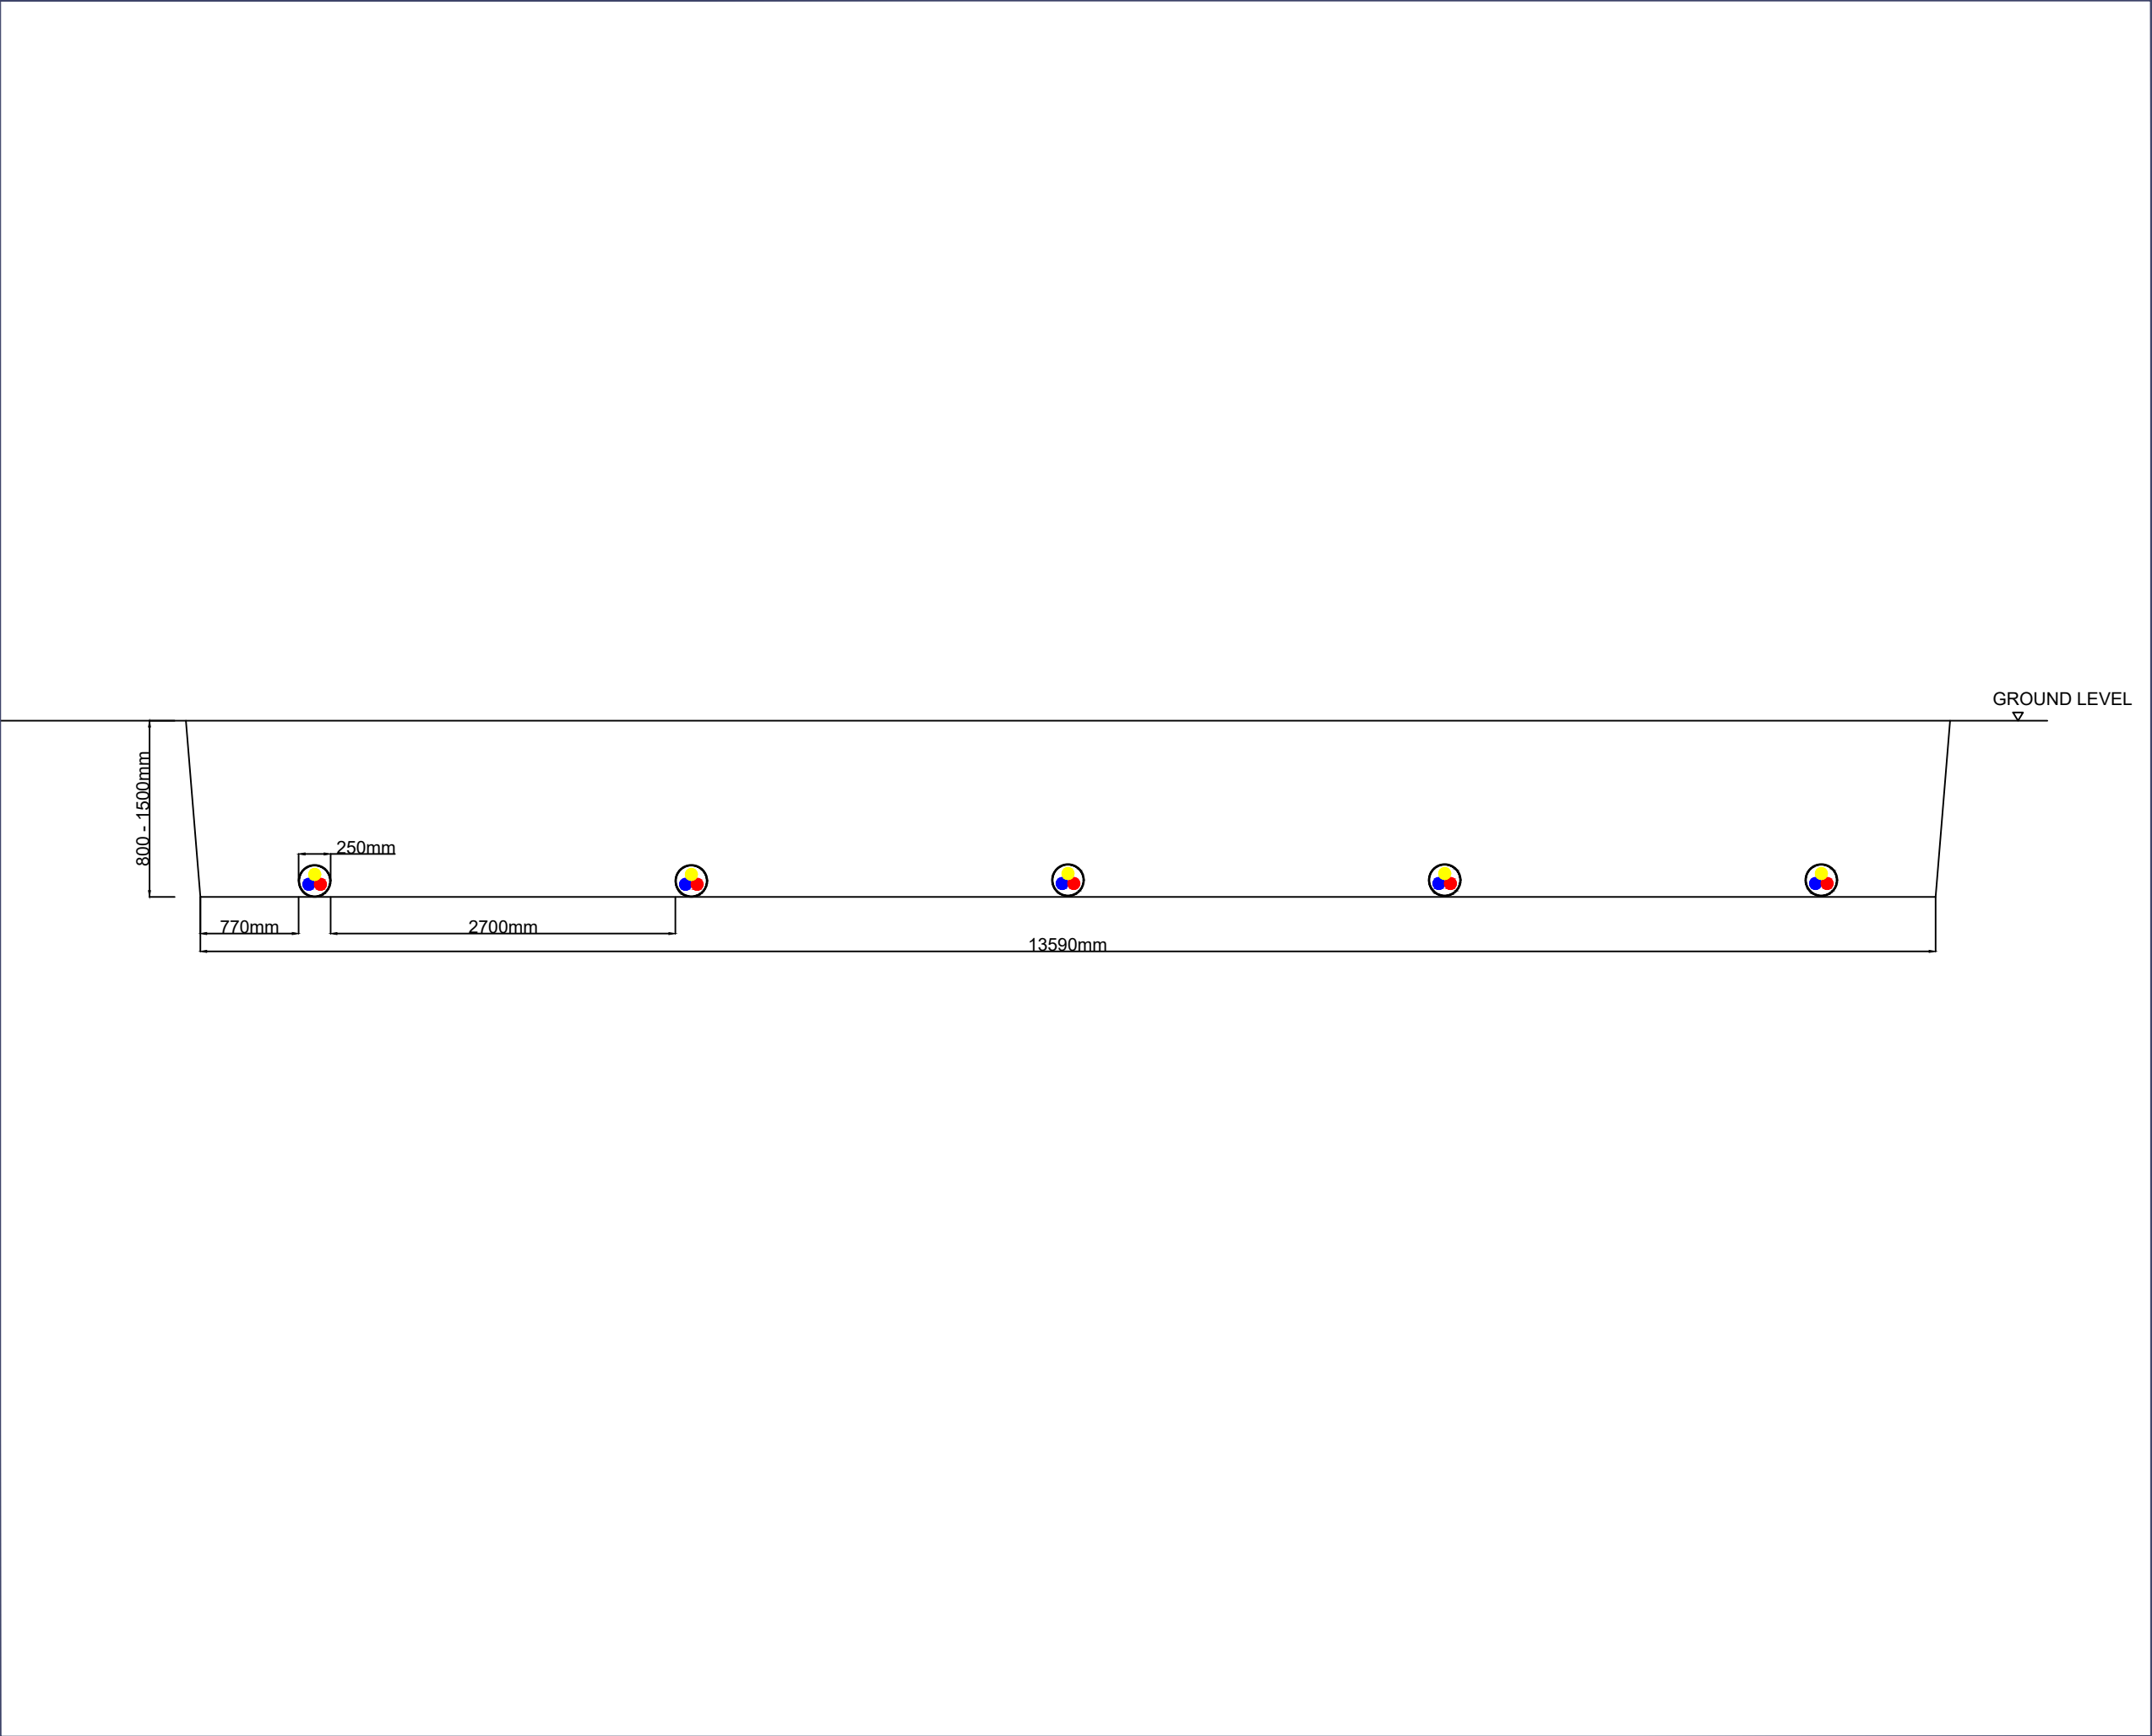

All measurements in mm unless stated

0344 8700 007
axis.co.uk



Client
Pelagic Energy
Project
Revised Milou Grid Connection Part 2
Drawing Title

Milou BESS Revised Grid 2 Cable Cross Section

Scale	Status	
1:50 @A3	--	
Date	Drawn	Checked
April 2026	SK	JMg

Dwg no
3076-02-16

