
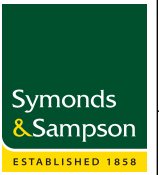


Section A-A

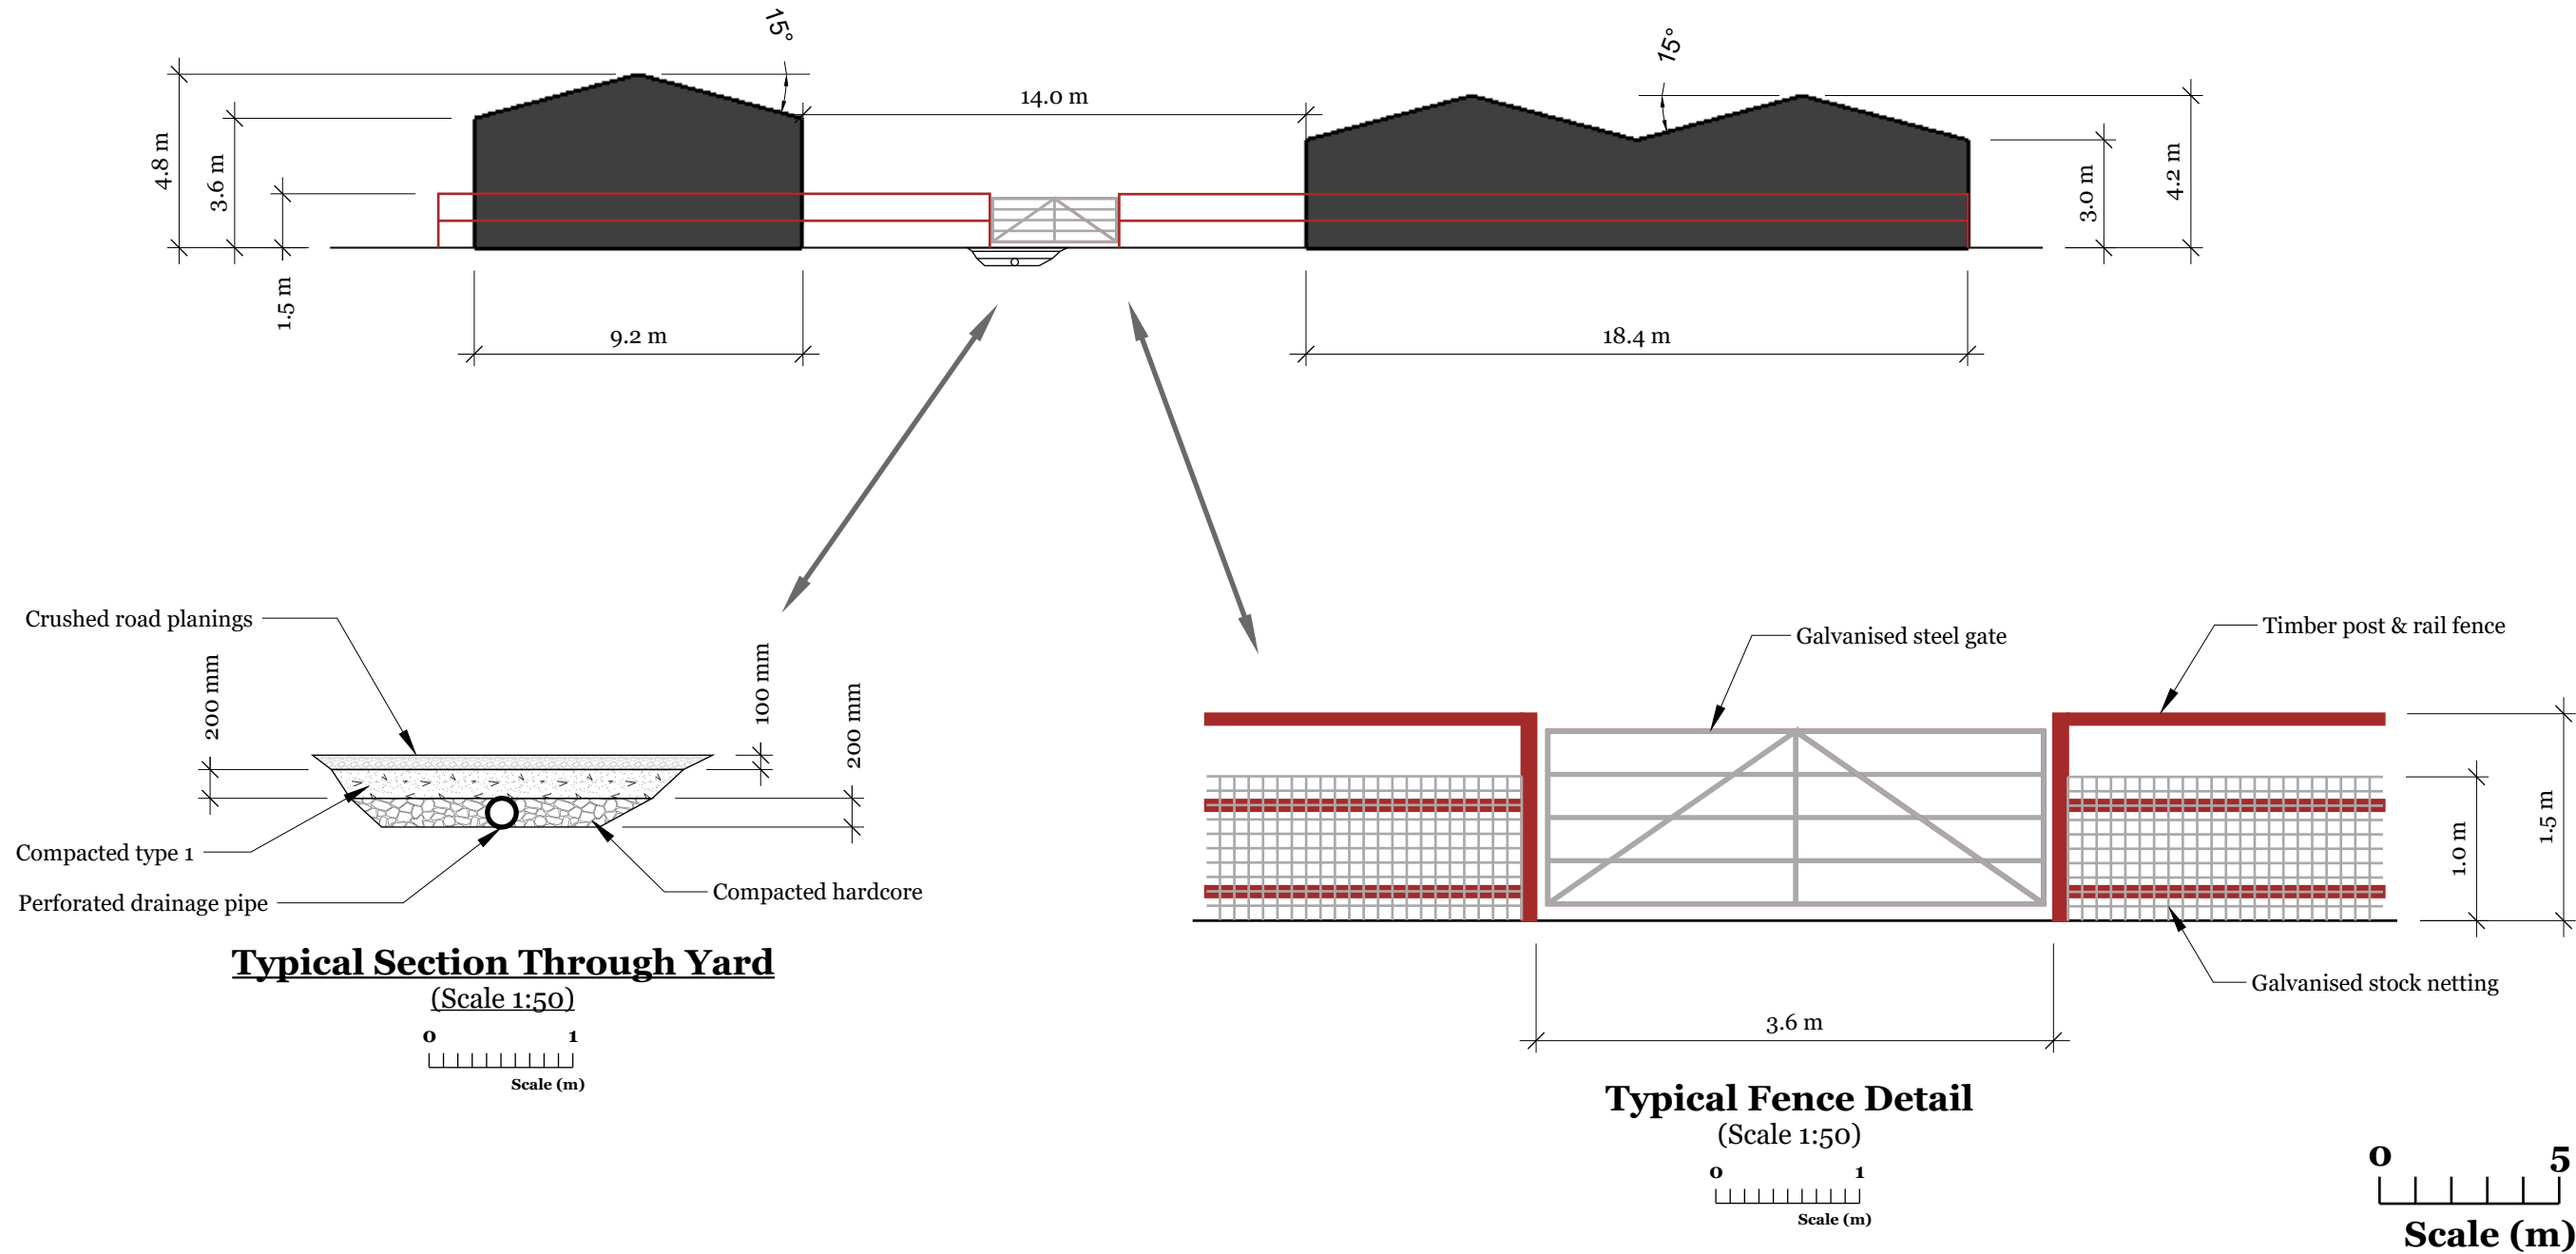

Site Address: Ox Lea Barn Farm
Rowde
Devizes

Client: Mrs Camilleri

Yard Area

Site Section

Drawing #: 26-015
Drawn Date: 31/03/2026
Drawn by: DF
Scale 1:200 on A3 Paper

REVISIONS		
	MM/DD/YY	REMARKS
A	01/04/2026	1:50 scale bar added
B	30/04/2026	Fence and gate details added
C	--/--/--	...
D	--/--/--	...
E	--/--/--	...