



Plant Schedule:

UK NATIVE TREES							
Symbol	Species	Common Name	Girth	Height	c/s, m/s, ftd	BR/RB	Qty
Ac_1	<i>Acer campestre</i>	Field maple	16-18cm	4.0-4.5m	c/s	RB	1
Ag_2	<i>Alnus glutinosa</i>	Common alder	6-8cm	2.5-3.0m	c/s	RB	1
Bpe_1	<i>Betula pendula</i>	Silver birch	16-18cm	4.0-4.5m	c/s	RB	2
Bpe_2	<i>Betula pendula</i>	Silver birch	6-8cm	2.0-2.5m	c/s	RB	2
Cb_1	<i>Corpinus betulus</i>	European hornbeam	16-18cm	4.0-4.5m	c/s	RB	4
Ca_2	<i>Corylus avellana</i>	Common hazel	-	1.2-1.5m	m/s	9L or BR	7
Ca_3	<i>Corylus avellana</i>	Common hazel	-	0.6-0.9m	m/s	5L or BR	13
Cm_3	<i>Crataegus monogyna</i>	Common hawthorn	-	0.9-1.2m	m/s	5L or BR	4
Ee_3	<i>Euonymus europaeus</i>	Spindle	-	0.9-1.2m	-	BR	8
la_1	<i>Ilex aquifolium</i>	English holly	14-16cm	3.5-4.0m	c/s	RB	2
la_2	<i>Ilex aquifolium</i>	English holly	-	1.2-1.5m	ftd	7.5L or BR	3
Ms_1	<i>Malus sylvestris</i>	European crab apple	16-18cm	4.0-4.5m	c/s	RB	1
Ms_2	<i>Malus sylvestris</i>	European crab apple	6-8cm	2.0-2.5m	c/s	RB	4
Pa_1	<i>Prunus avium</i>	Wild cherry	16-18cm	4.0-4.5m	c/s	RB	3
Sar_2	<i>Sorbus aria</i>	Whitebeam	-	1.2-1.5m	c/s	7.5L or BR	3
Sau_2	<i>Sorbus aucuparia</i>	Rowan	6-8cm	2.5-3.0m	c/s	RB	12
Sn_3	<i>Sambucus nigra</i>	Common elder	-	1.0-1.25m	m/s	7.5L	3
Tc_1	<i>Tilia cordata</i>	Small-leaved lime	16-18cm	4.0-4.5m	c/s	RB	1
Total							74

MIXED NATIVE HEDGEROW

To be planted in a double staggered row at 0.5m centres/ 4No. per lin m. Min. 5No. woody species per 30 lin m.

Species	Common Name	Form	Spec	Root	Notes	%
<i>Acer campestre</i>	Field maple	Branched	1+1, 100/120 min. 7No breaks	BR	Feathered to the base	10.0
<i>Carpinus betulus</i>	Hornbeam	Branched	1+1, 100/120 min. 7No breaks	BR	Feathered to the base	7.5
<i>Cornus sanguinea</i>	Common dogwood	Branched	1+1, 100/120 min. 9No breaks	BR	Feathered to the base	10.0
<i>Corylus avellana</i>	Hazel	Branched	1+1, 100/120 min. 7No breaks	BR	Feathered to the base	15.0
<i>Crataegus monogyna</i>	Hawthorn	Branched	1+1, 100/120 min. 9No breaks	BR	Feathered to the base	12.5
<i>Euonymus europaeus</i>	Spindle	Branched	1+1, 100/120 min. 9No breaks	BR	Feathered to the base	10.0
<i>Ilex aquifolium</i>	Holly	Branched	1+1, 100/120 min. 7No breaks	BR	Feathered to the base	10.0
<i>Prunus spinosa</i>	Blackthorn	Branched	1+1, 100/120 min. 7No breaks	BR	Feathered to the base	10.0
<i>Quercus robur</i>	English oak	Branched	1+1, 100/120 min. 7No breaks	BR	Feathered to the base	5.0
<i>Viburnum opulus</i>	Guelder rose	Branched	1+1, 100/120 min. 9No breaks	BR	Feathered to the base	10.0
Total						100.0


NATIVE SCRUB PLANTING						
To be planted in same-species groups of 3, 5 or 7 at 4/m2						
Species	Common Name	Form	Spec	Root	Notes	%
<i>Cornus sanguinea</i>	Common dogwood	Branched	1+1, 100/120 min. 9No	BR	Feathered to the base	15.0
<i>Corylus avellana</i>	Hazel	Branched	1+1, 100/120 min. 7No	BR	Feathered to the base	7.5
<i>Crataegus monogyna</i>	Hawthorn	Branched	1+1, 100/120 min. 7No	BR	Feathered to the base	7.5
<i>Euonymus europaeus</i>	Spindle	Branched	1+1, 100/120 min. 7No	BR	Feathered to the base	10.0
<i>Lonicera periclymenum</i>	Honeysuckle	Branched	1+1, 100/120 min. 7No	BR	Feathered to the base	7.5
<i>Malus sylvestris</i>	European crab apple	Branched	1+1, 100/120 min. 7No	BR	Feathered to the base	10.0
<i>Prunus spinosa</i>	Blackthorn	Branched	1+1, 100/120 min. 7No	BR	Feathered to the base	10.0
<i>Rosa arvensis</i>	Field rose	Branched	1+1, 100/120 min. 7No	BR	Feathered to the base	12.5
<i>Sambucus nigra</i>	Elder	Branched	1+1, 100/120 min. 7No	BR	Feathered to the base	10.0
<i>Viburnum opulus</i>	Guelder rose	Branched	1+1, 100/120 min. 7No	BR	Feathered to the base	10.0
Total						100.0

AMENITY GRASS (MODIFIED GRASSLAND)

Emorsgate EL1 Flowering Lawn Mixture, or equal and approved.

GRASSLAND WITH WILDFLOWERS (OTHER NEUTRAL GRASSLAND)

Emorsgate EM1 Basic General Purpose Meadow Mixture, or equal and approved.

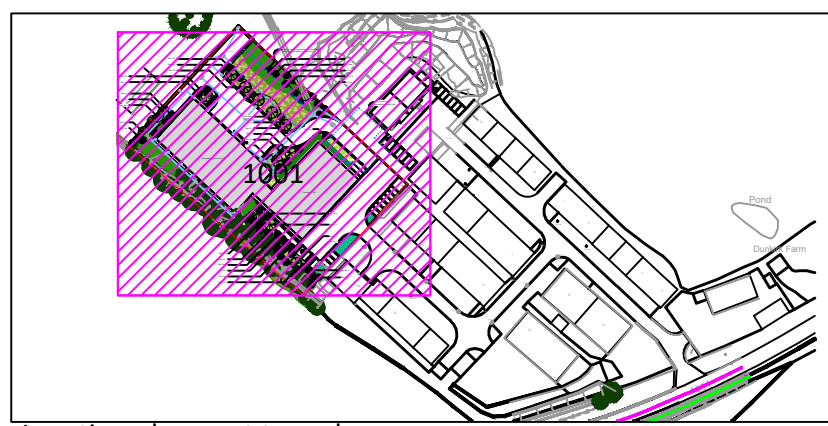

Location plan - not to scale

Rev	Date	Description	Drn	Chk
PA	15/04/26	Draft - for coordination	GY	LB
P1	24/04/26	Planning	GY	LB



GREENHALGH
Landscape Architecture

Project
Tinplate
Dunkirk Business Park
Southwick

Drawing Name
Landscape Plan

Client Ashford Homes	Scale 1:200@A1
Job No. 374	Status S4
Drawing No. 374_GLA_00_00_DR_L_1001	Rev P1

www.greenhalghla.com | 7 Sydney Wharf, Bath, BA2 4EF | +44 (0)1225 868432