



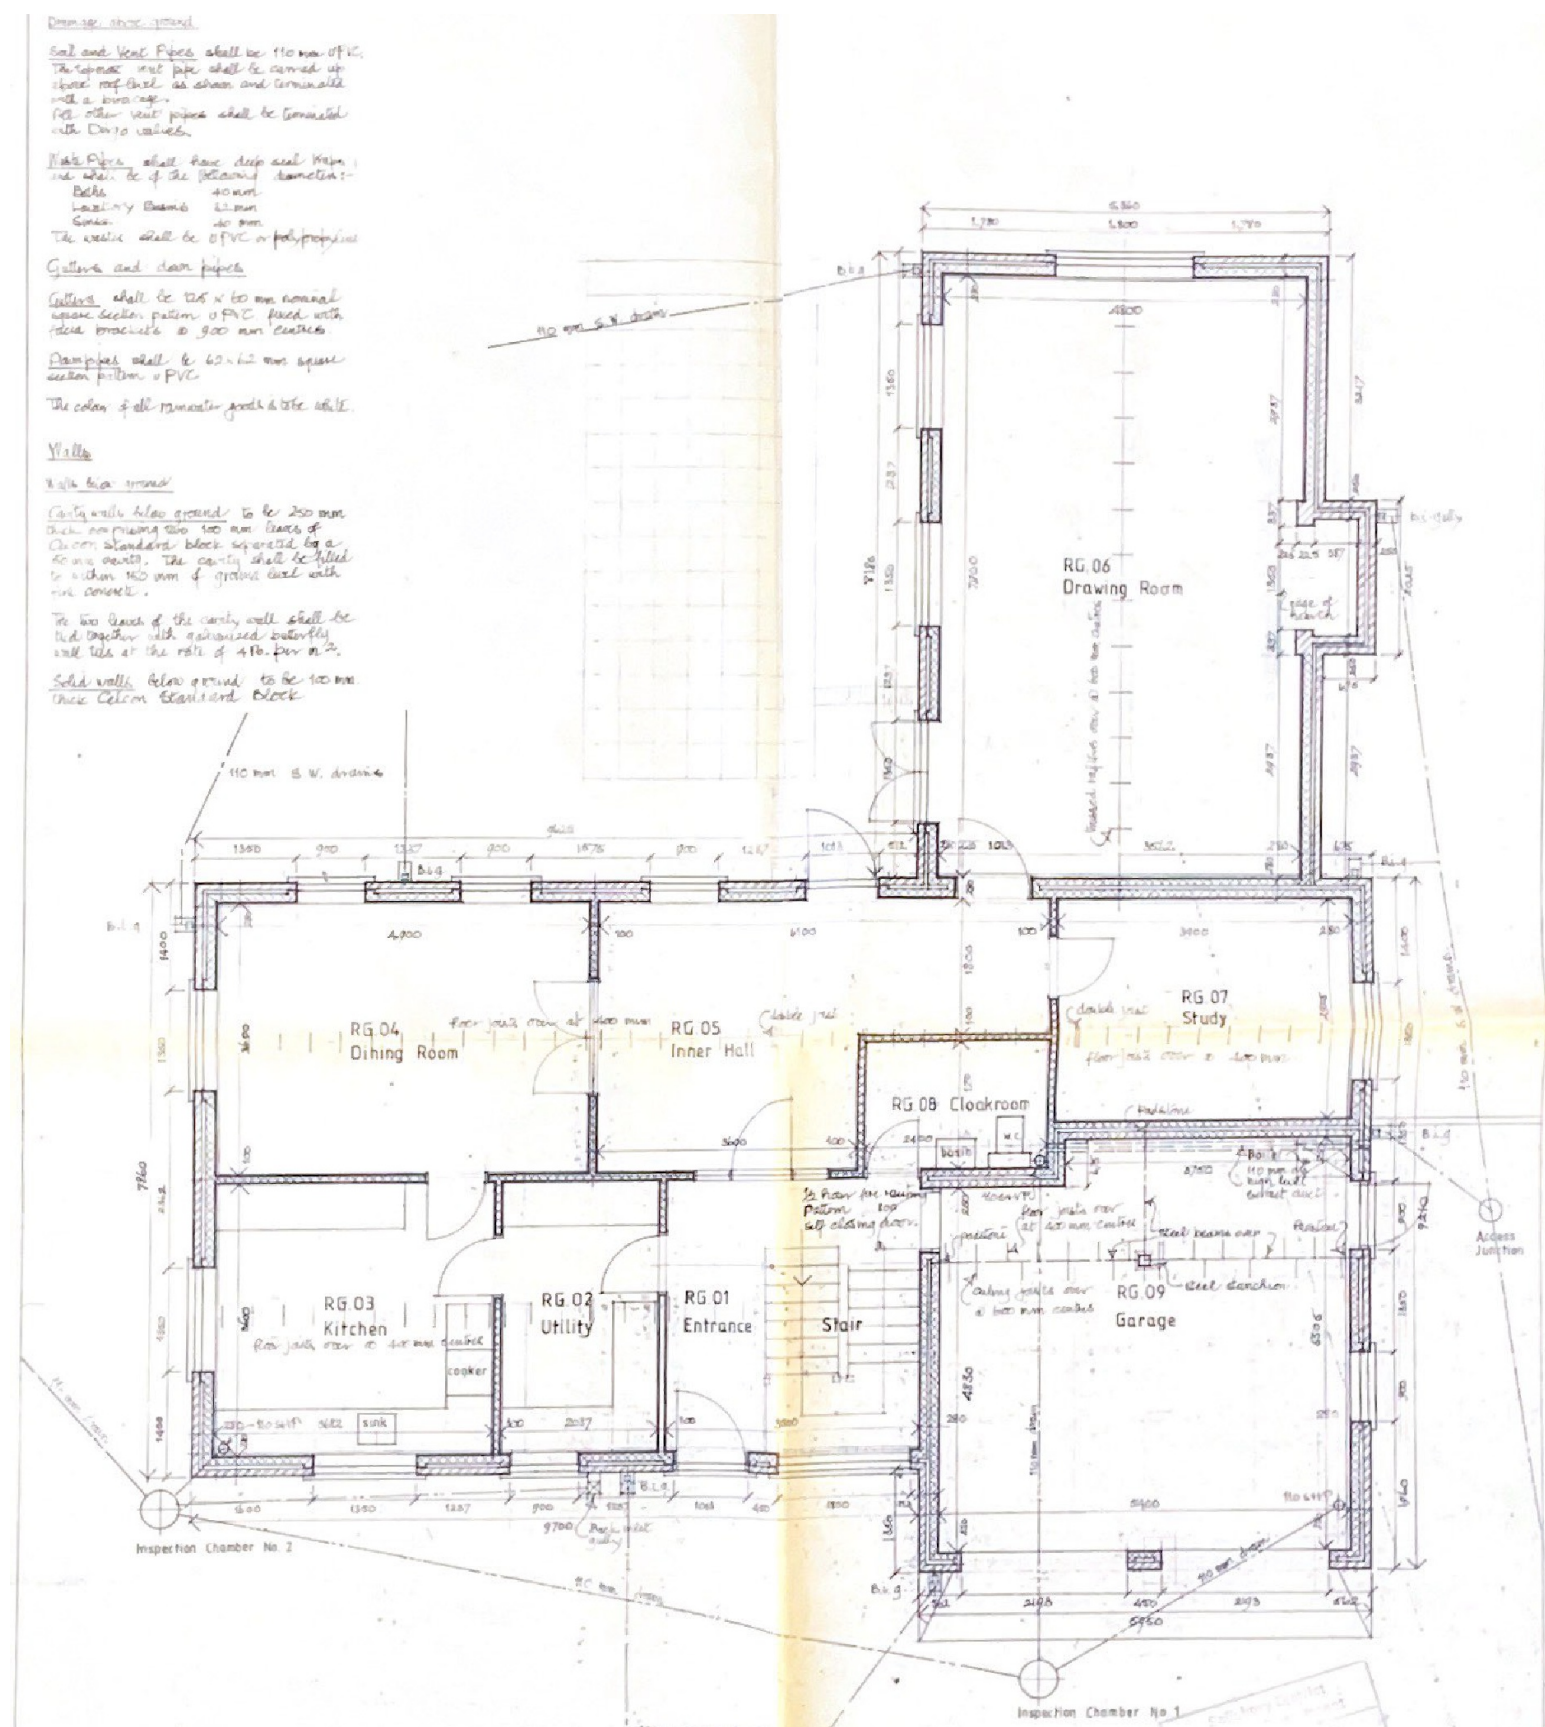

Existing Ground Floor Plan
1:100 @ A1

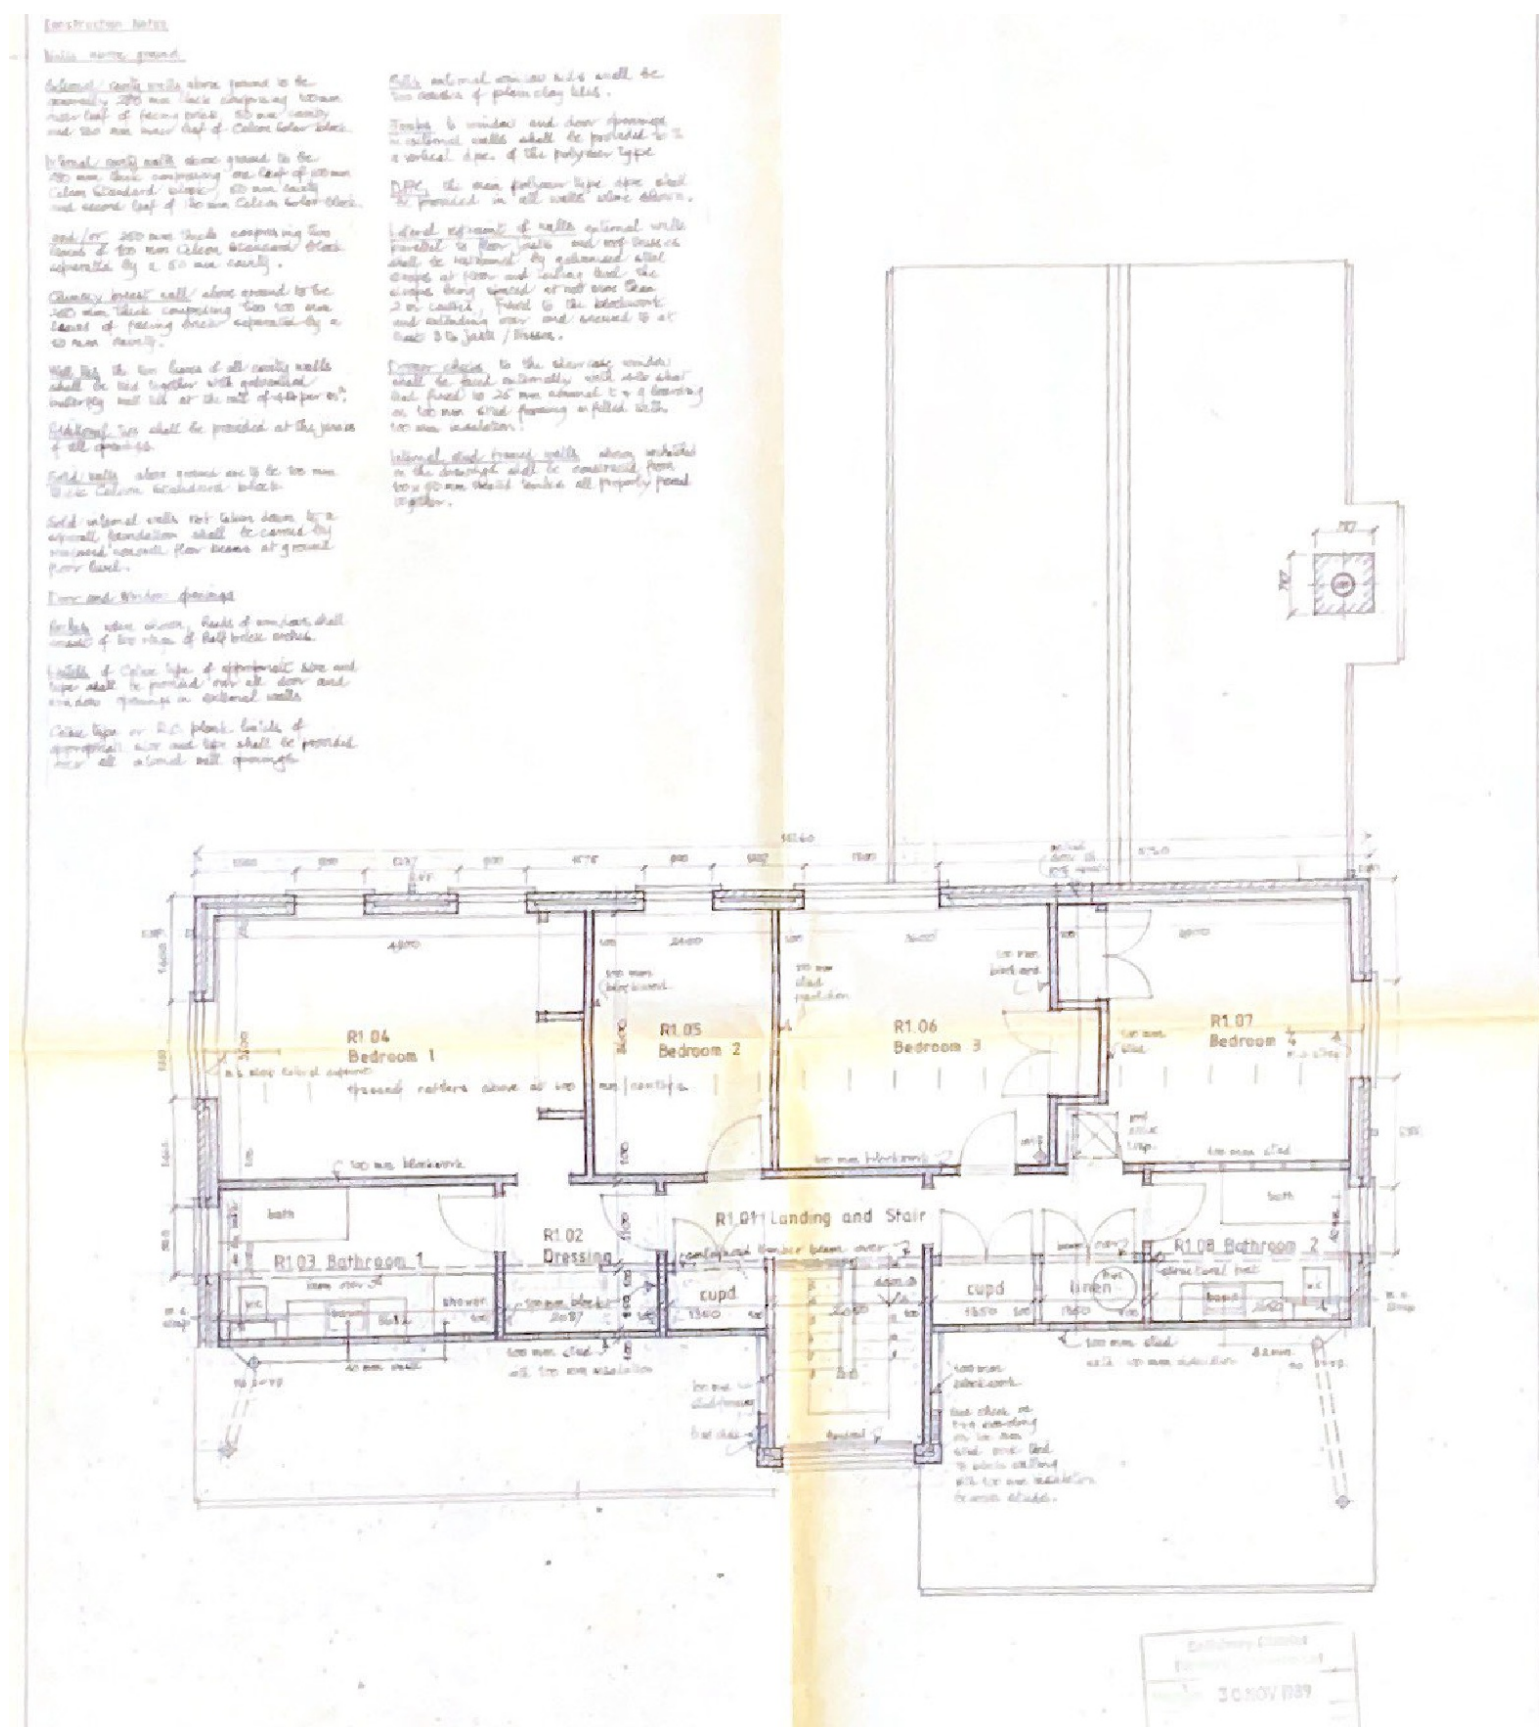


Existing First Floor Plan
1:100 @ A1



Existing West Elevation
1:100 @ A1

Existing East Elevation
1:100 @ A1

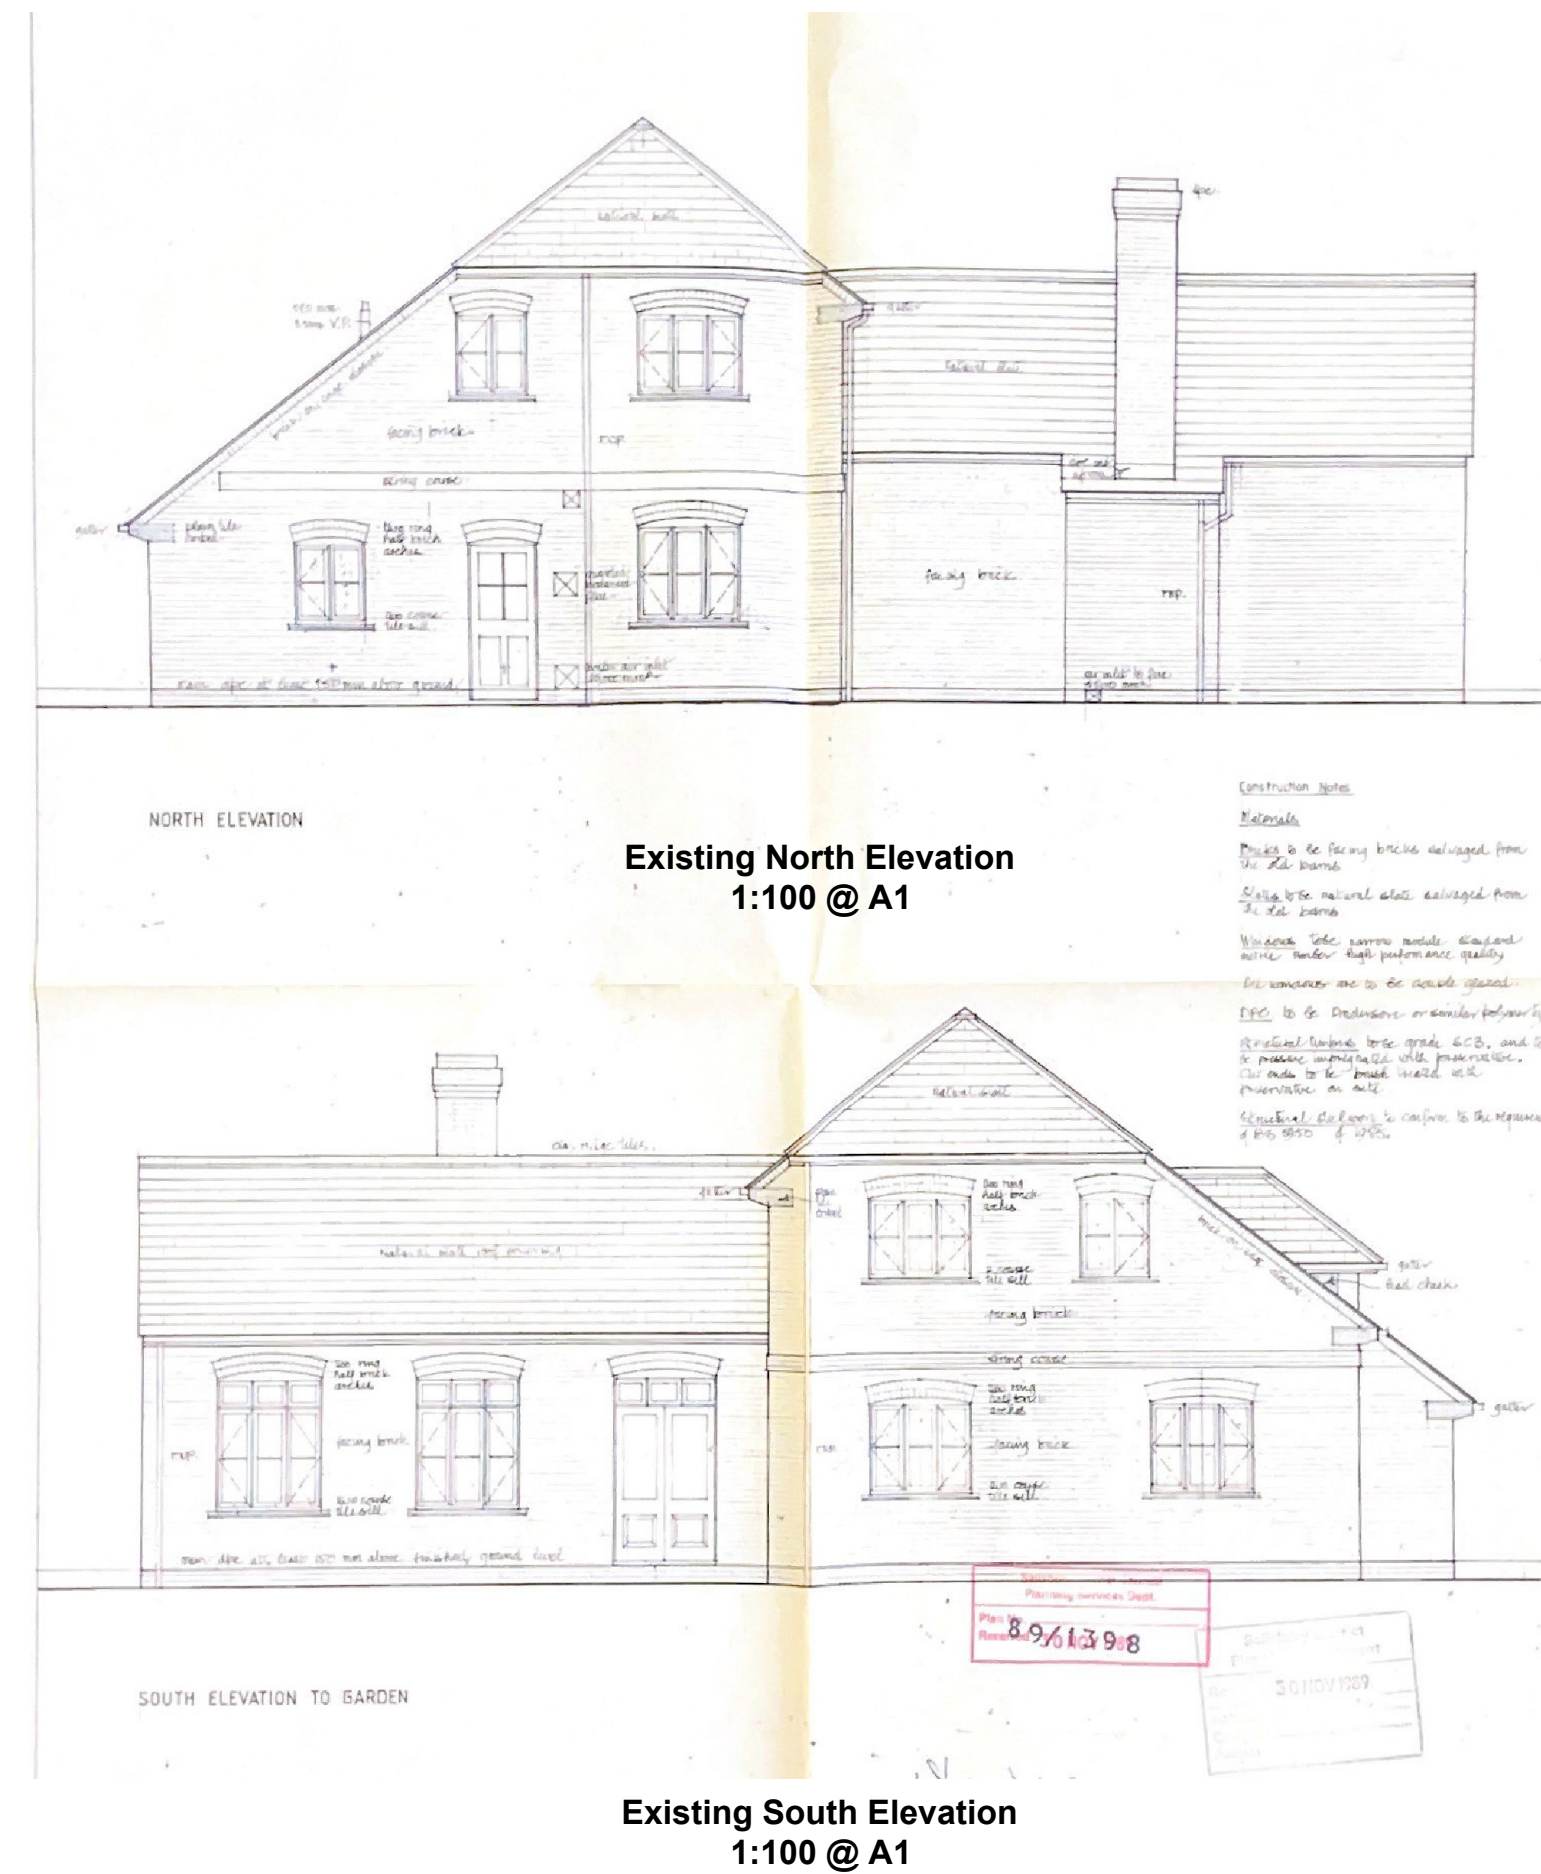

Existing North Elevation
1:100 @ A1

Existing South Elevation
1:100 @ A1