



SW South West
Scale: 1:100


- Key**
- 01 White Colour Flat Metal-faced Composite **Wall Panels**
 - 02 White Colour Flat Metal-faced Composite **Wall Panels**
 - 03 Metal PPC **Doors**
 - 04 Metal-faced Sectional Roller Shutter **Vehicle Doors**
 - 05 Green PPC Aluminium Frame **Windows**
 - 06 Plinth Black Clay Facing Brick + Black Mortar
 - 07 Gutters + Fascias Green PPC Aluminium
 - 08 Rainwater Pipes White PPC Aluminium
 - 09 Fair-faced Concrete **Retaining Walls**
 - 10 Photovoltaic **Roof Panels**
 - 11 Galvanised Steel **Guardrails**
 - 12 Galvanised Steel **CAT Ladder**
 - 13 Galvanised Steel Proprietary Modular **Rainwater Pipe Support System**
 - 14 **Building Sign**
 - 15 Louvres Green PPC Aluminium
 - 16 Green PPC Aluminium Frame **Window Spandrel Panels**

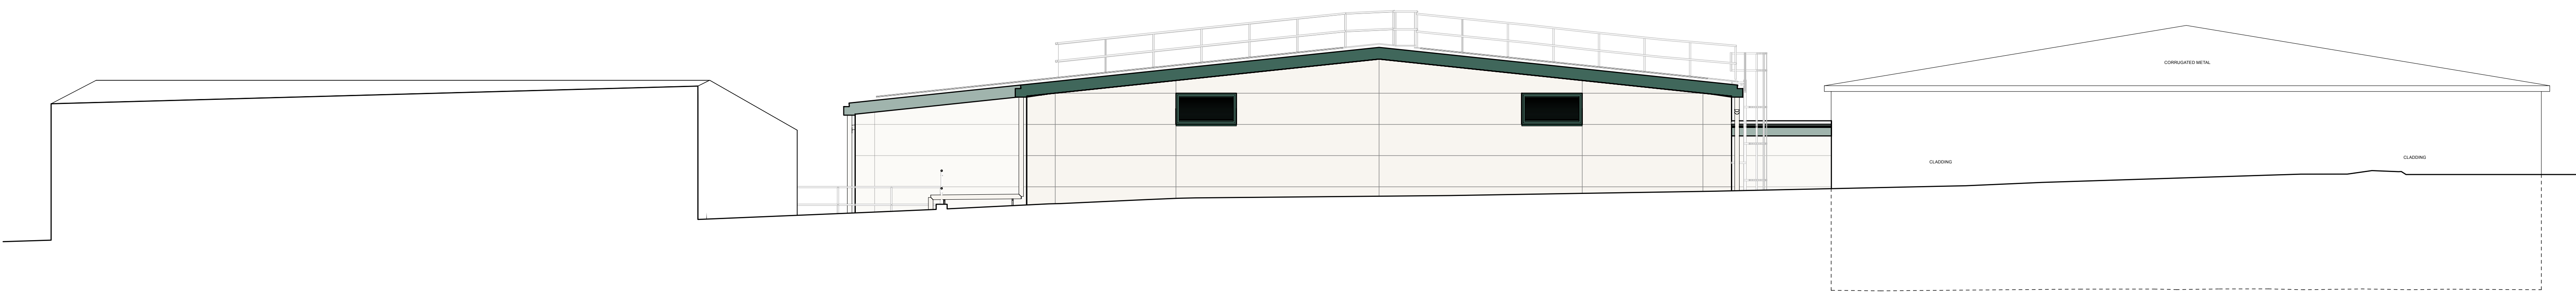


NE-1 North East
Scale: 1:100

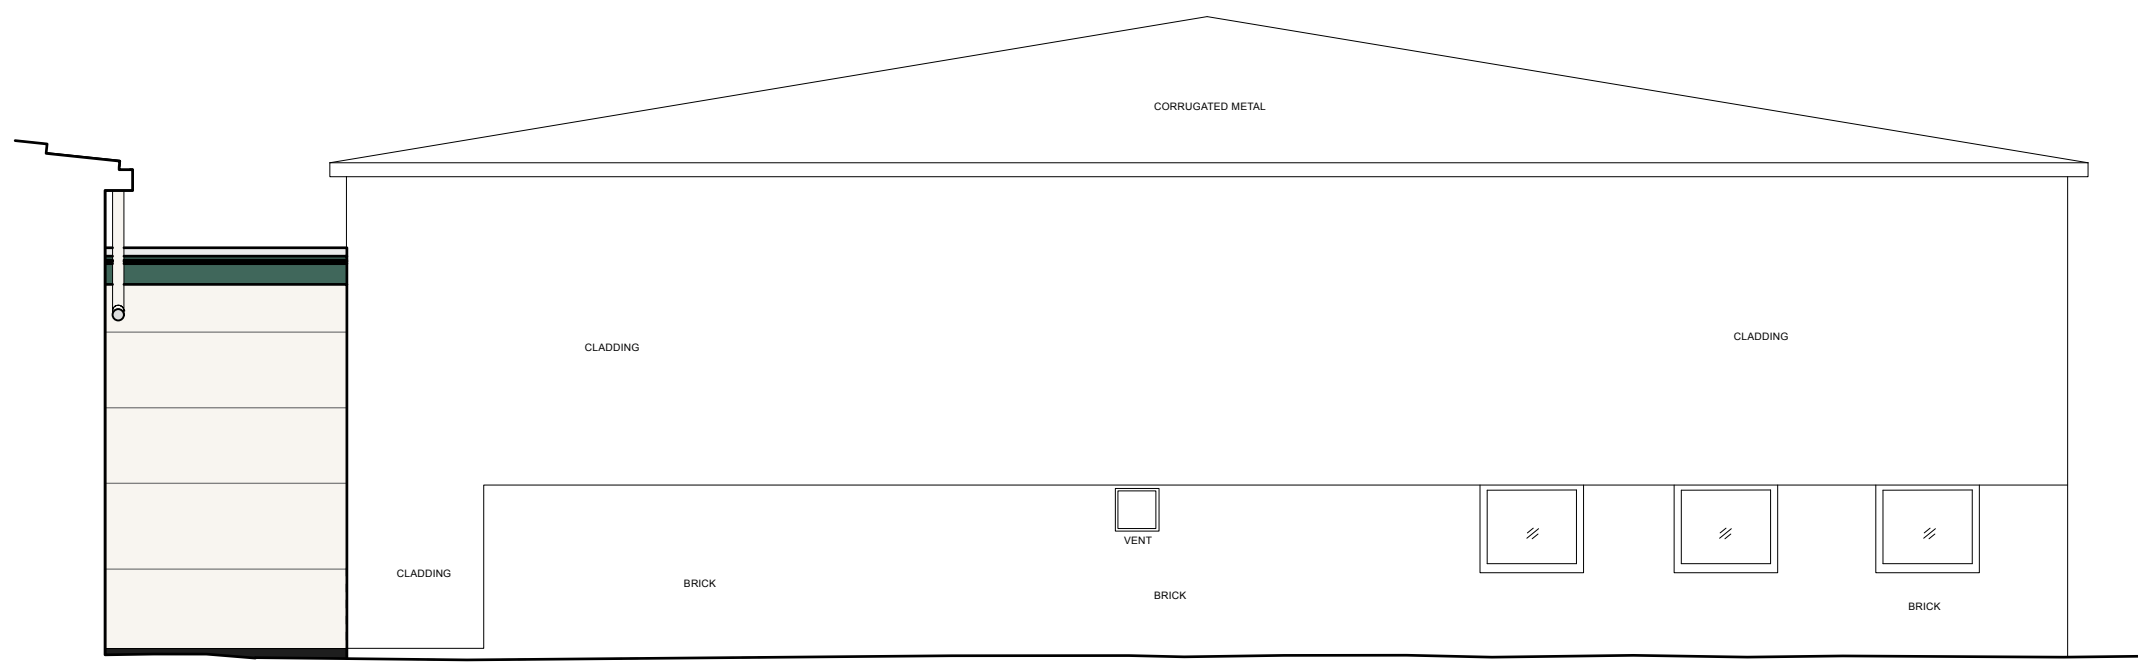


NE-2 North East
Scale: 1:100

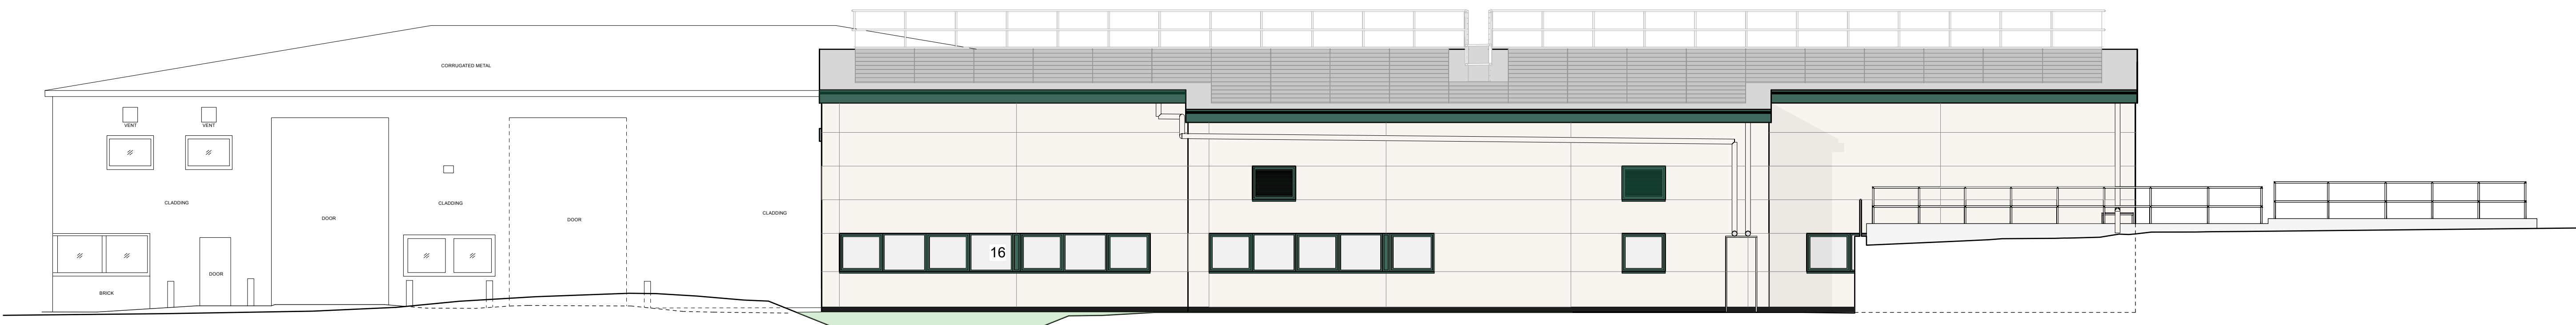


SE-1 South East
Scale: 1:100

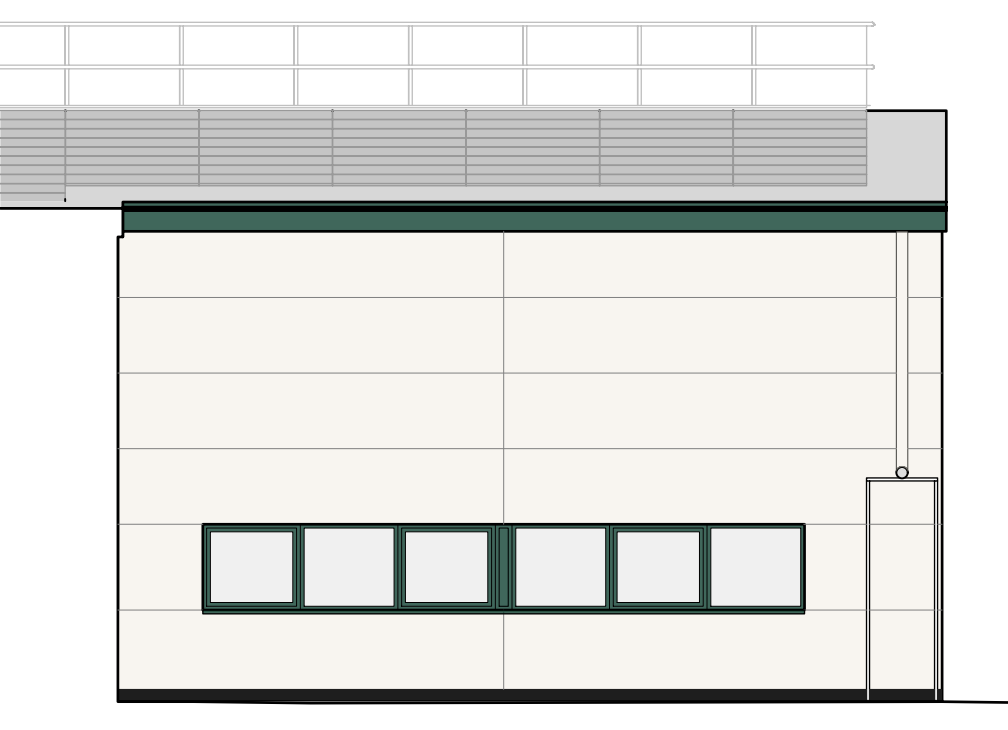

SE-2 South East
Scale: 1:100

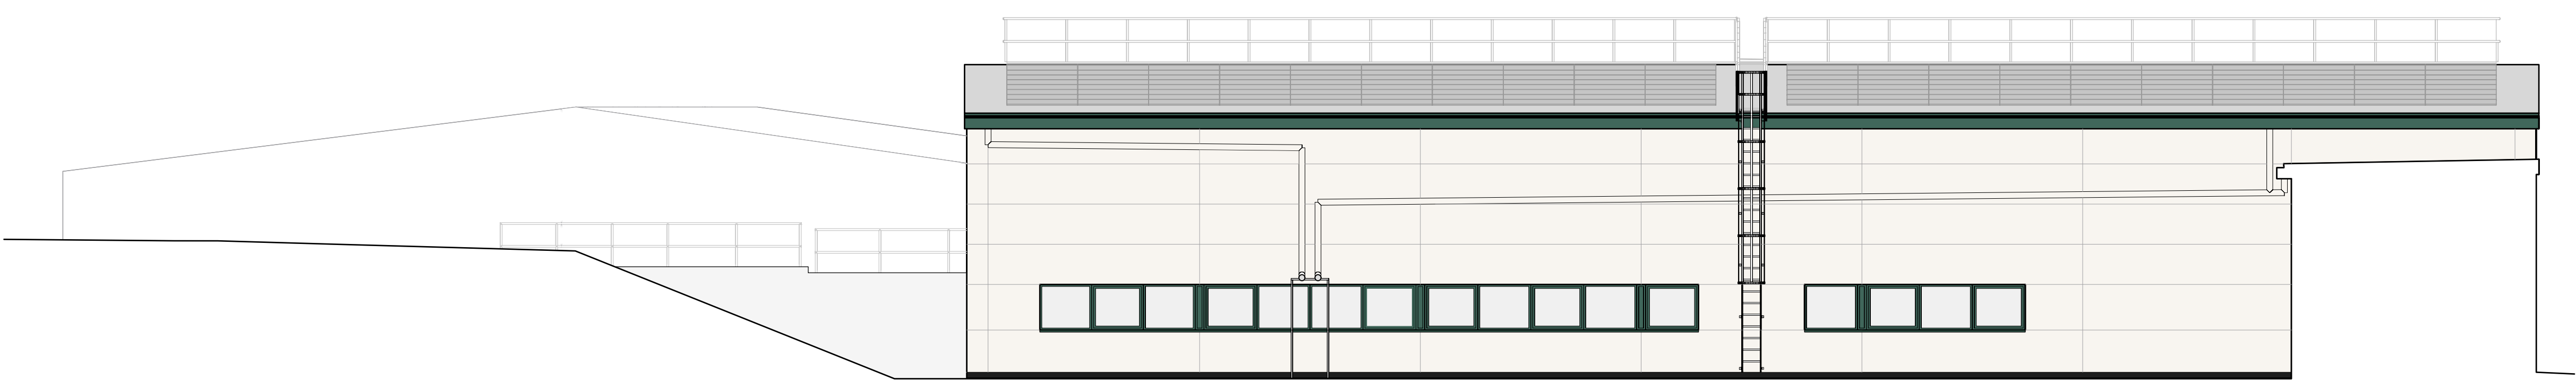

NW North West
Scale: 1:100

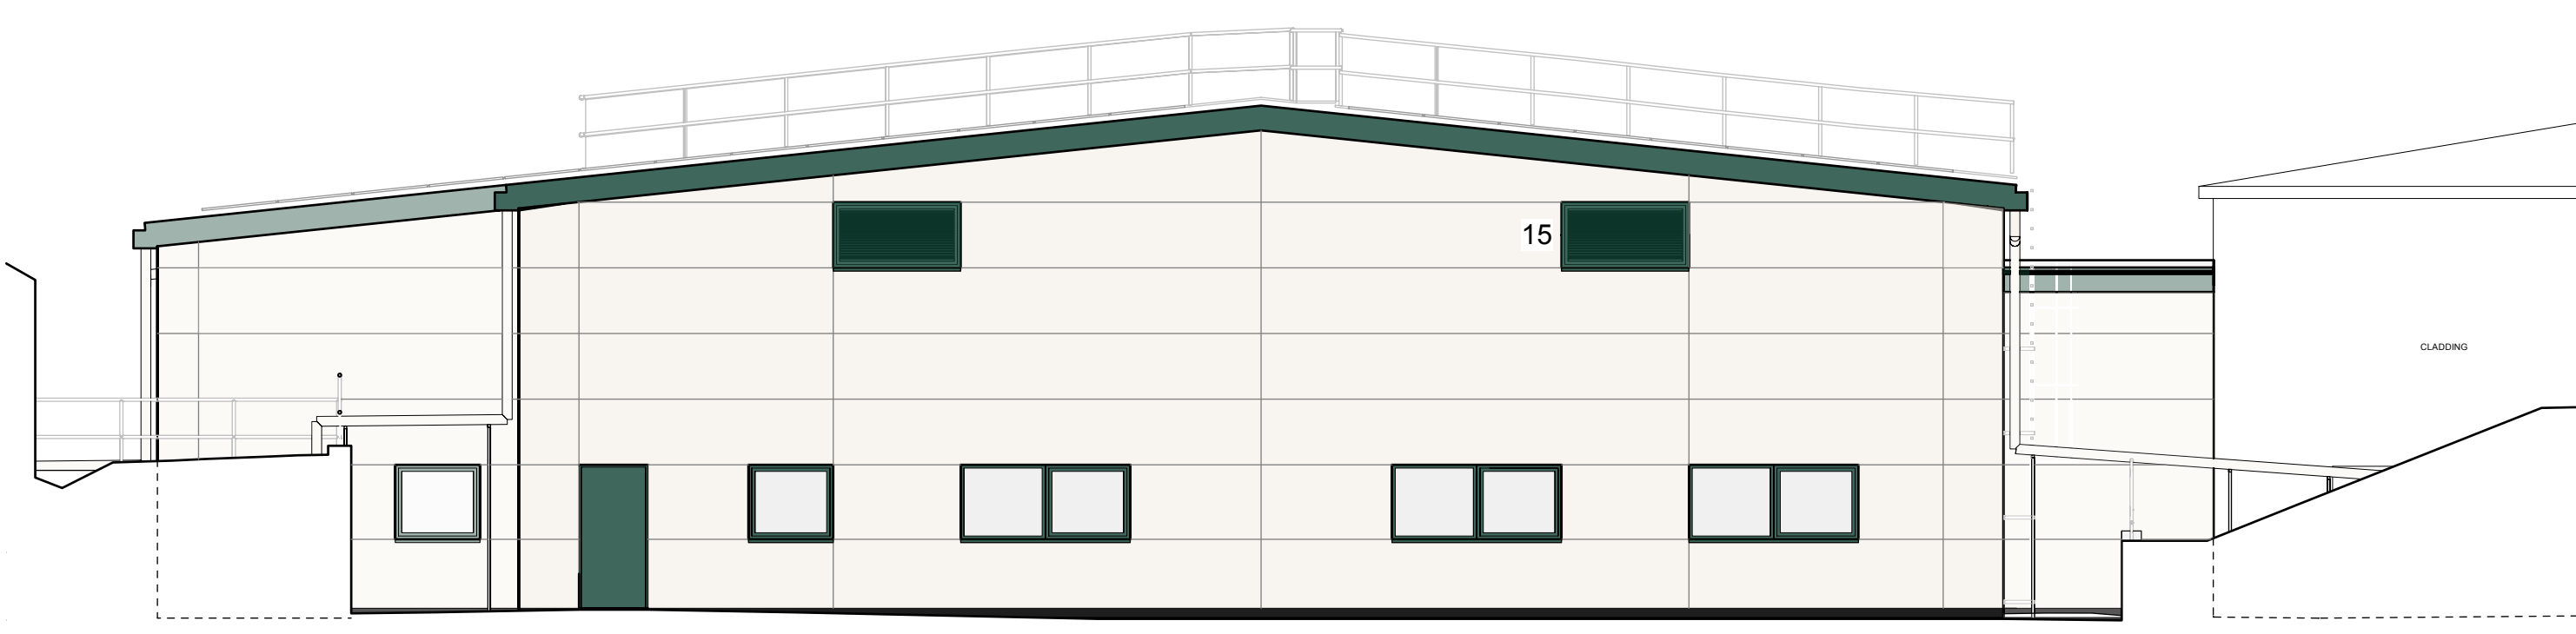

NE-3 North East
Scale: 1:100

